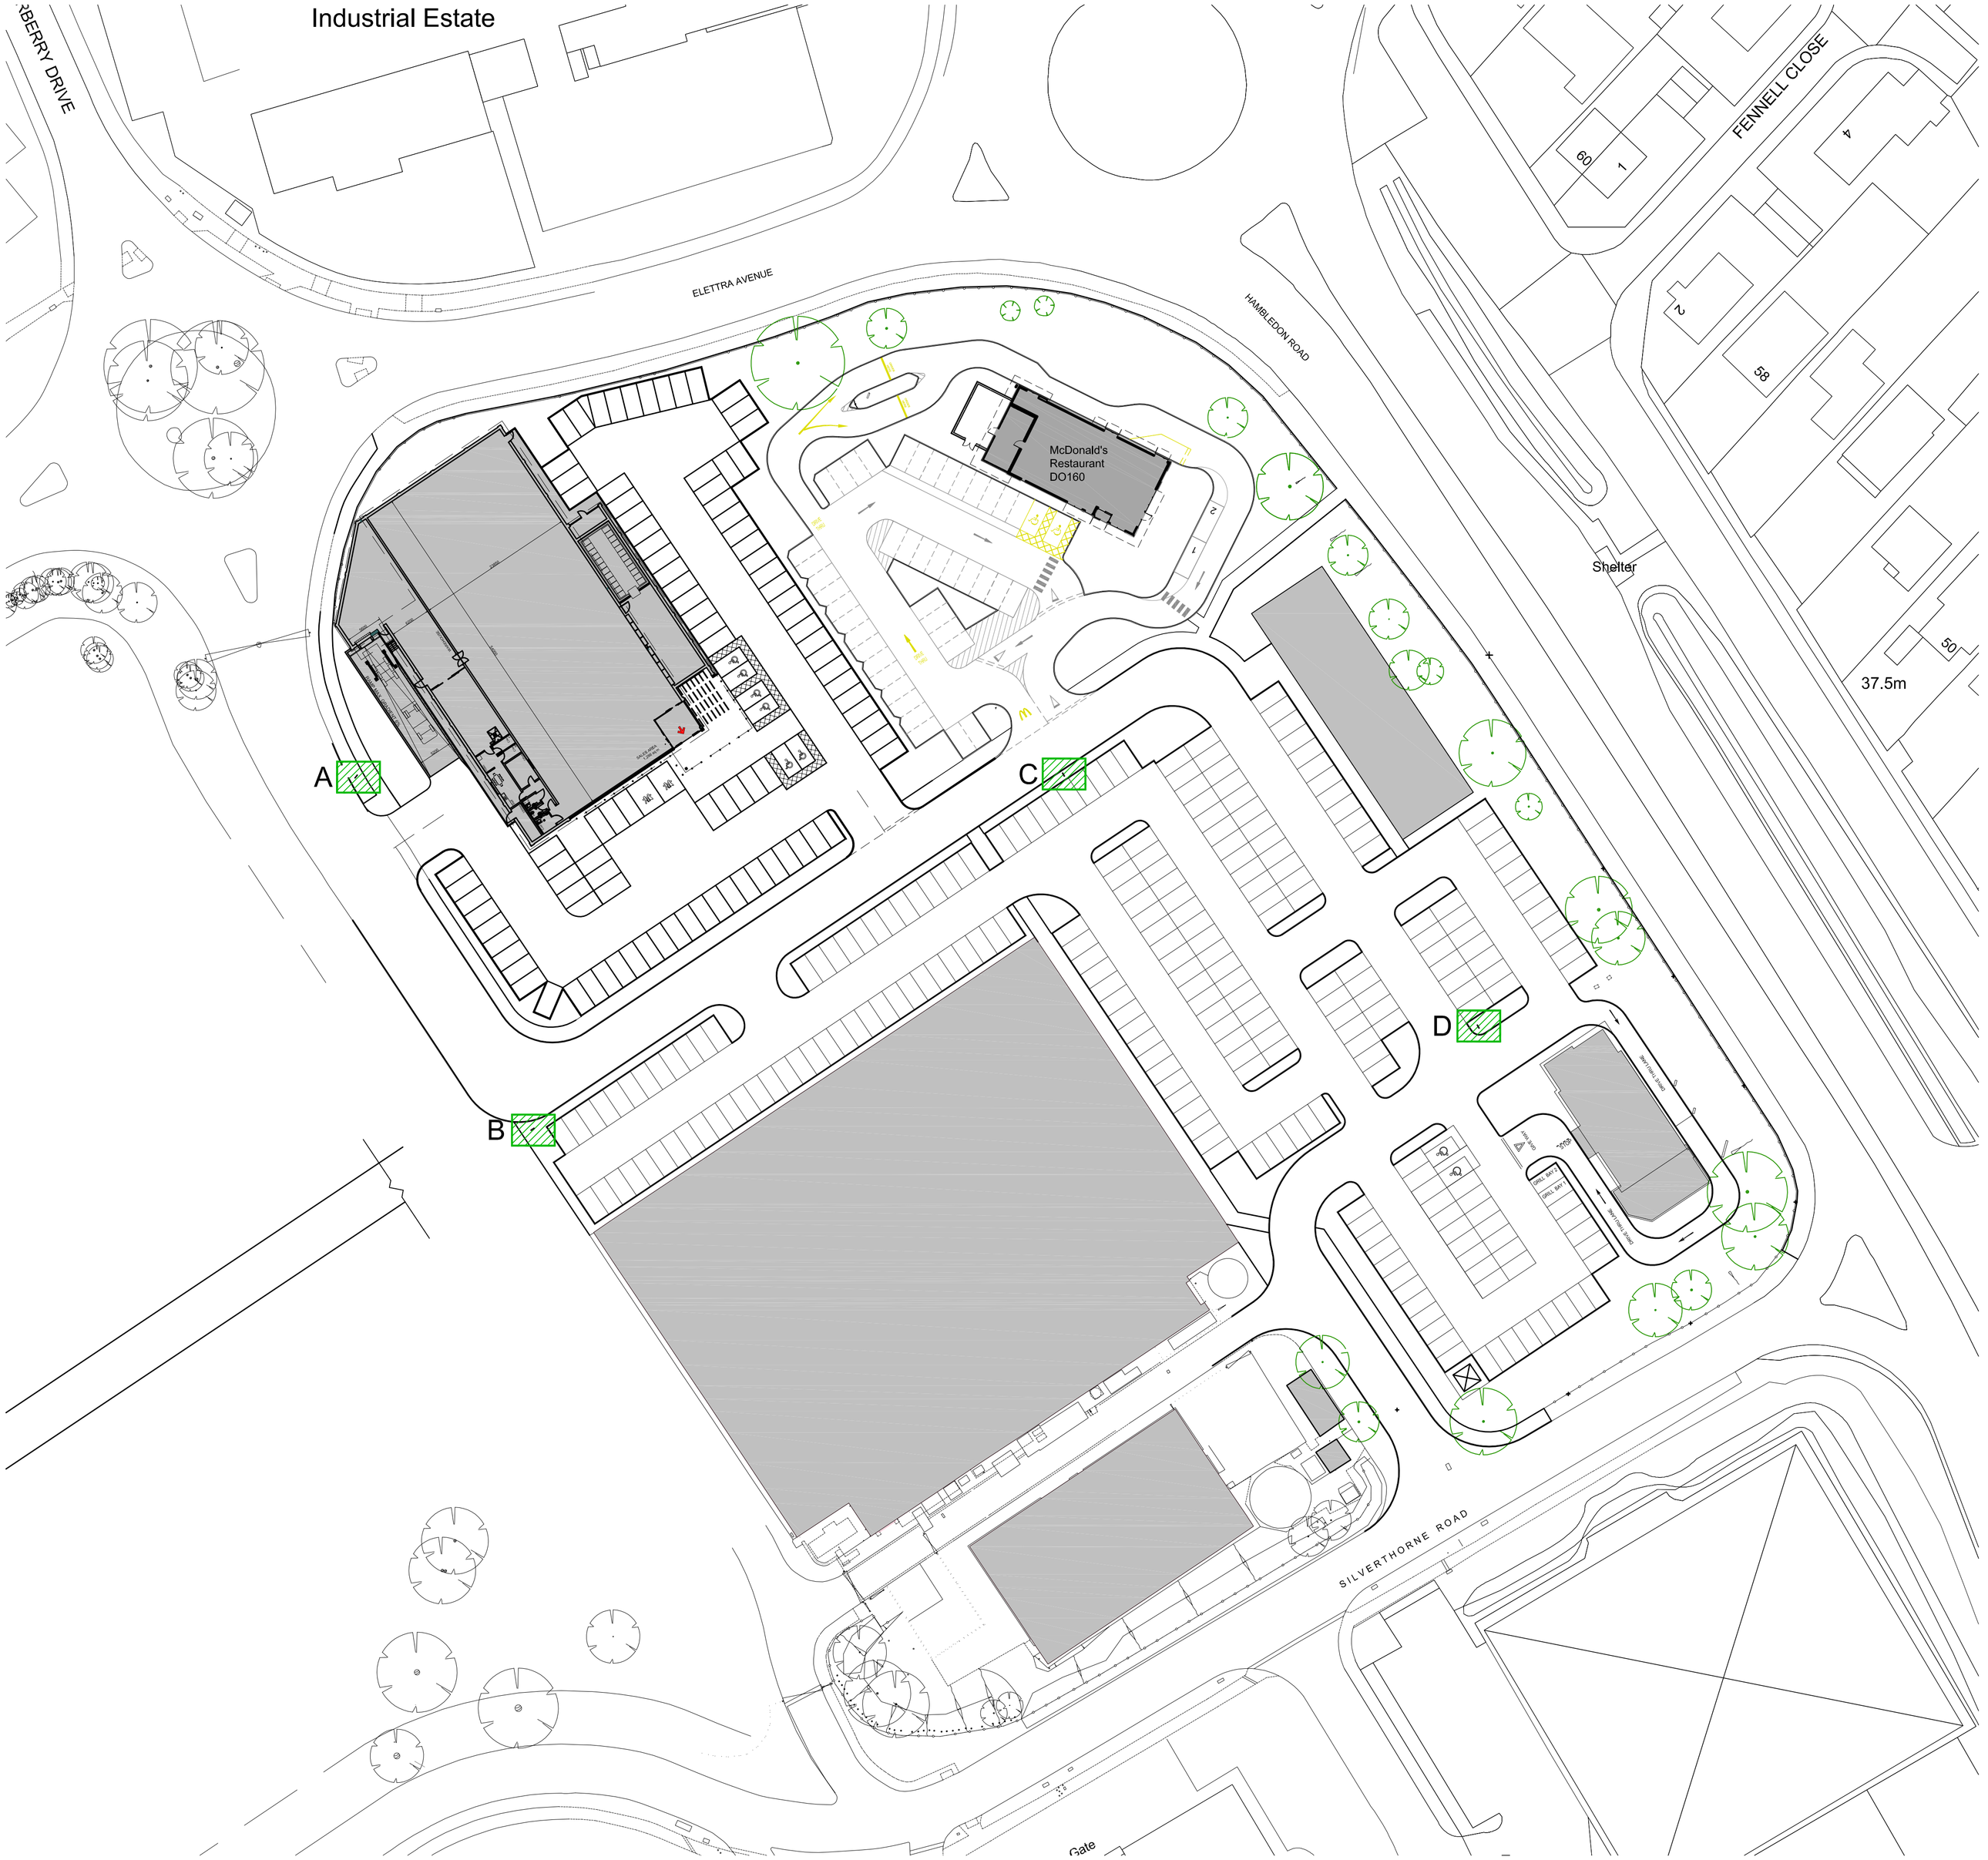

A

McDonald's Directional Forward 'Welcome' Sign

B

McDonald's Directional Left 'Parking' Sign

C

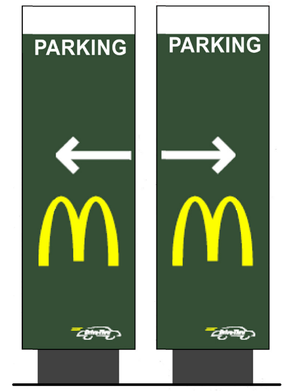

McDonald's Double Sided Directional Left and Right 'Parking' Sign

D

McDonald's Directional Left 'Welcome' Sign

Scurr Architects
83 Southdown Road
Harpenden
Hertfordshire
AL5 1PE
T: 01582 763999
email: scurrs@scurr.co.uk
www.scurr.co.uk
architects ■ designers ■ project managers

Notes:
All drawings to be read in conjunction with all other drawings as noted on issue sheet.

Key:

McDonald's Directional Signage

All Directional Signs to be:
Depth 120mm
Width 600mm
Height 2100mm

N

0 10 20
Scale in metres.

DO160

REV.	DATE.	DRAWING REVISIONS.	BY.	CHECKED
A	05.08.2016	PLANNING ISSUE	NCC	-

GENERAL NOTES:
All works are to be undertaken its accordance with the Building Regulations and the latest British Standards.
All proprietary products are to be used and fixed strictly in accordance with the manufacturer's recommendations.
All dimensions to be checked on site prior to construction.
All risks assessed to comply with the designer's responsibility under the Construction (Design Management) Regulations 2015.

PROPOSED DEVELOPMENT AT
Elettra Avenue
WATERLOOVILLE

STORE No :-
NB8212

ON BEHALF OF :-
McDonald's Restaurants Ltd

DRAWING TITLE :-
Proposed Site Layout Plan
McDonald's Remote Directional Signage

DRAWN BY	CHECKED BY	DRAWING No.
NCC	-	6449-PL-023 A
SCALE & SIZE	DATE	
1:500@A1	Aug 2016	

Scurr Architects
83 Southdown Road
Harpenden
Hertfordshire
AL5 1PE
T: 01582 763999
email: scurrs@scurr.co.uk
www.scurr.co.uk
architects ■ designers ■ project managers

© Copyright McDonald's Restaurants & Scurr Architects