


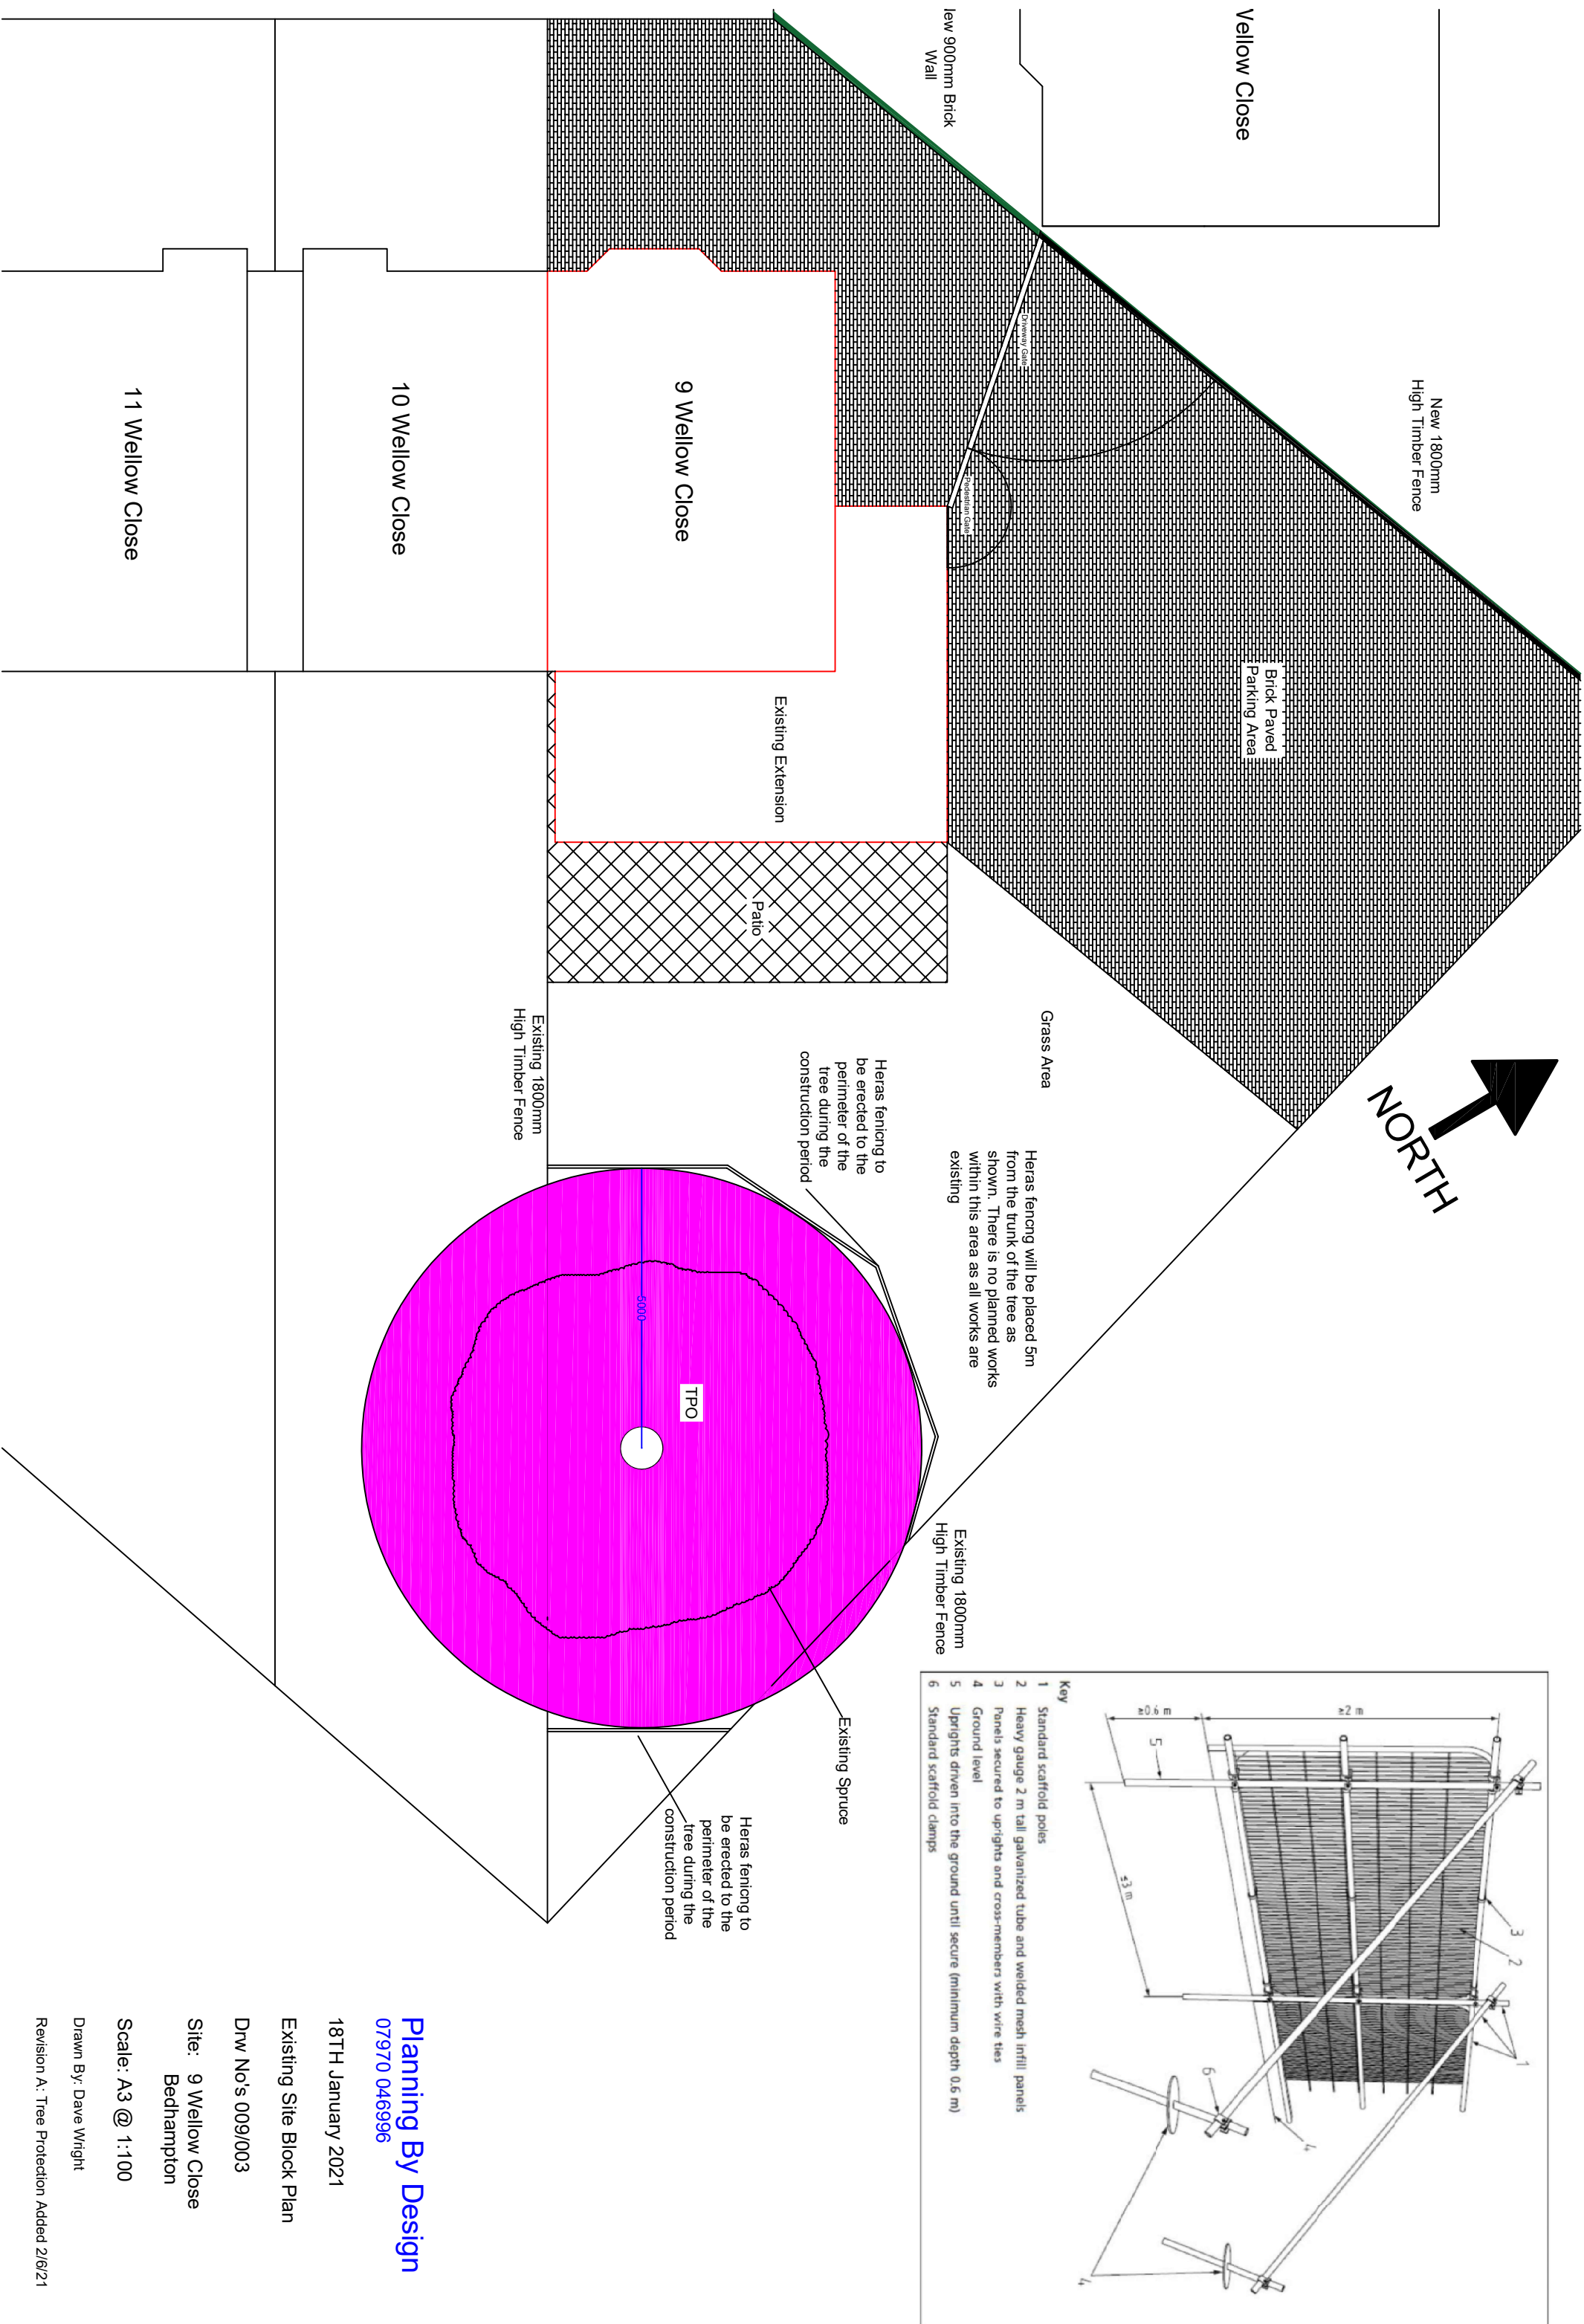

Planning By Design
07970 046996

18TH January 2021

Existing Site Block Plan

Drw No's 009/003

Site: 9 Wellow Close
Bedhampton

Scale: A3 @ 1:100

Drawn By: Dave Wright

Revision A: Tree Protection Added 2/6/21