


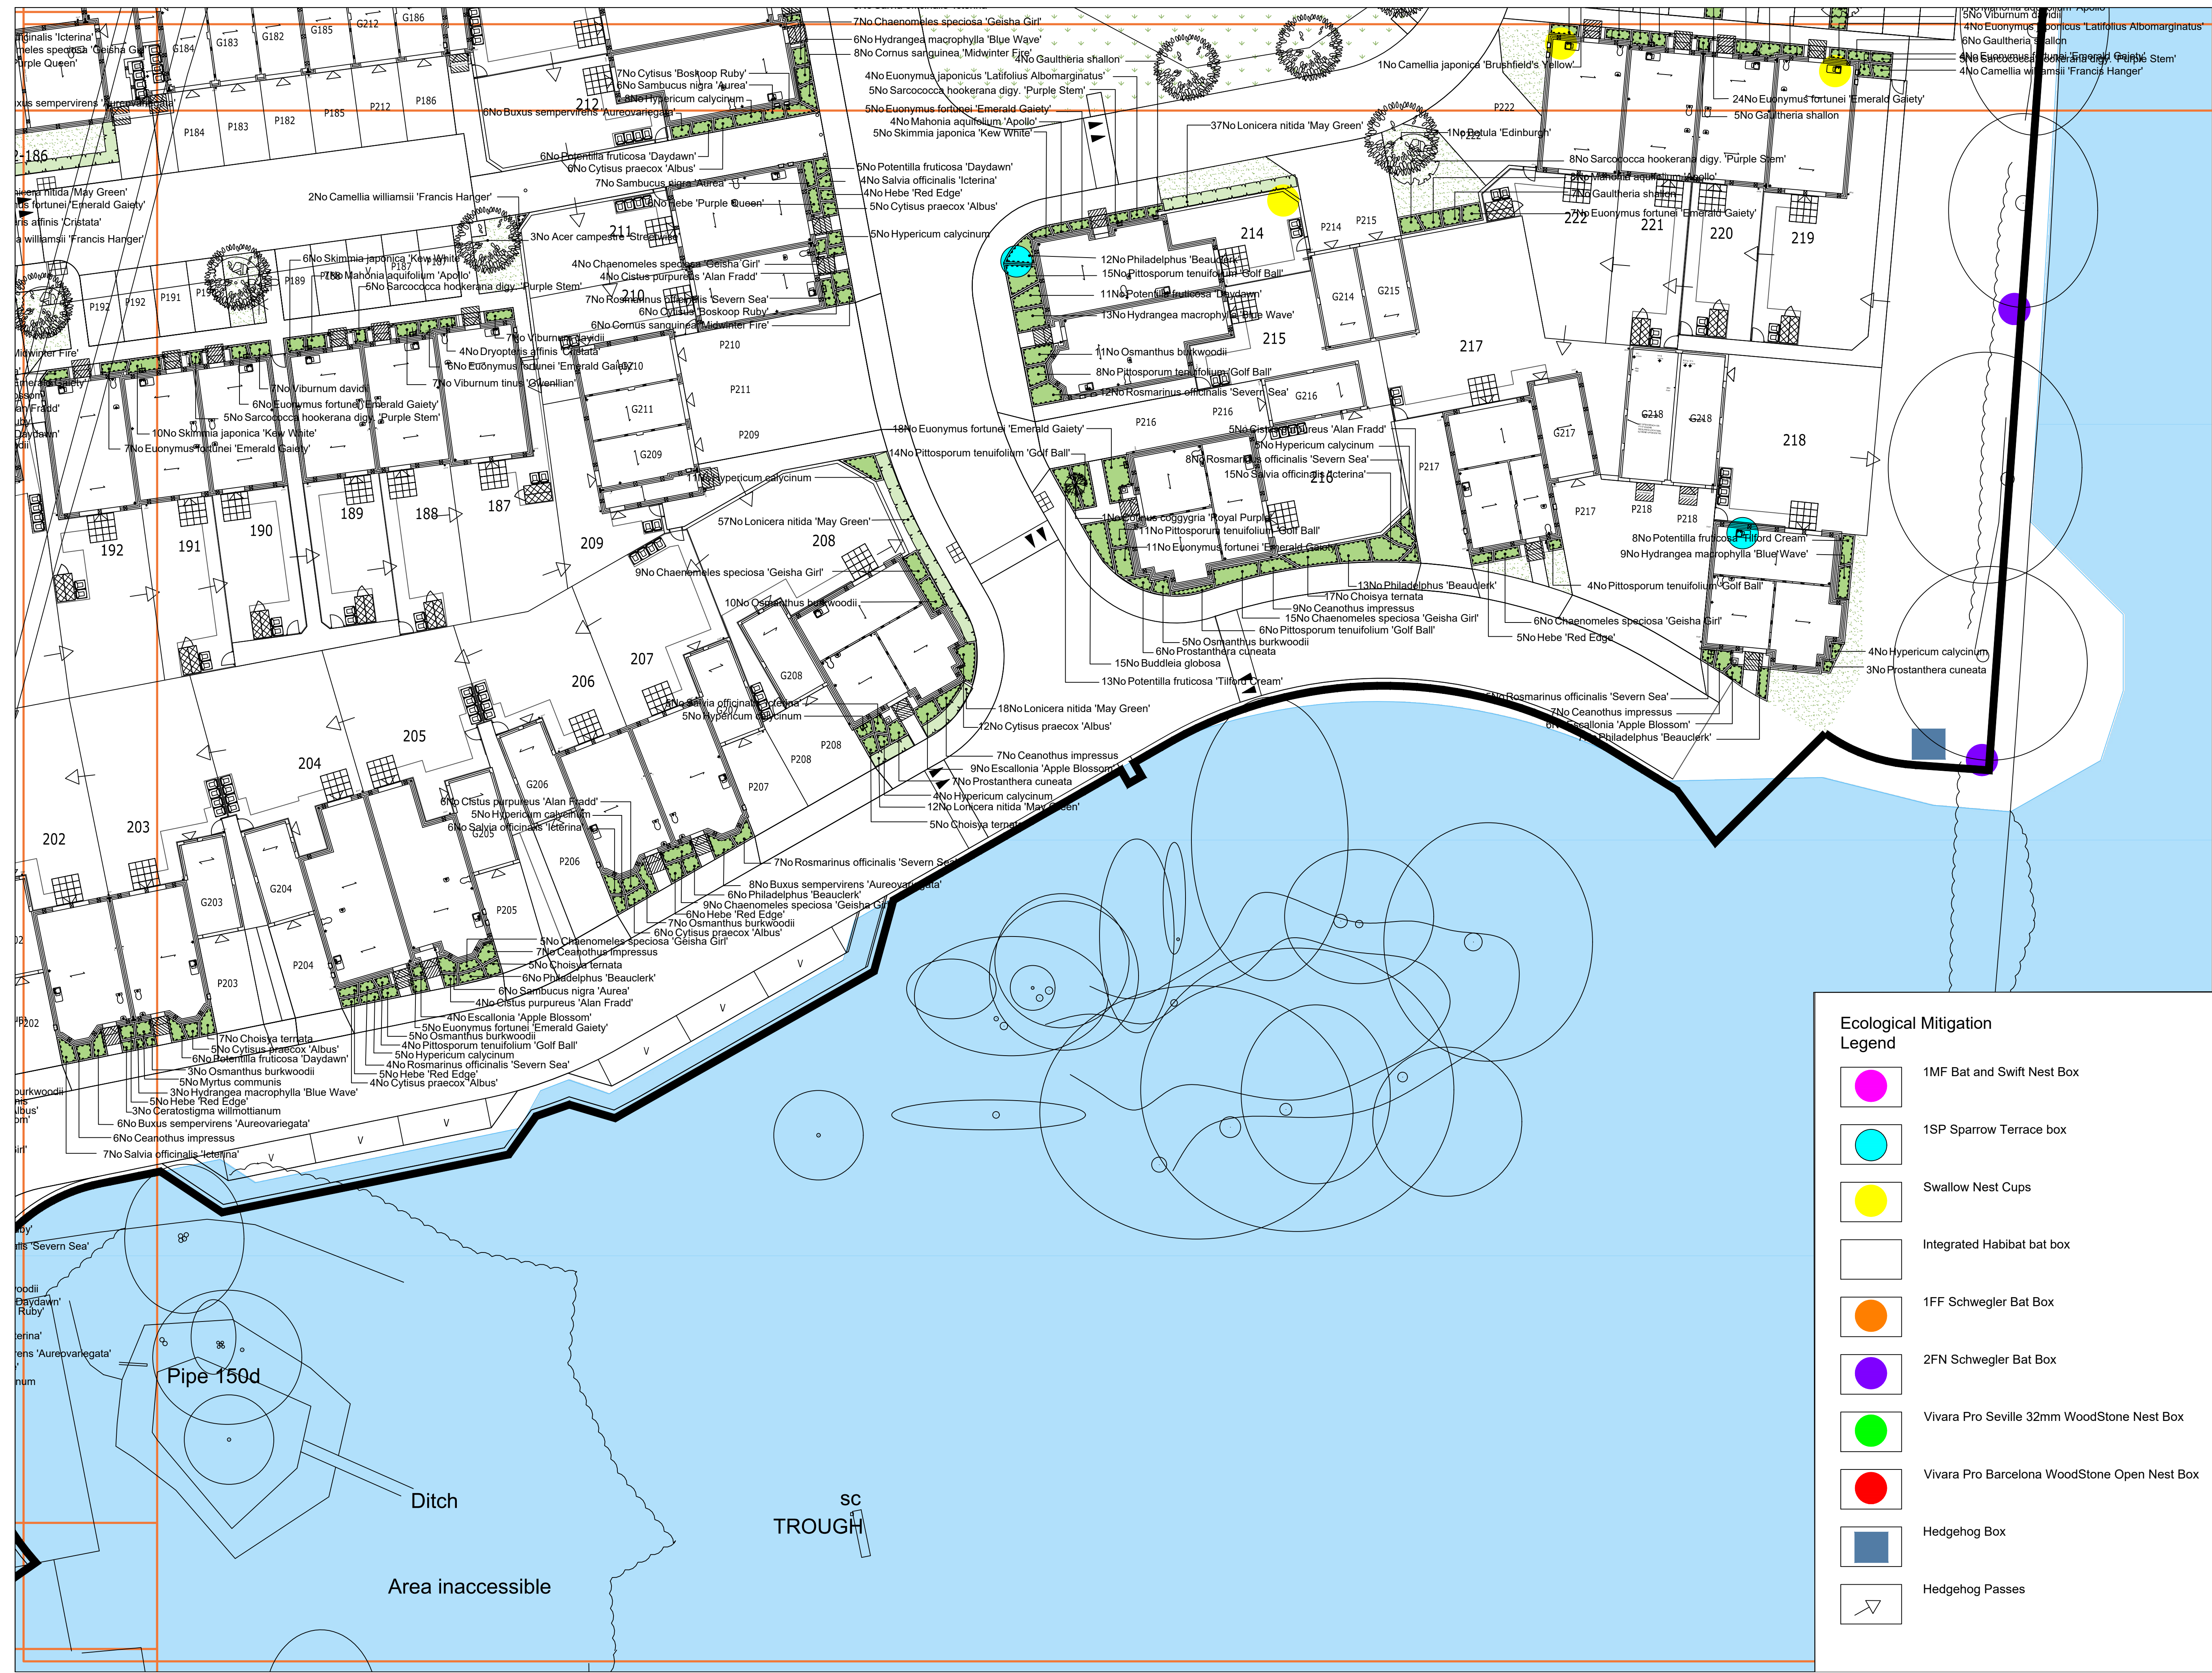

SPECIFICATION
All works generally, to comply with the written Soft Landscape Specification.

NOTES:
DO NOT SCALE FROM DRAWING
NOT FOR CONSTRUCTION, FOR PLANNING PURPOSES ONLY

Legend

- Existing trees to be retained and protected during construction
- Proposed tree planting within soft landscape. See detail on sheet 1
- Proposed specimen shrub planting to receive short angular staking on half standards with expandable tree ties. Irrigation tubing to root system of *Amelanchier*, specimens as required
- Proposed hedge planting to be planted in a double staggered row 300mm apart and at 500mm centres in each row. To be maintained at 1m height
- Proposed mixed native hedge planting to be planted in a triple staggered row 500mm apart and at 400mm centres in each row. To be maintained at 2m height
- Proposed shrub planting to receive 75mm bark mulch after planting operations
- Proposed grass areas to receive good quality amenity grass turves laid in line with good horticultural practices
- Proposed grassland areas, to be seeded with EM2 grass seed mix as supplied by Emorsgate and sown at 4 grams per msq, or similar and approved
- Proposed meadow mix, to be seeded with EW1 special general purpose meadow mixture as supplied by Emorsgate Seed and sown at 4 grams per msq, or similar and approved
- Proposed woodland understorey mix to provide wildlife habitat
- Cut lines

Ecological Mitigation Legend on sheet 4

North arrow pointing up.

Rev	Date	Details	Drawn
G	04.08.21	Revised site layout	RH
F	03.08.21	Revised layout for western part of site	PHD
E	02.03.21	Native hedge annotation added	3H
D	18.02.21	Native hedge added	3H
C	04.01.21	Ecological Mitigation added	3H
B	27.10.20	No. of trees following LPA comments	PHD
A	06.10.20	Specification adjusted	3H

Ecological Mitigation Legend

- 1MF Bat and Swift Nest Box
- 1SP Sparrow Terrace box
- Swallow Nest Cups
- Integrated Habitat bat box
- 1FF Schwegler Bat Box
- 2FN Schwegler Bat Box
- Vivara Pro Seville 32mm WoodStone Nest Box
- Vivara Pro Barcelona WoodStone Open Nest Box
- Hedgehog Box
- Hedgehog Passes

ACD ENVIRONMENTAL

HEAD OFFICE
Rodbourne Rail Business Centre, Grange Lane,
Malmesbury, SN16 0ES
Tel: 01666 825646

Courtyard House, Mill Lane, Codrington, GU7 1EY
Tel: 01483 425714

Suite 6, Crescent House, Yonge Close, Eastleigh, SO50 9SX
Tel: 02382 026300

email: mail@acdenv.co.uk
www.acdenvironmental.co.uk

client: Linden Homes

drawing: Soft Landscape Proposals

date: May 2020

scale: 1:200@A1 Sheet 4 of 5

drawing no: LIN22888 11

drawn: PD checked: DKM

Copyright of ACD Environmental Ltd. All rights described in Chapter IV of the Copyright, Designs and Patents Act 1988 have been generally asserted. 2011. Copyright of this plan remains with ACD until all fees have been paid in full.