


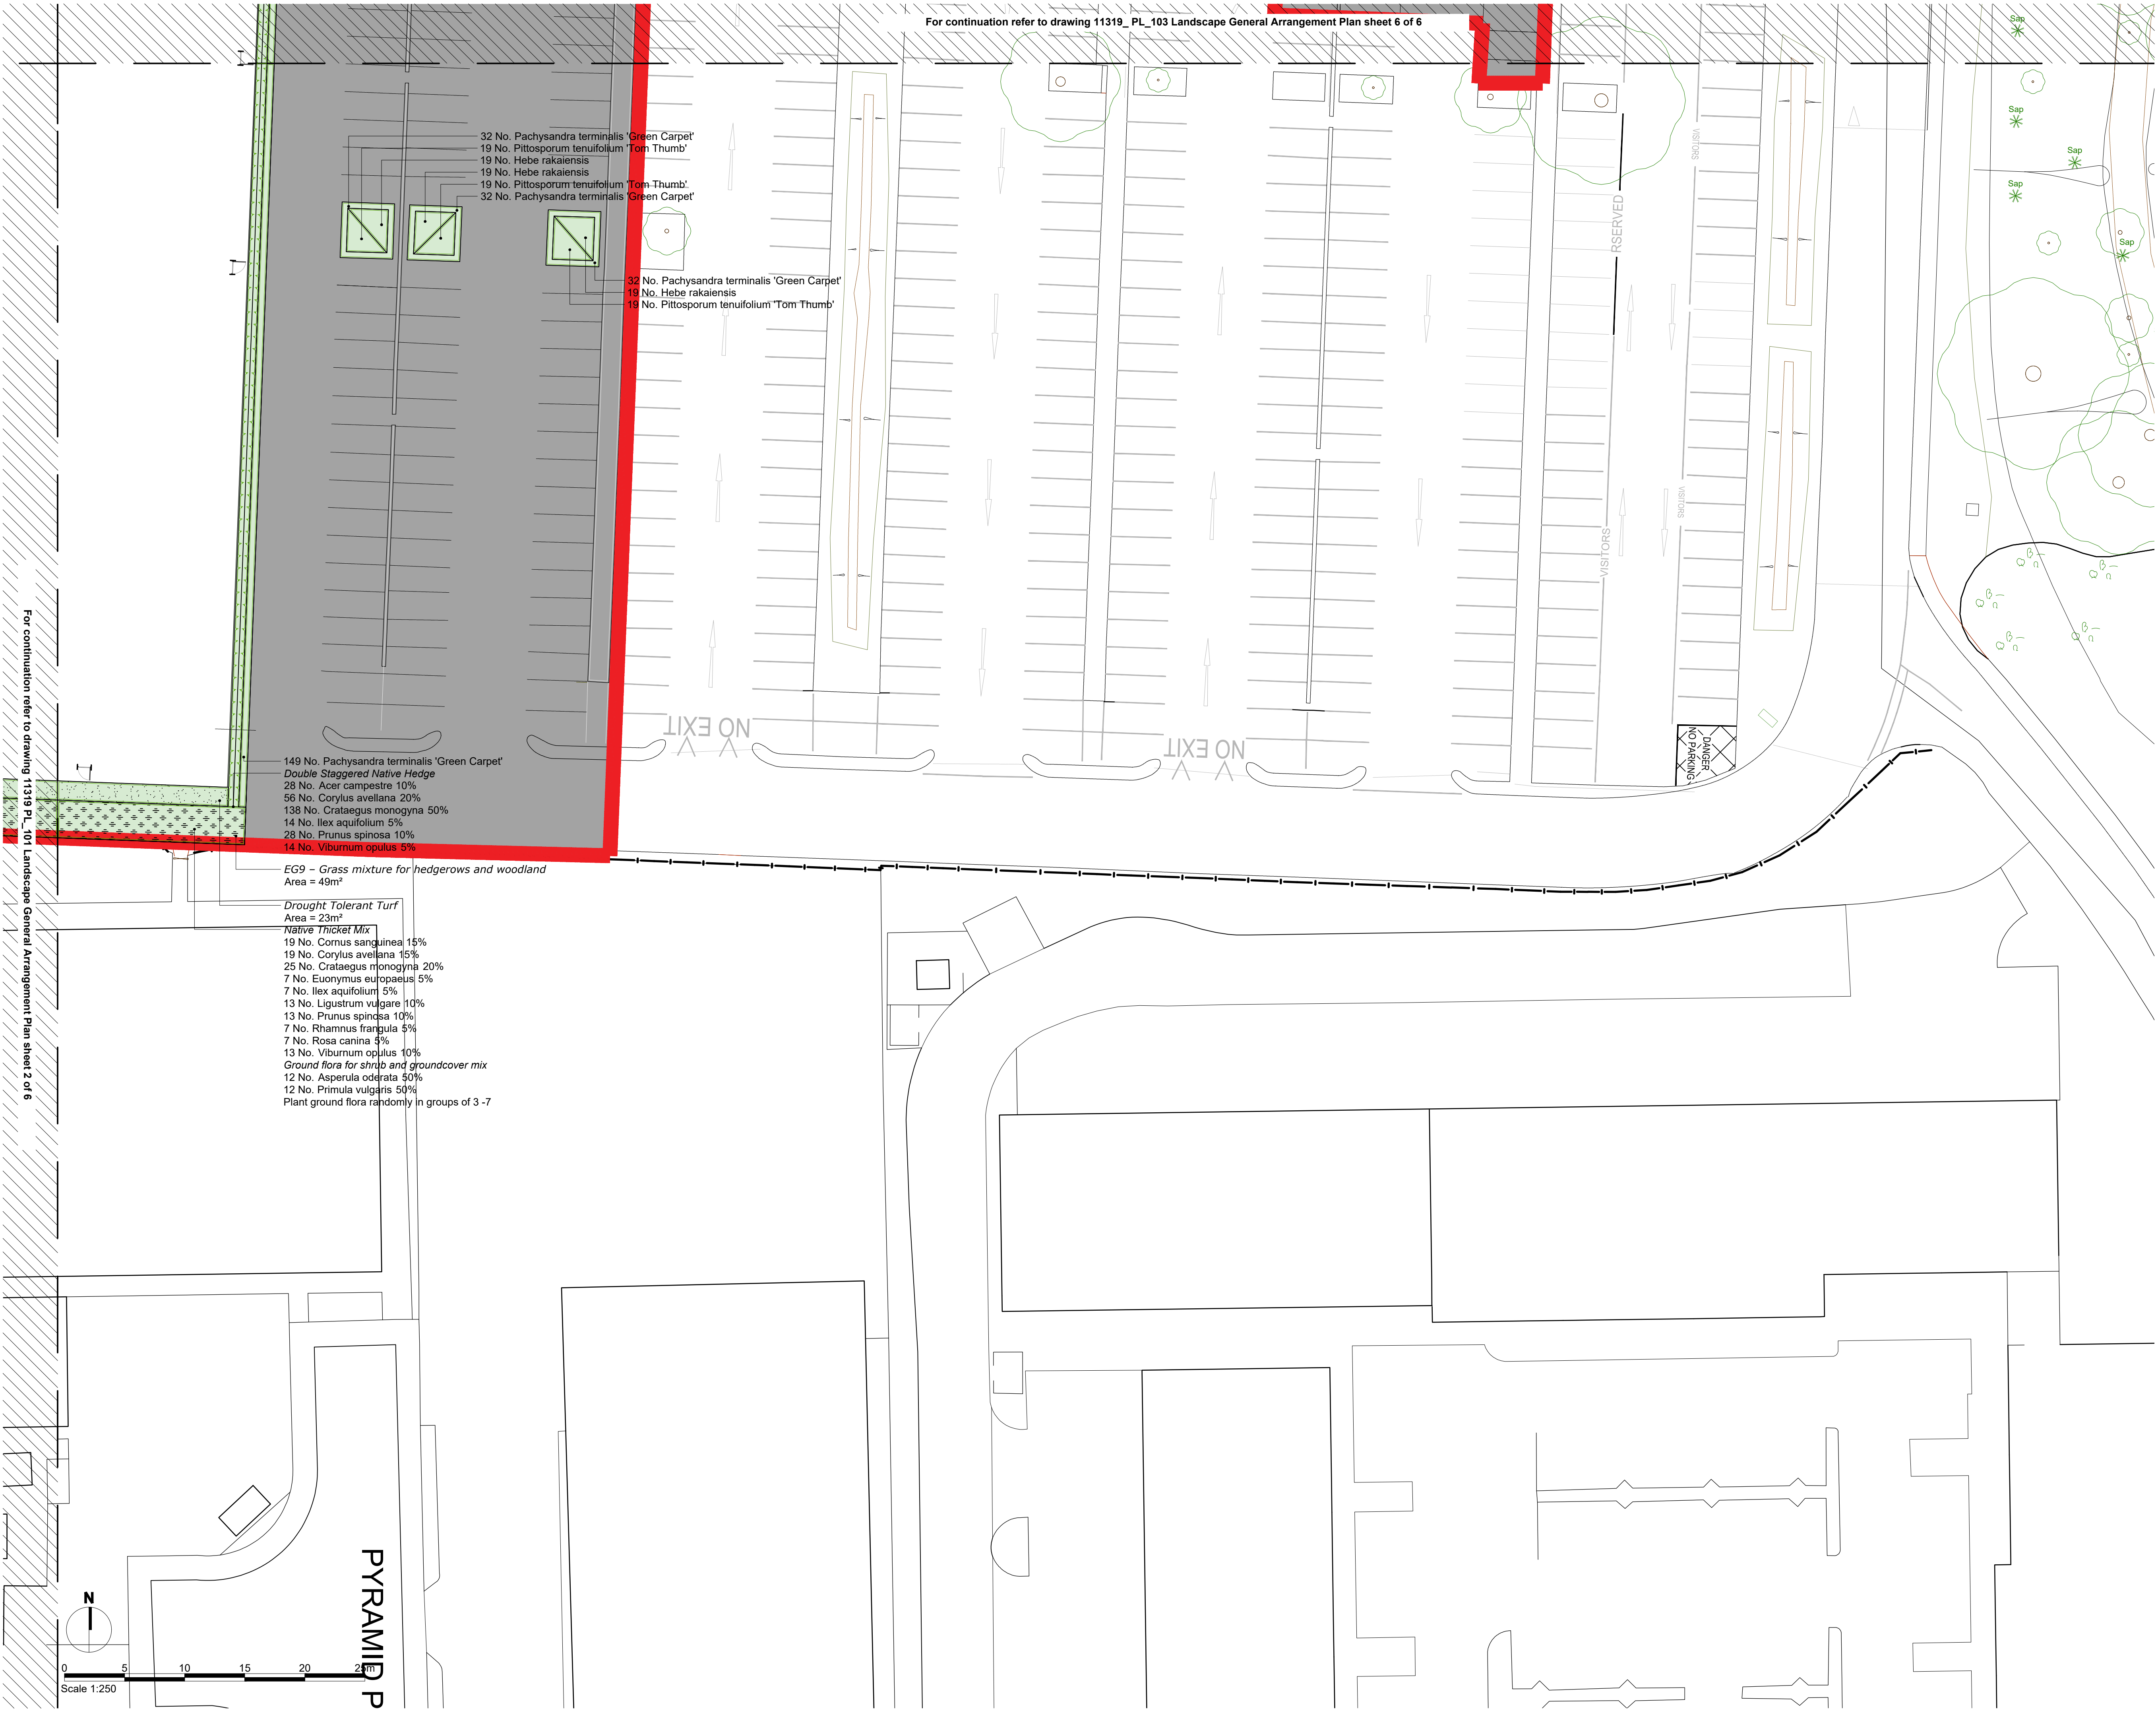

For continuation refer to drawing 11319_PL_103 Landscape General Arrangement Plan sheet 6 of 6

For continuation refer to drawing 11319_PL_101 Landscape General Arrangement Plan sheet 2 of 6

32 No. Pachysandra terminalis 'Green Carpet'
19 No. Pittosporum tenuifolium 'Tom Thumb'
19 No. Hebe rakaiensis
19 No. Pittosporum tenuifolium 'Tom Thumb'
32 No. Pachysandra terminalis 'Green Carpet'

32 No. Pachysandra terminalis 'Green Carpet'
19 No. Hebe rakaiensis
19 No. Pittosporum tenuifolium 'Tom Thumb'

149 No. Pachysandra terminalis 'Green Carpet'
Double Staggered Native Hedge
28 No. Acer campestre 10%
56 No. Corylus avellana 20%
138 No. Crataegus monogyna 50%
14 No. Ilex aquifolium 5%
28 No. Prunus spinosa 10%
14 No. Viburnum opulus 5%

EG9 - Grass mixture for hedgerows and woodland
Area = 49m²

Drought Tolerant Turf
Area = 23m²

Native Thicket Mix

19 No. Cornus sanguinea 15%
19 No. Corylus avellana 15%
25 No. Crataegus monogyna 20%
7 No. Euonymus europaeus 5%
7 No. Ilex aquifolium 5%
13 No. Ligustrum vulgare 10%
13 No. Prunus spinosa 10%
7 No. Rhamnus frangula 5%
7 No. Rosa canina 5%
13 No. Viburnum opulus 10%

Ground flora for shrub and groundcover mix

12 No. Asperula odorata 50%
12 No. Primula vulgaris 50%

Plant ground flora randomly in groups of 3-7


Figured dimensions only are to be used. All dimensions to be checked onsite. Differences between drawings and between drawings and specification or bills of quantities to be reported to the PRC Group.

© The copyright of the drawings and designs contained therein remains vested in the PRC Group.

Revisions: Drawn/Chkd: Date:
A. Planning comments incorporated EM AUG,21

- Legend**
- Detail planning application boundary
 - Existing trees/ vegetation - to be retained
 - Proposed specimen trees
 - Proposed Native Thicket Mix - To be under planted with ground flora & appropriate grass seed mixture. Proposed grassland seed - EG9 - Grass mixture for hedgerows and woodland To be installed as per manufactures instructions and soil profile to be provided by soil specialists. Application rate: 5g/m².
 - Proposed shrub planting - ornamental shrub and ground cover mix
 - Proposed drought tolerant turf

For planting schedule refer to drawing 11319_PL_104

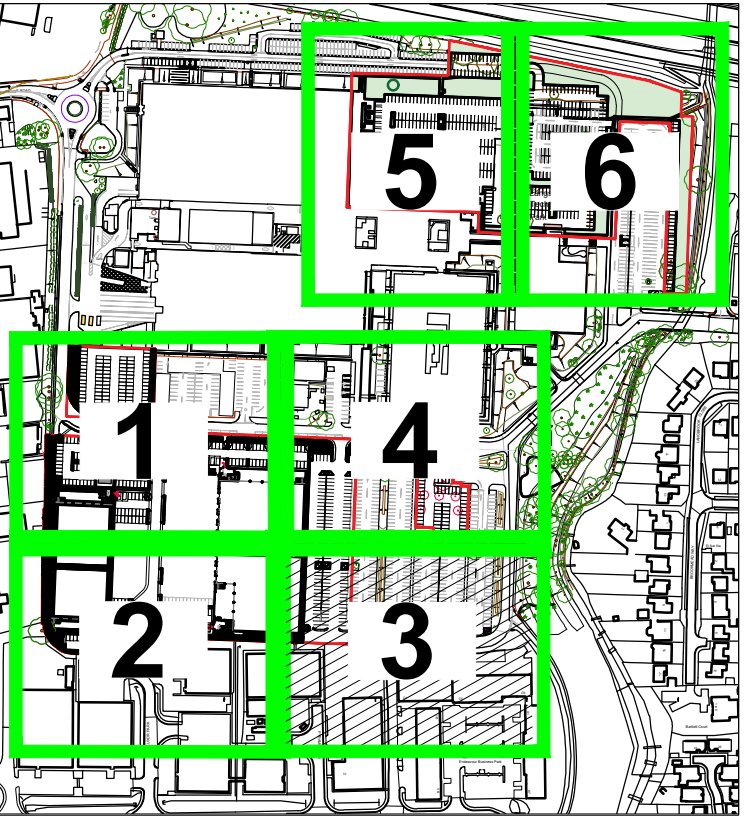

Location Plan NTS

Client:
XLB PROPERTY LTD &
HAVANT S.a.r.l. (Luxembourg)



Project:
LANGSTONE TECHNOLOGY PARK
HAVANT

12 Warren Yard,
Warren Park,
Milton Keynes,
MK12 5HW
01908 305 246

info@prc-group.com
www.prcgroup.com

Drawing Title:
LANDSCAPE GENERAL
ARRANGEMENT PLAN
SHEET 3 OF 6

Scale @ A1: 1/250
Checked by: ME
Date: JUN,21

Job No: 11319
Stage: PL 102
Drawing No: A
Rev:

Issue Status:
Construction ☐ Preliminary ☐
Information ☐ Approval ☒
Tender ☐

Architecture
Planning
Master Planning
Urban Design
Interiors
Landscape

Offices
Woking
London
Milton Keynes
Warsaw

PRC Architecture & Planning