


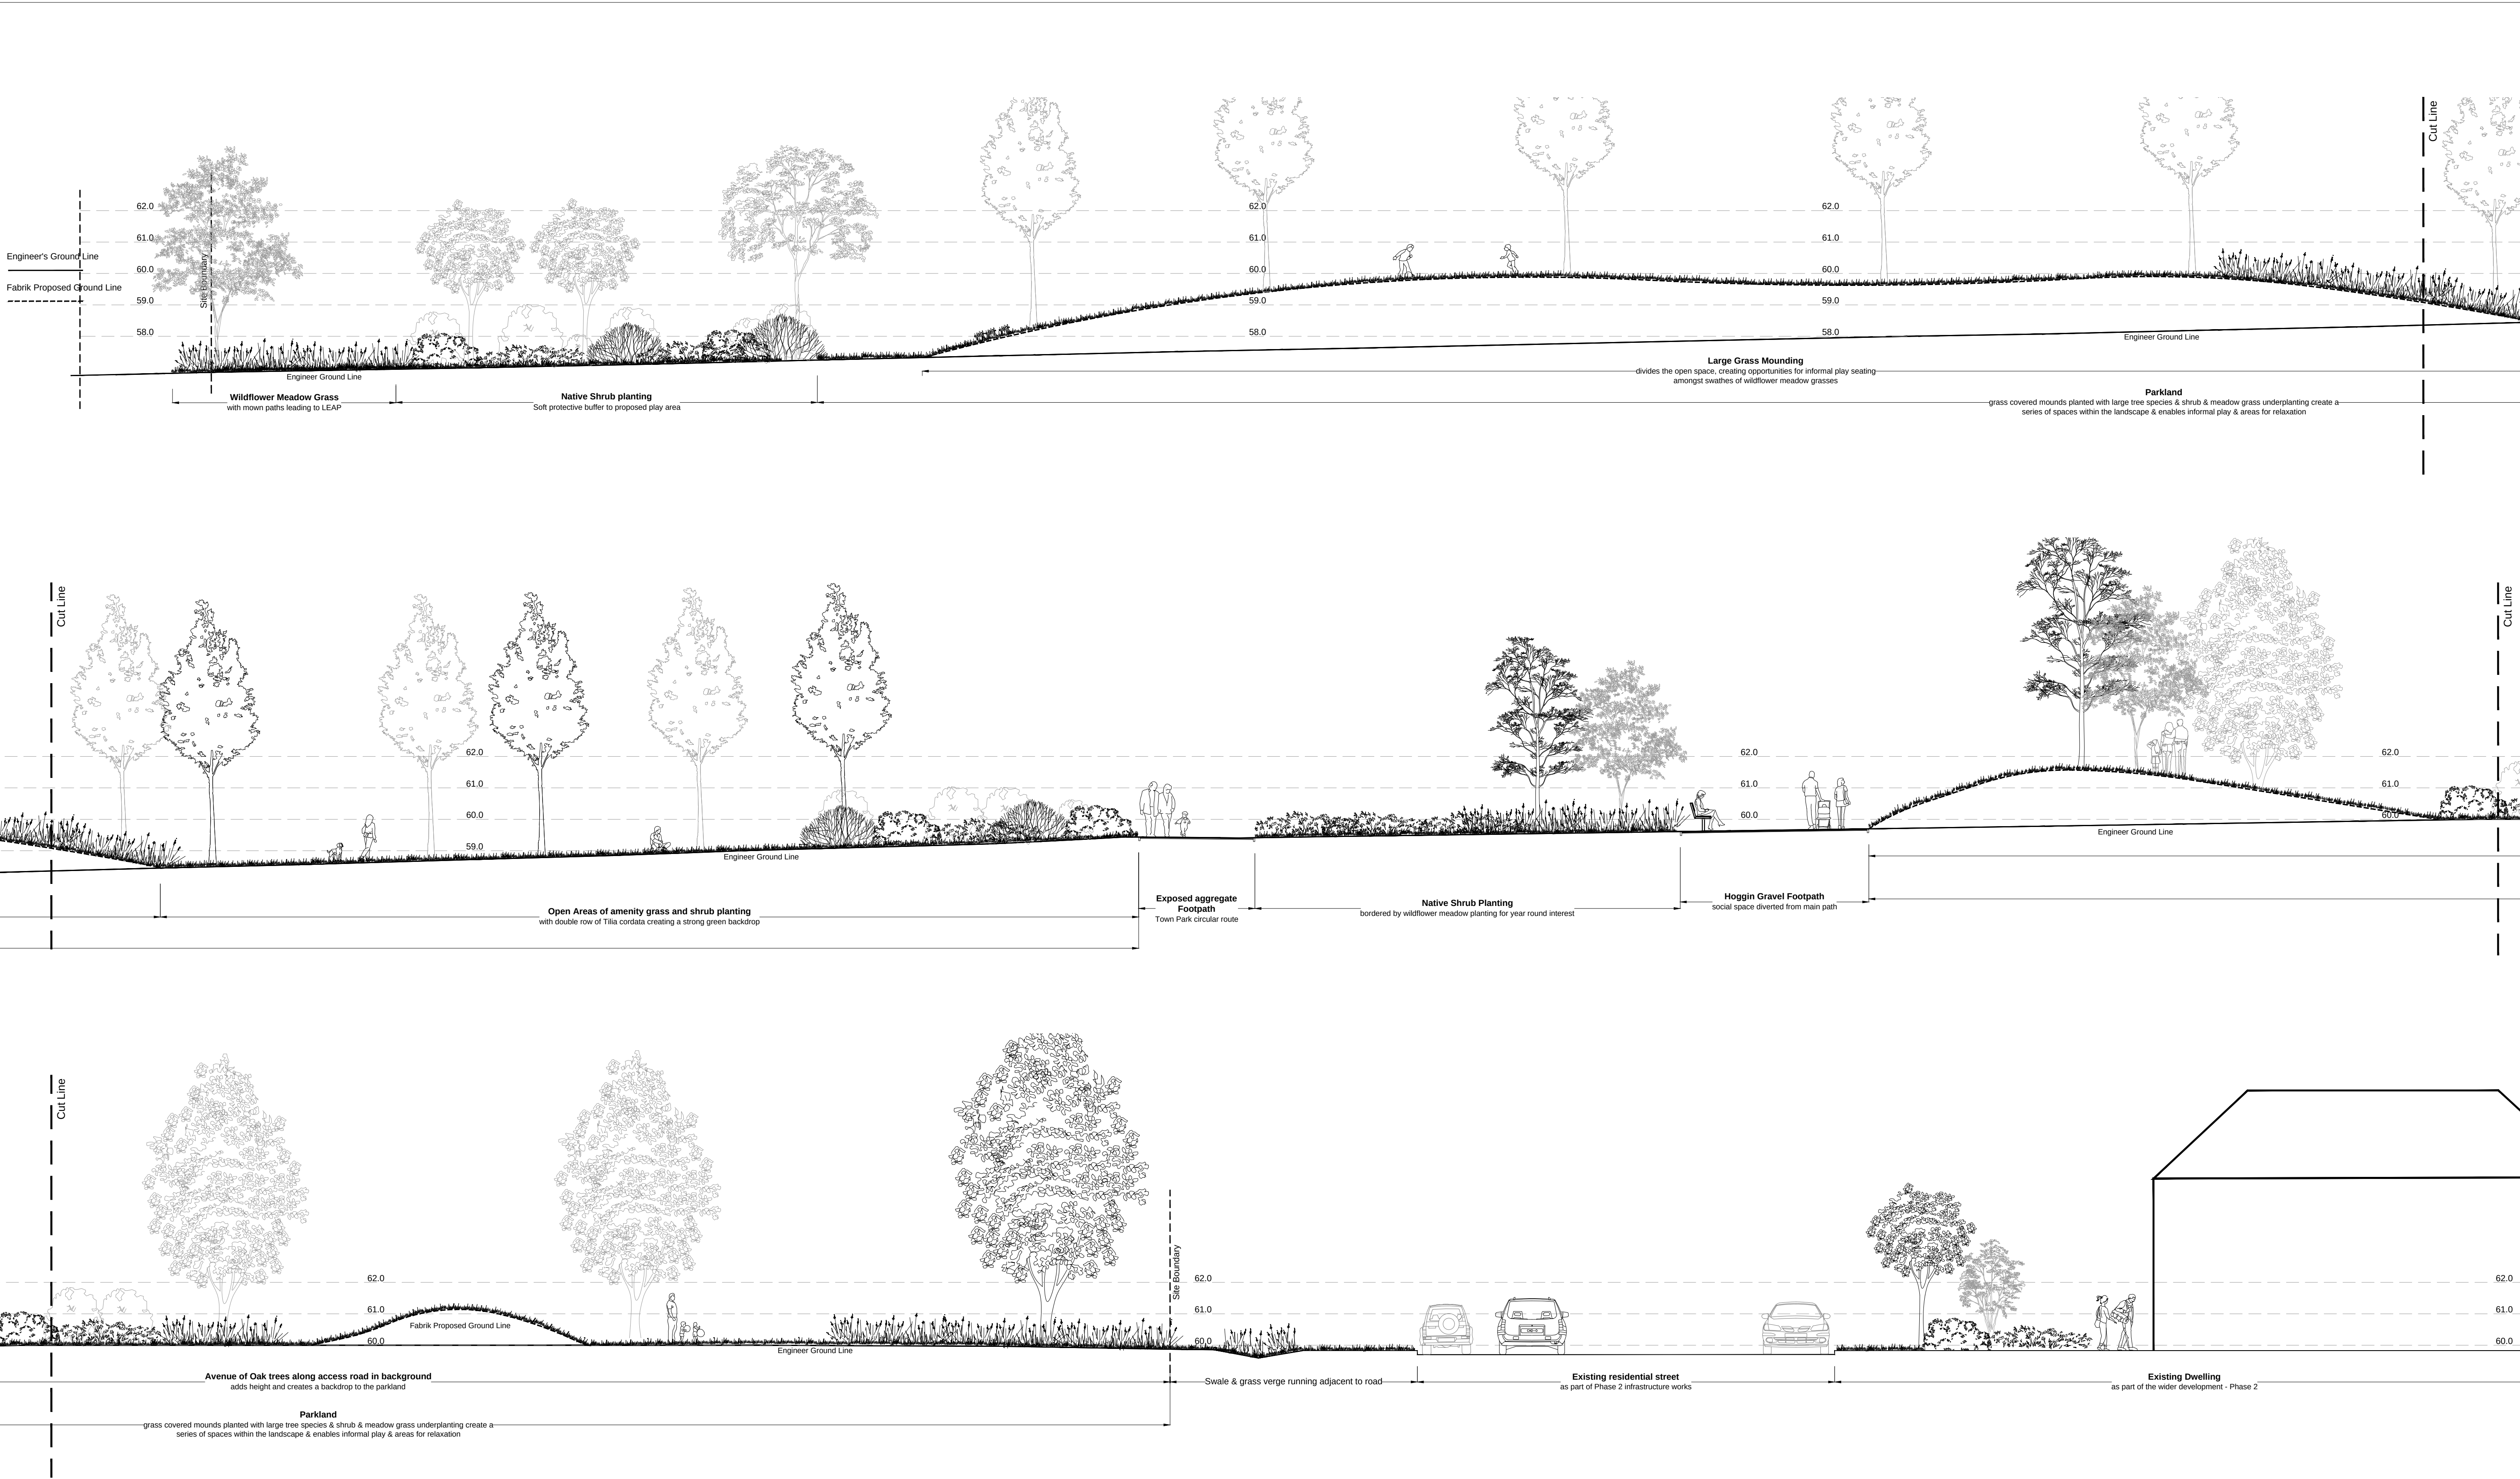

fabrik

Lenten House
16 Lenten Street
Alton
Hampshire
GU34 1HG
T : 01420 593250
E : alton@fabrikuk.com
W : www.fabrikuk.com

Notes

- This drawing is the property of fabrik ltd. It must not be copied or reproduced without written consent.
- Only figured dimensions are to be taken from this drawing. All contractors must visit site and be responsible for taking and checking all dimensions related to the works shown on the drawing.

No.	Date	Reason	ah
01	17.11.16	Minor amend to annotations in line with site wide amends following client comments	ah

- External References:
- D2050 Berewood, Hampshire\Drawings\fabrik\Working\AutoCAD\2050 Town Park\2050 Town Park working rework.dwg
 - D2050 Berewood, Hampshire\Drawings\Engineer\Recvd-16-07-29 - Site Sections\Sections through design July2016 - Copy.dwg
 - D2050 Berewood, Hampshire\Drawings\fabrik\Working\AutoCAD\00 Site Wide CMP\design\A_P_p2 layout.dwg
 - D2050 Berewood, Hampshire\Drawings\fabrik\Working\AutoCAD\00 Site Wide CMP\design\2050_L_P_os tile.dwg

Project
Town Park, Phase A, Berewood, Waterlooville
for Grainger

Drawing
Indicative Site Sections C - c
(sheet 3 of 4)

Scale	Date	Checked	Drawn
1:100 @ A1	Nov '16	sg	ah
Drawing No.			Revision
D2403_L_452			01

☐ Preliminary	☐ Issued for Design/Information
☒ Issued for Planning Approval	☐ Issued for Tender
☐ Issued for Construction	☐ As Built

Drawing sheet size - A1

Copyright Reserved (C)

Refer to fabrik drawing D2403_L.454 for Section Location Plan
Refer to fabrik drawing D2403_L.455 for Indicative Long Sections