
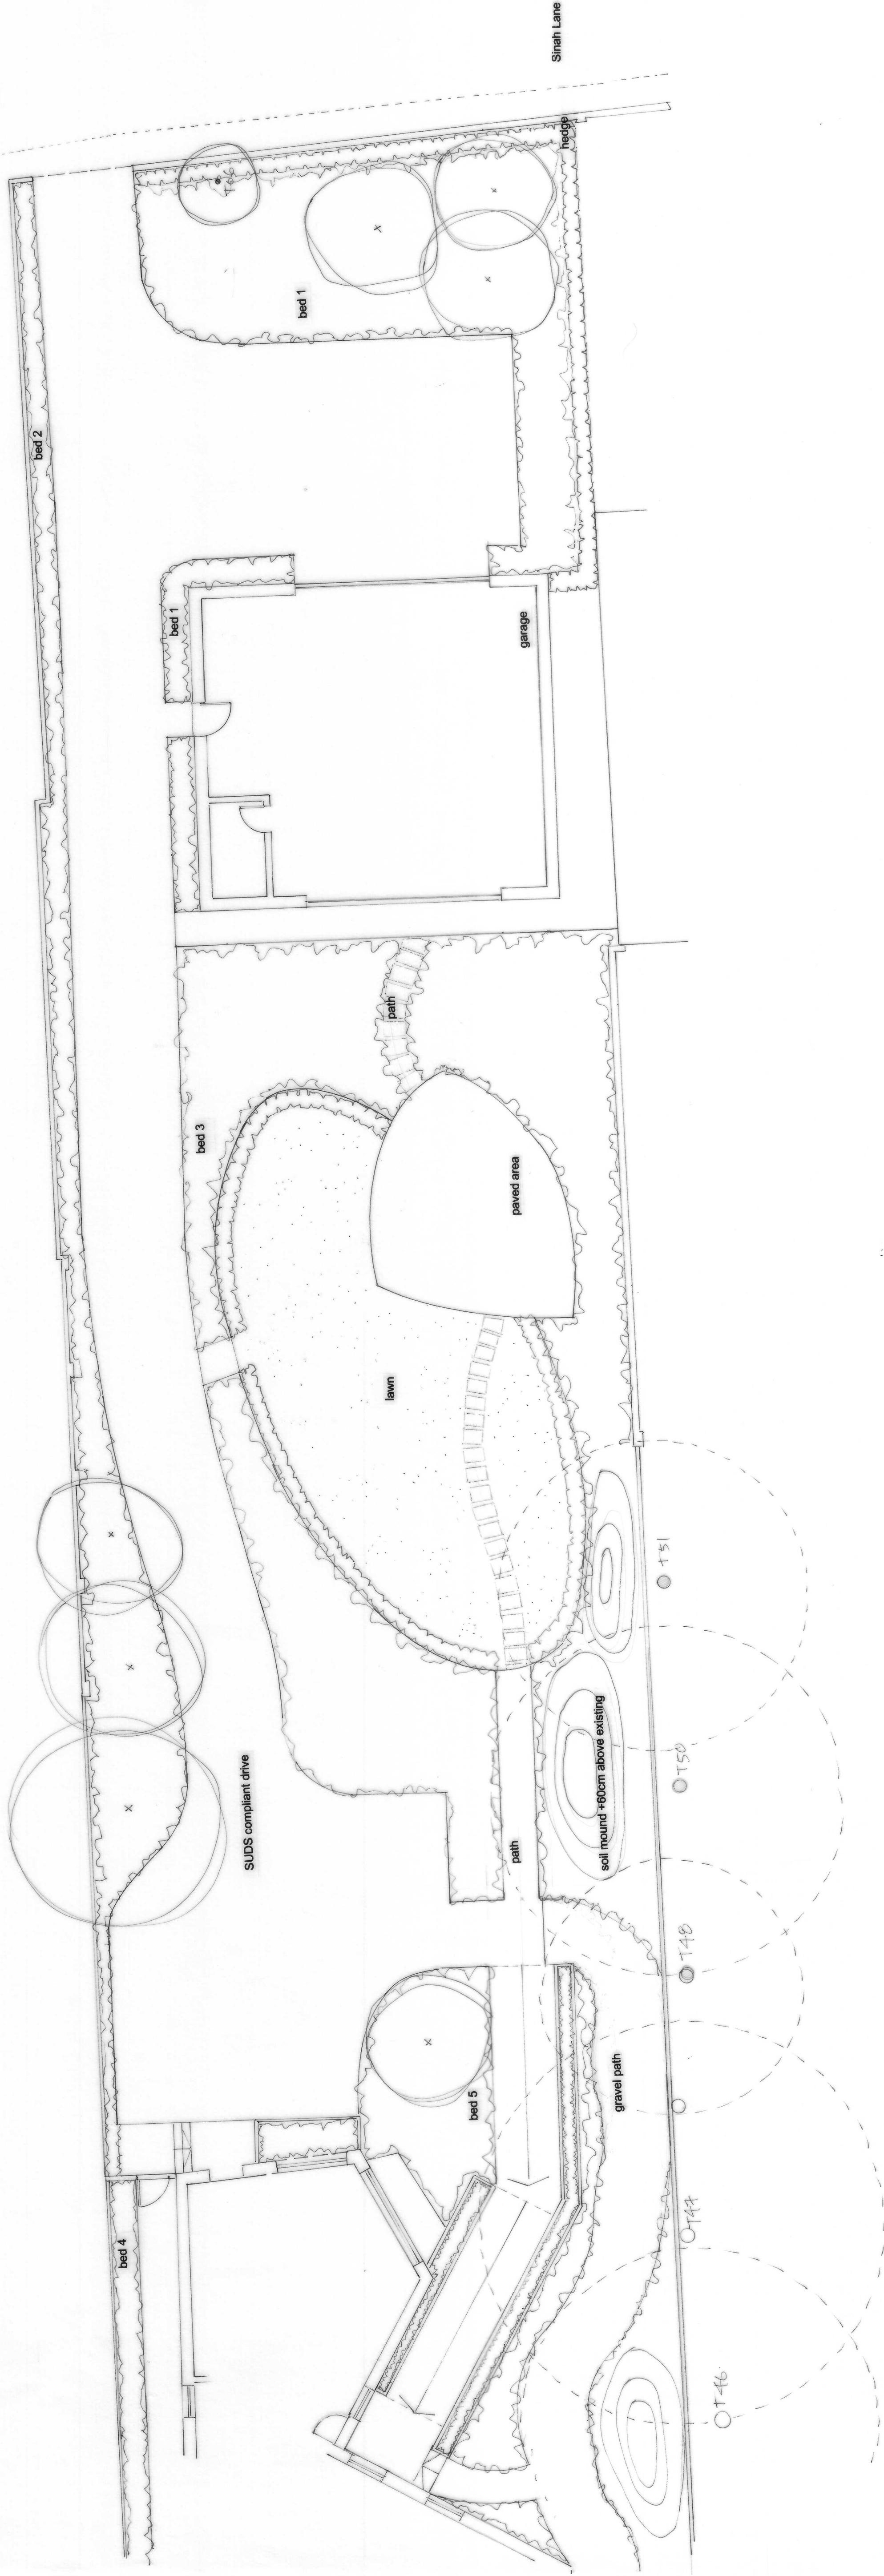


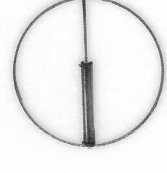


bed 1

bed 2

bed 1

garage

path

bed 3

paved area

lawn

SUDS compliant drive

path


bed 5

gravel path

bed 4

T51

T50

T48


T44

T46

Creative Landscapes	
Daisy Cottage, 40 Lutener Road	
Easebourne, Midhurst, West Sussex GU29 9AT	
Landscape Layout for Area A	
Scale	1:100
Drawing number	L01
Date	July 2021
Please do not scale from this drawing all measurements must be checked on site	





Notes:	
-----	line denotes tree RPZ
Tree No.	relate to Tree survey schedule

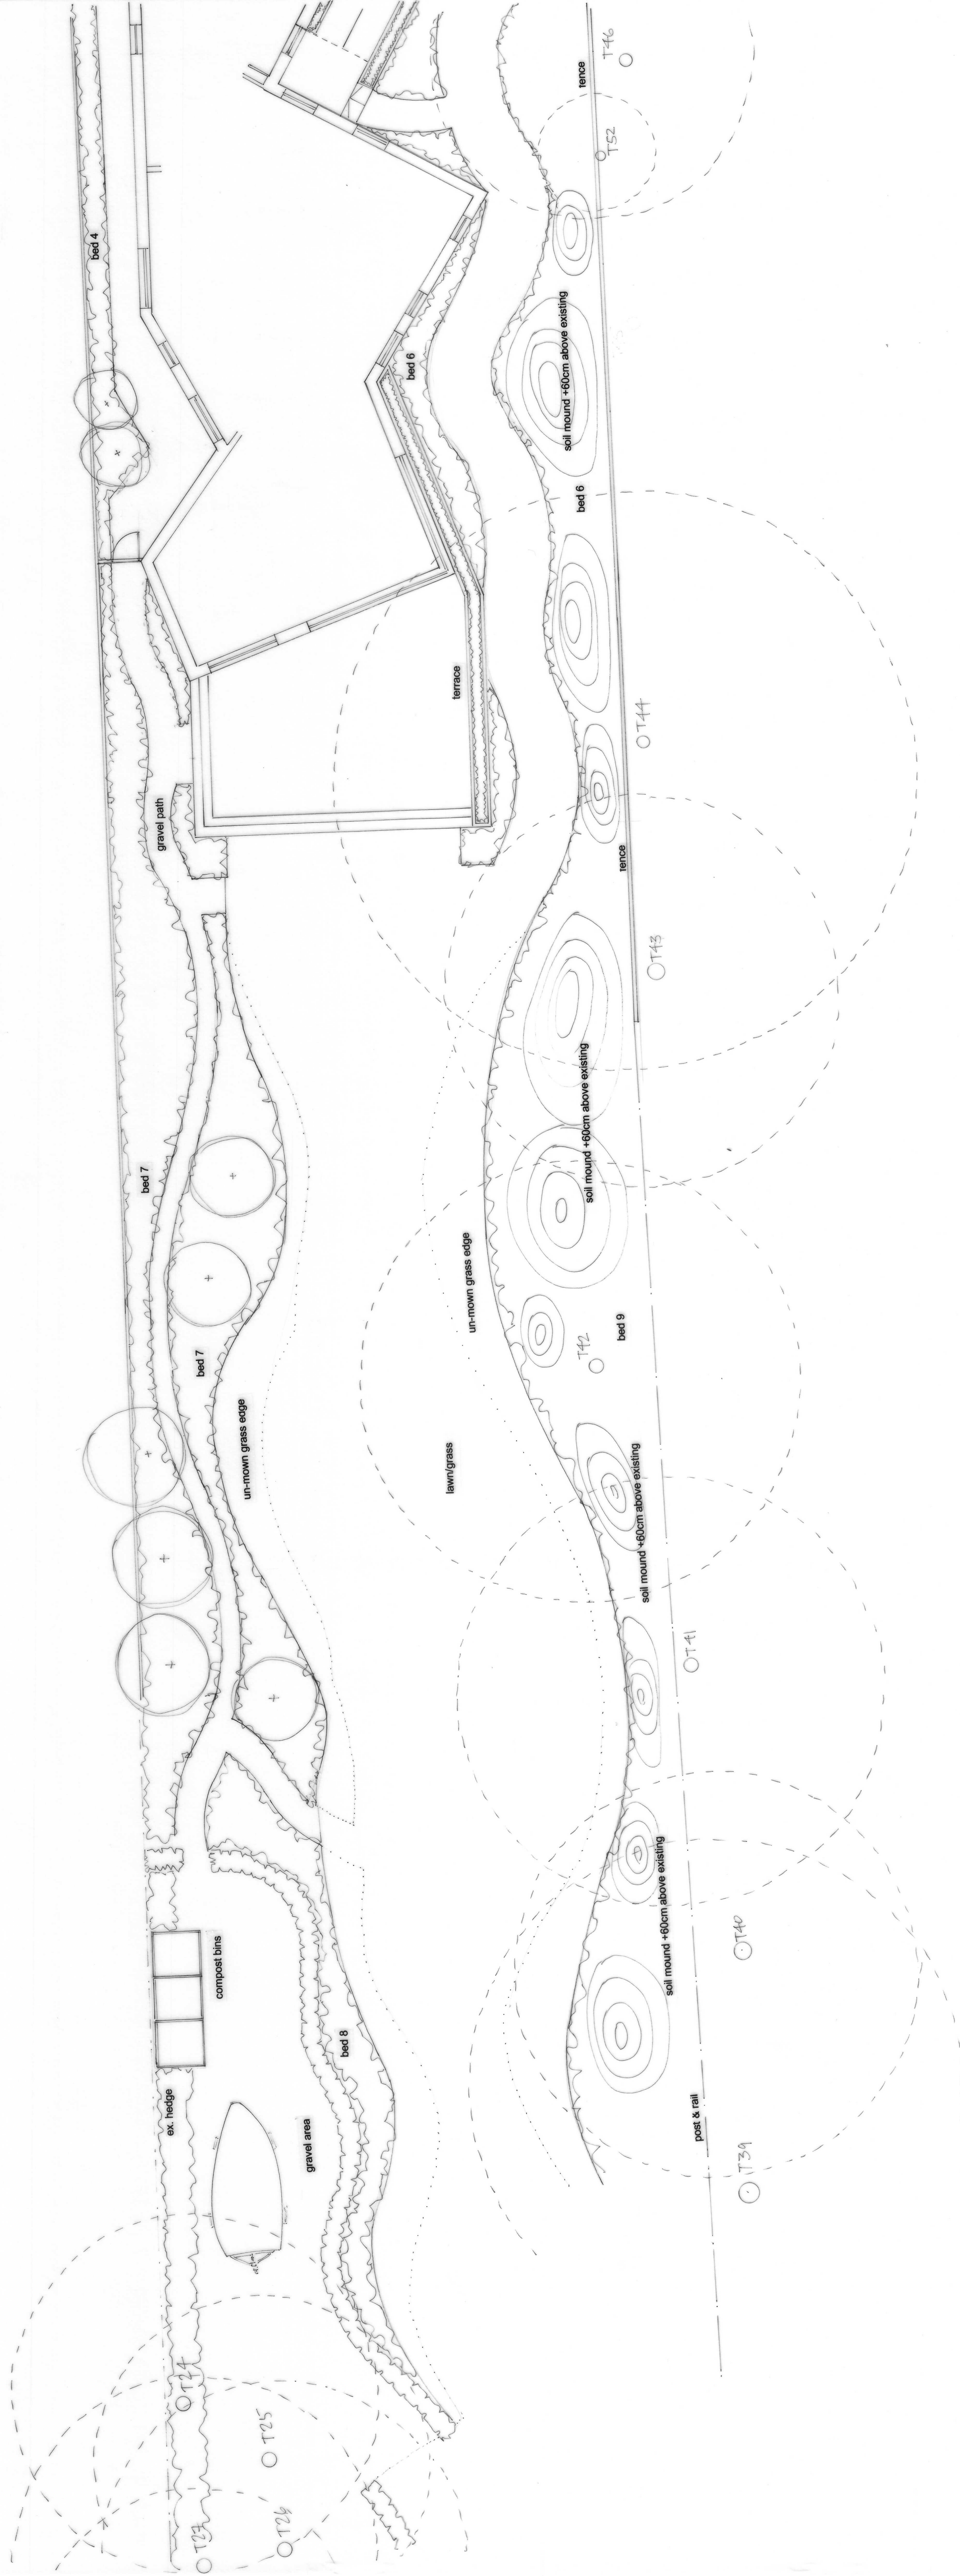

Creative Landscapes
Landscape Design for 48 Sineh Lane, Haying Island
Landscape Layout for Area B
Scale 1:100
Date July, 2021
Notes: Please do not scale from this drawing all measurements must be checked on site


Notes:
line denotes tree RPZ
Tree No. relate to Tree survey schedule

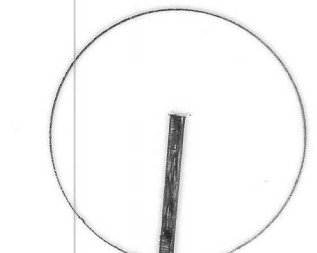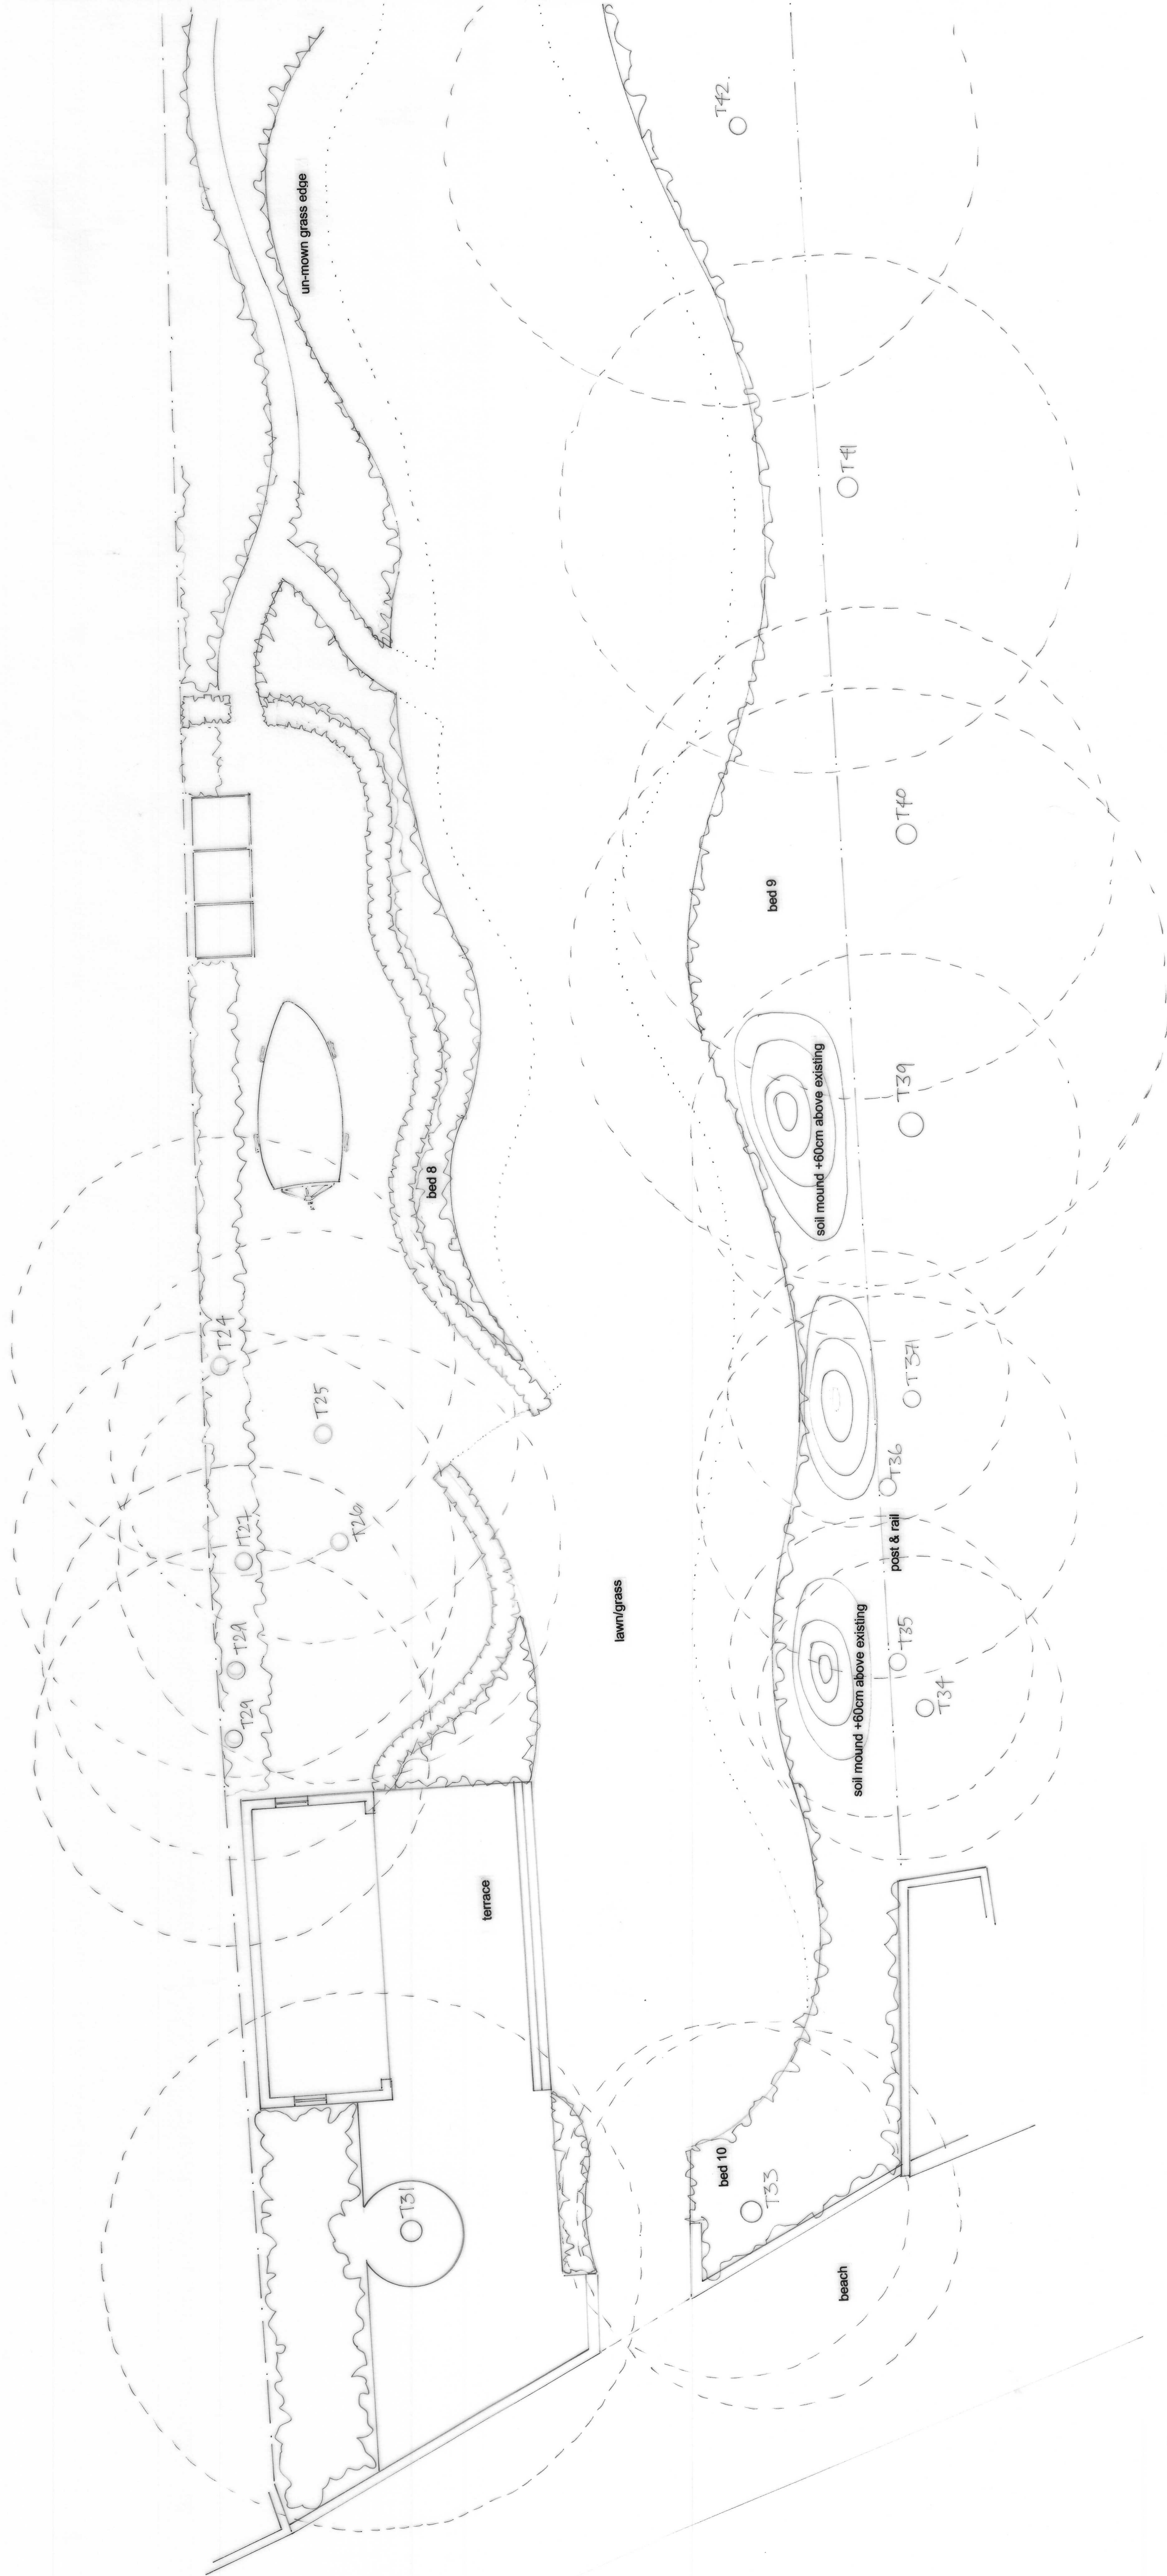


Creative Landscapes
Landscape Design for Area C
Scale 1:100
Drawing number L03
Date July 2021
Please do not scale from this drawing all measurements must be


0 1 5 m

Notes:
line denotes tree RPZ
Tree No. relate to Tree survey schedule

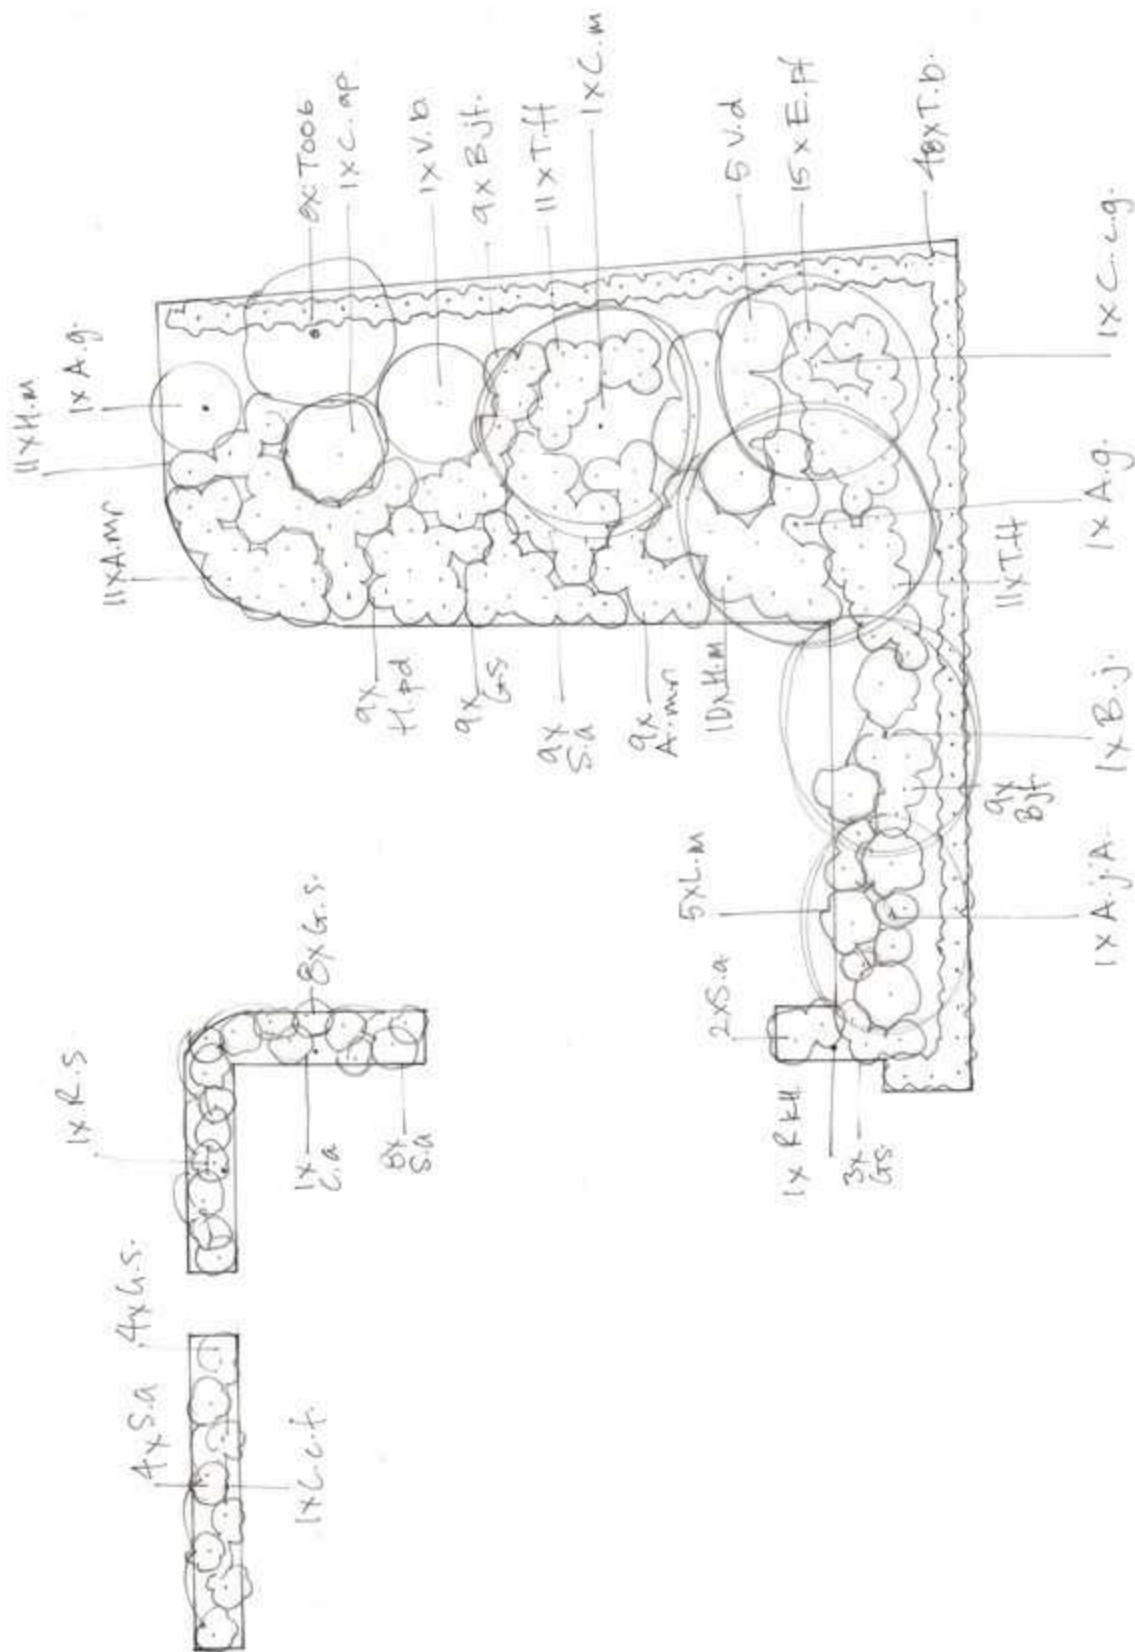


Creative Landscapes, Daisy Cottage, 40 Lutener Rd, Easebourne, W. Sussex	
Please do not scale from this drawing - all measurements to be checked on site	
Drawing title	Planting plan Bed no. 1
Project	48, Sinah Lane, Hayling Island
Scale	1:100
Drawing number	PP01
Date	July 2021

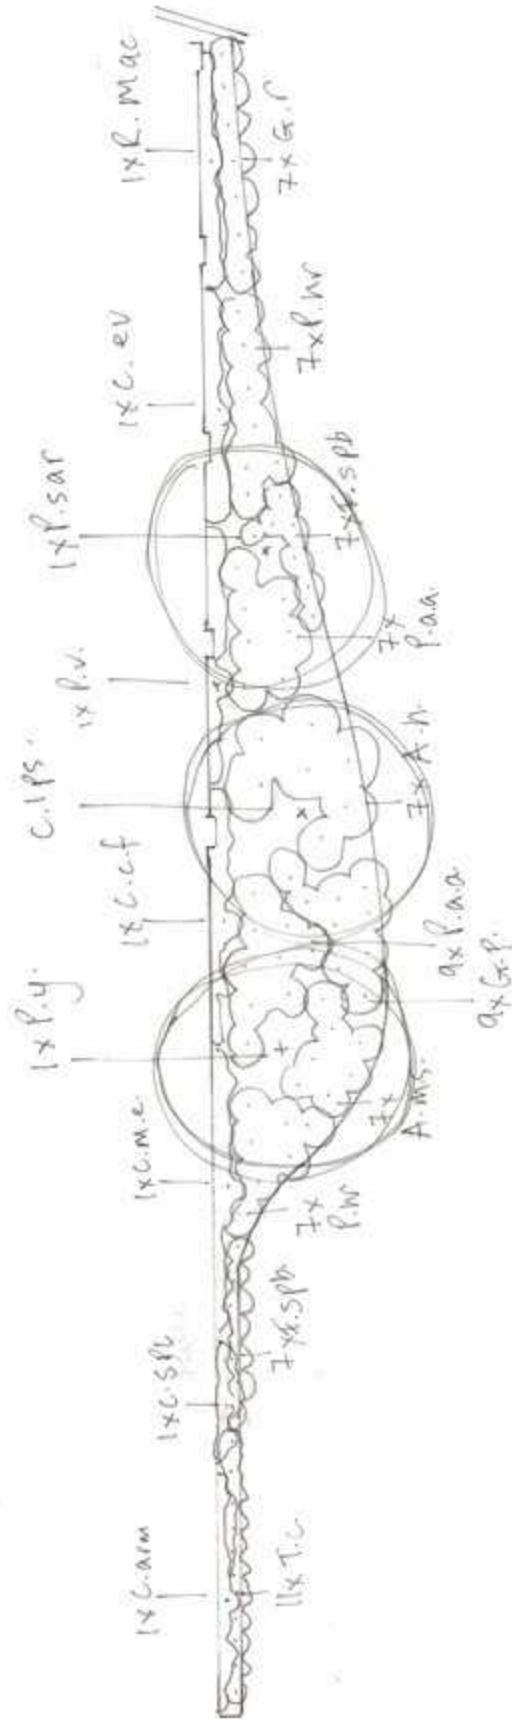


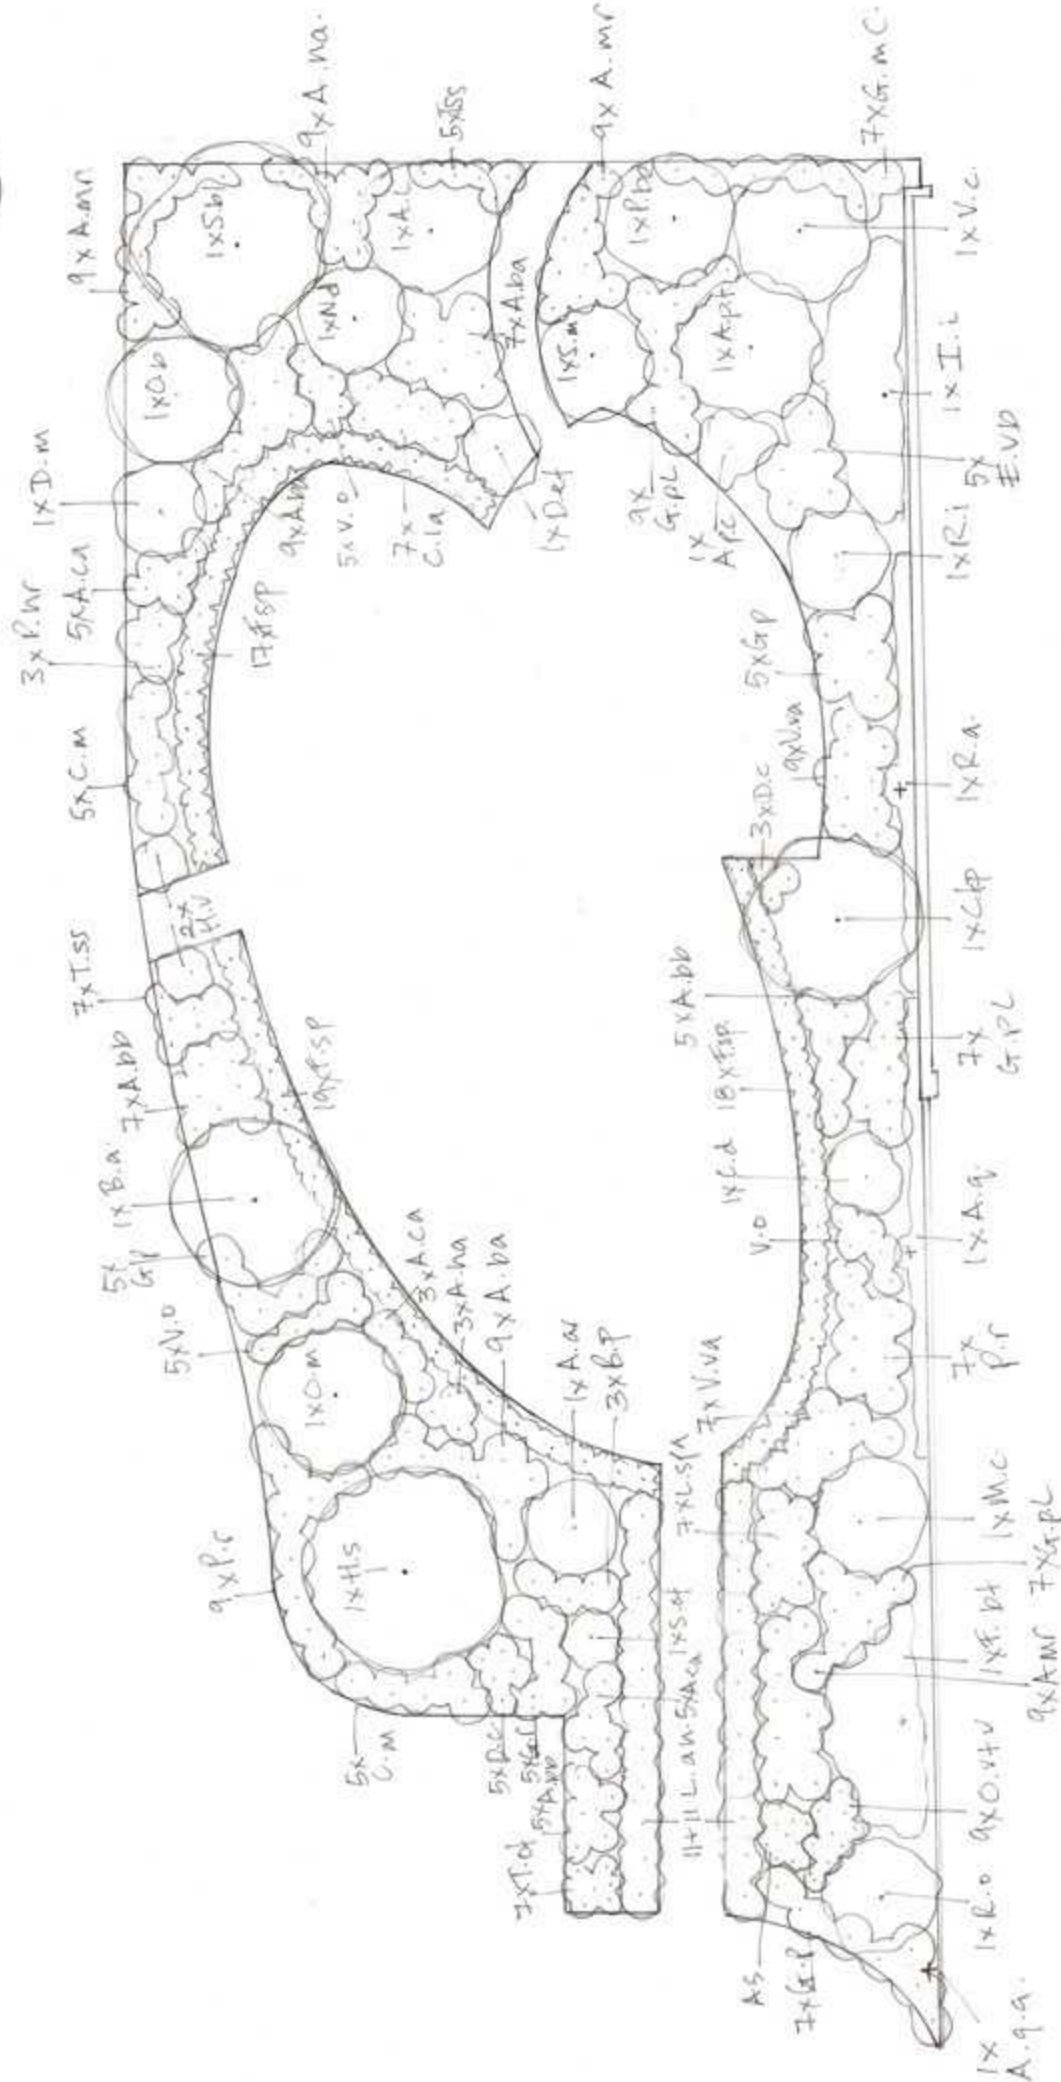

Creative Landscapes, Daisy Cottage, 40 Lutener Rd, Easebourne, W.Sussex	
Please do not scale from this drawing - all measurements to be checked on site	
Drawing title	Planting plan Bed no.3
Project	48, Sinah Lane, Hayling Island
Scale	1:100
Drawing number	PP03
Date	July 2021

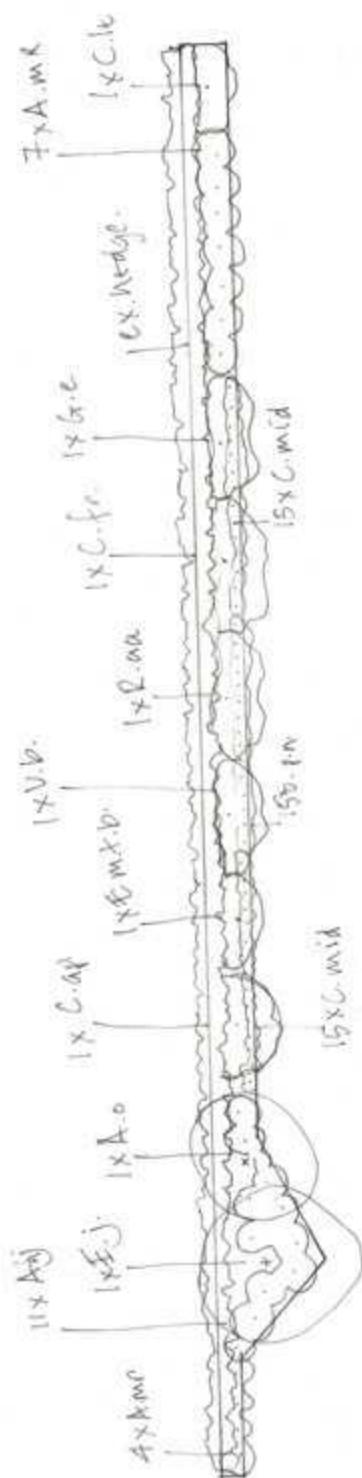

Creative Landscapes, Daisy Cottage, 40 Lutener Rd, Easebourne, W.Sussex	
Please do not scale from this drawing - all measurements to be checked on site	
Drawing title	Planting plan Bed no.4
Project	48, Sinah Lane, Hayling Island
Scale	1:100
Drawing number	PP04
Date	July 2021

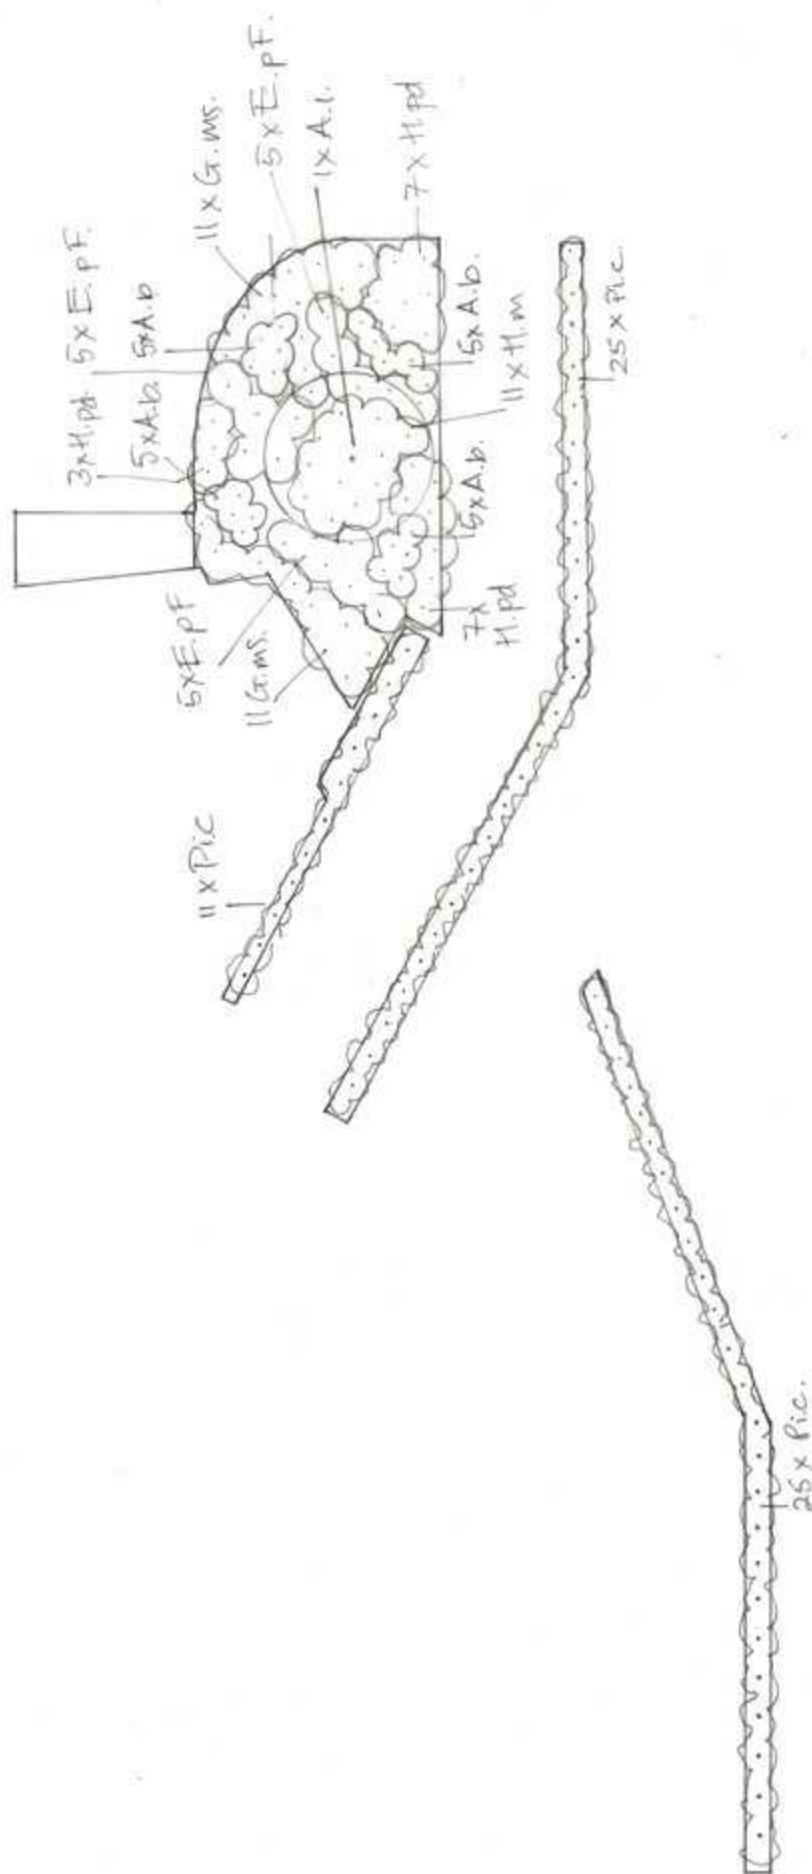


Creative Landscapes, Daisy Cottage, 40 Lutener Rd, Easebourne, W.Sussex	
Please do not scale from this drawing - all measurements to be checked on site	
Drawing title	Planting plan Bed no.5
Project	48, Sinah Lane, Hayling Island
Scale	1:100
Drawing number	PP05
Date	July 2021



Please do not scale from this drawing - all measurements to be checked on site

Drawing title	Planting plan Bed no.7
Project	48, Sinah Lane, Hayling Island
Scale	1:100
Drawing number	PP07
Date	July 2021

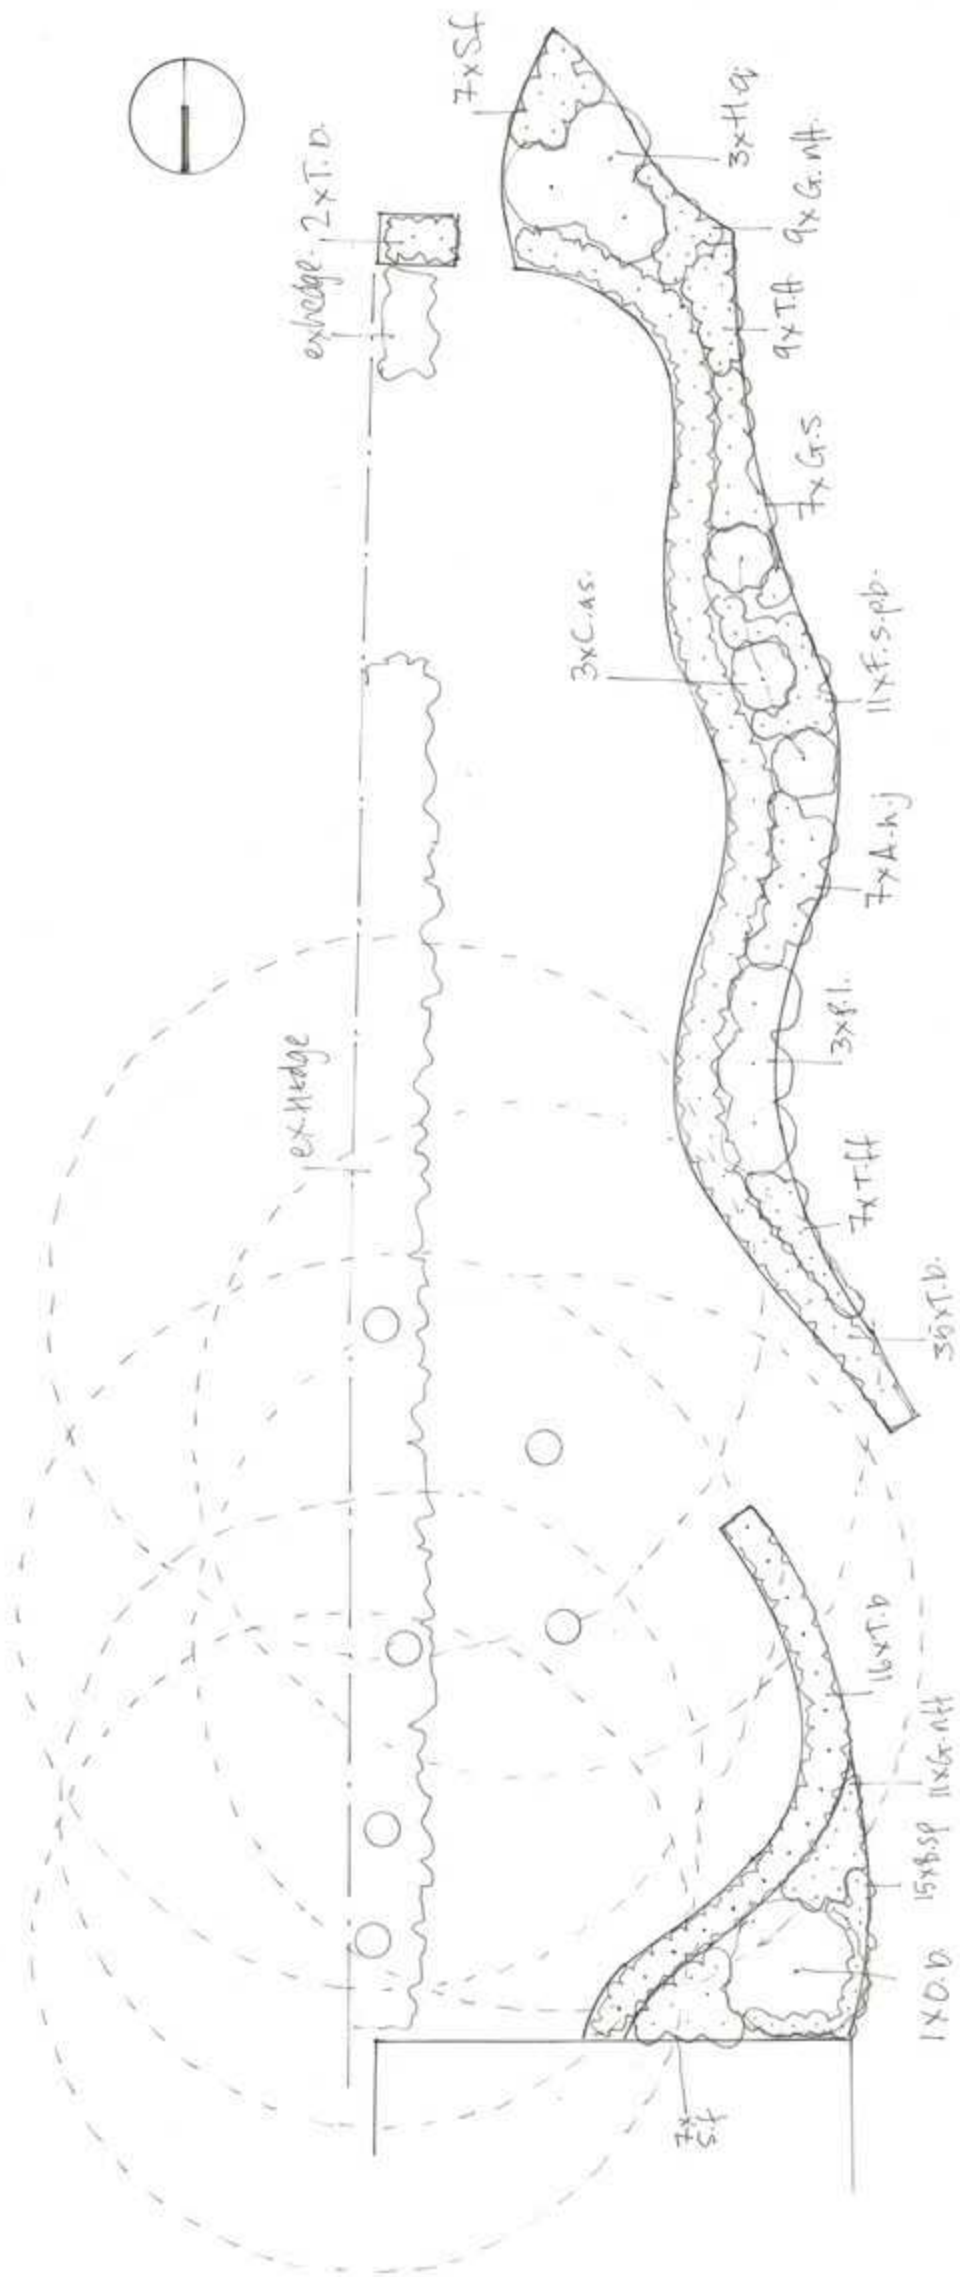

Creative Landscapes, Daisy Cottage, 40 Lutener Rd, Easebourne, W.Sussex	
Please do not scale from this drawing - all measurements to be checked on site	
Drawing title	Planting plan Bed no.8
Project	48, Sinah Lane, Hayling Island
Scale	1:100
Drawing number	PP08
Date	July 2021



Creative Landscapes, Daisy Cottage, 40 Lutener Rd, Easebourne, W.Sussex
Please do not scale from this drawing - all measurements to be checked on site


Drawing title	Planting plan Bed no.9
---------------	------------------------

Project	48, Sinah Lane, Hayling Island

Scale	1:100
-------	-------

Drawing number

Date	July 2021

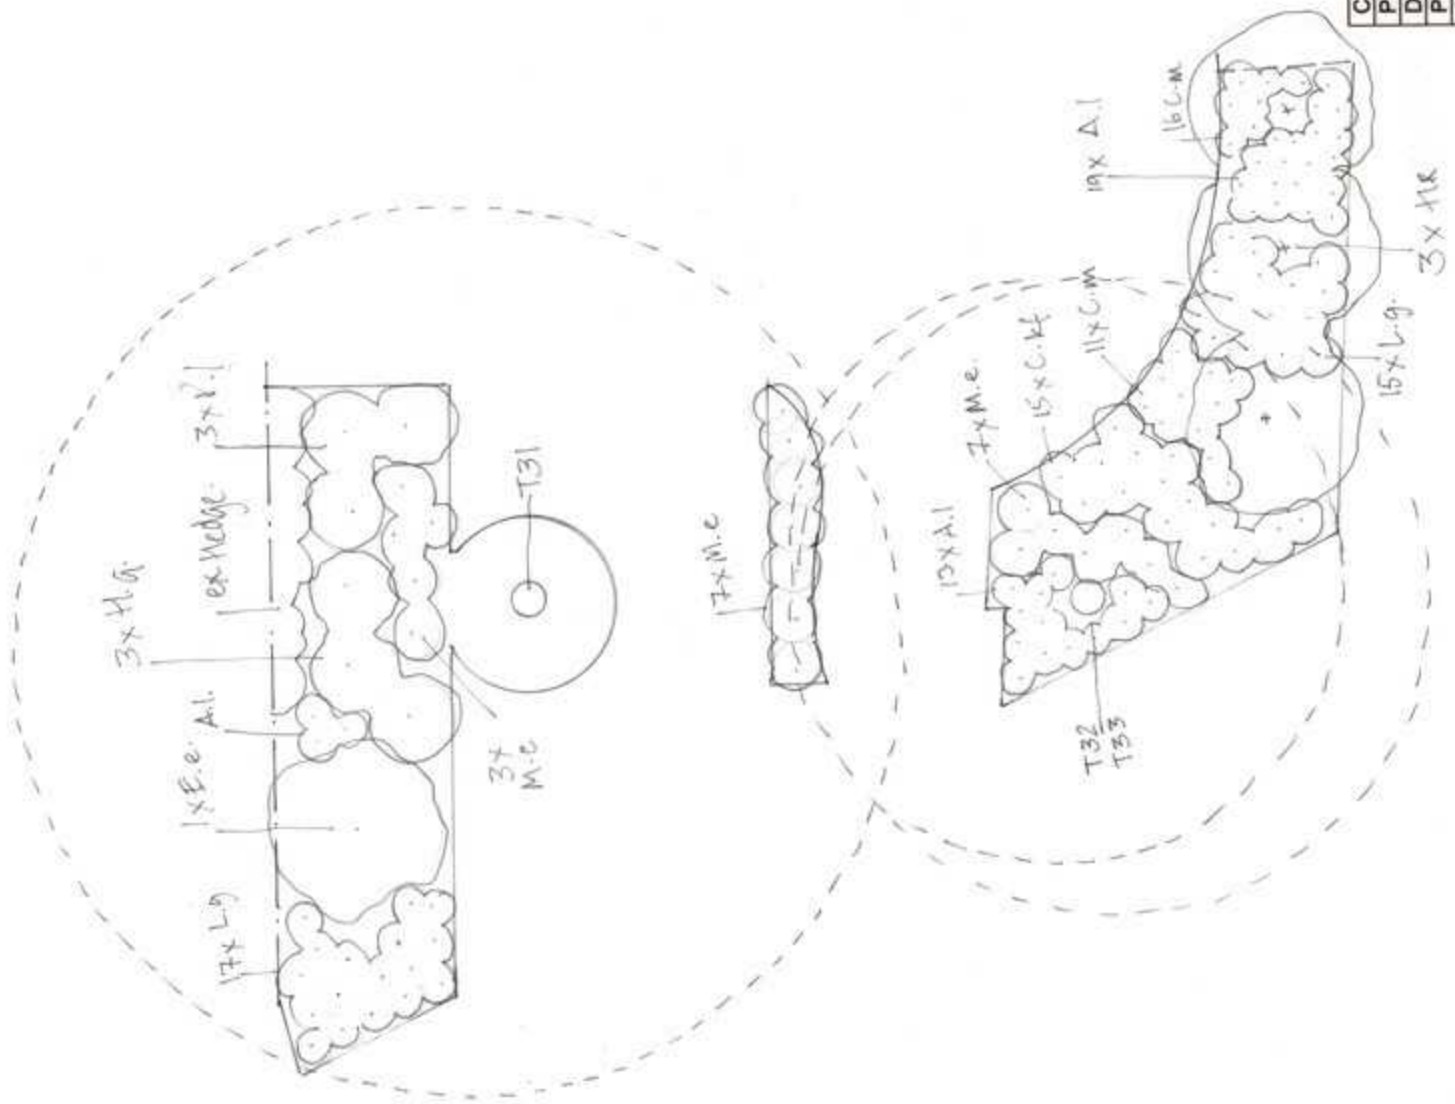

Creative Landscapes, Daisy Cottage, 40 Lutener Rd, Easebourne, W. Sussex	
Please do not scale from this drawing - all measurements to be checked on site	
Drawing title	Planting plan Bed no. 10
Project	48, Sinah Lane, Hayling Island
Scale	1:100
Drawing number	PP10
Date	July 2021