




CAD

Critchley Architecture And Design Ltd.
Contact: 02392 474 919 | info@caad.online
The Old Brewery, 15E South Street, Havant, PO9 1BU

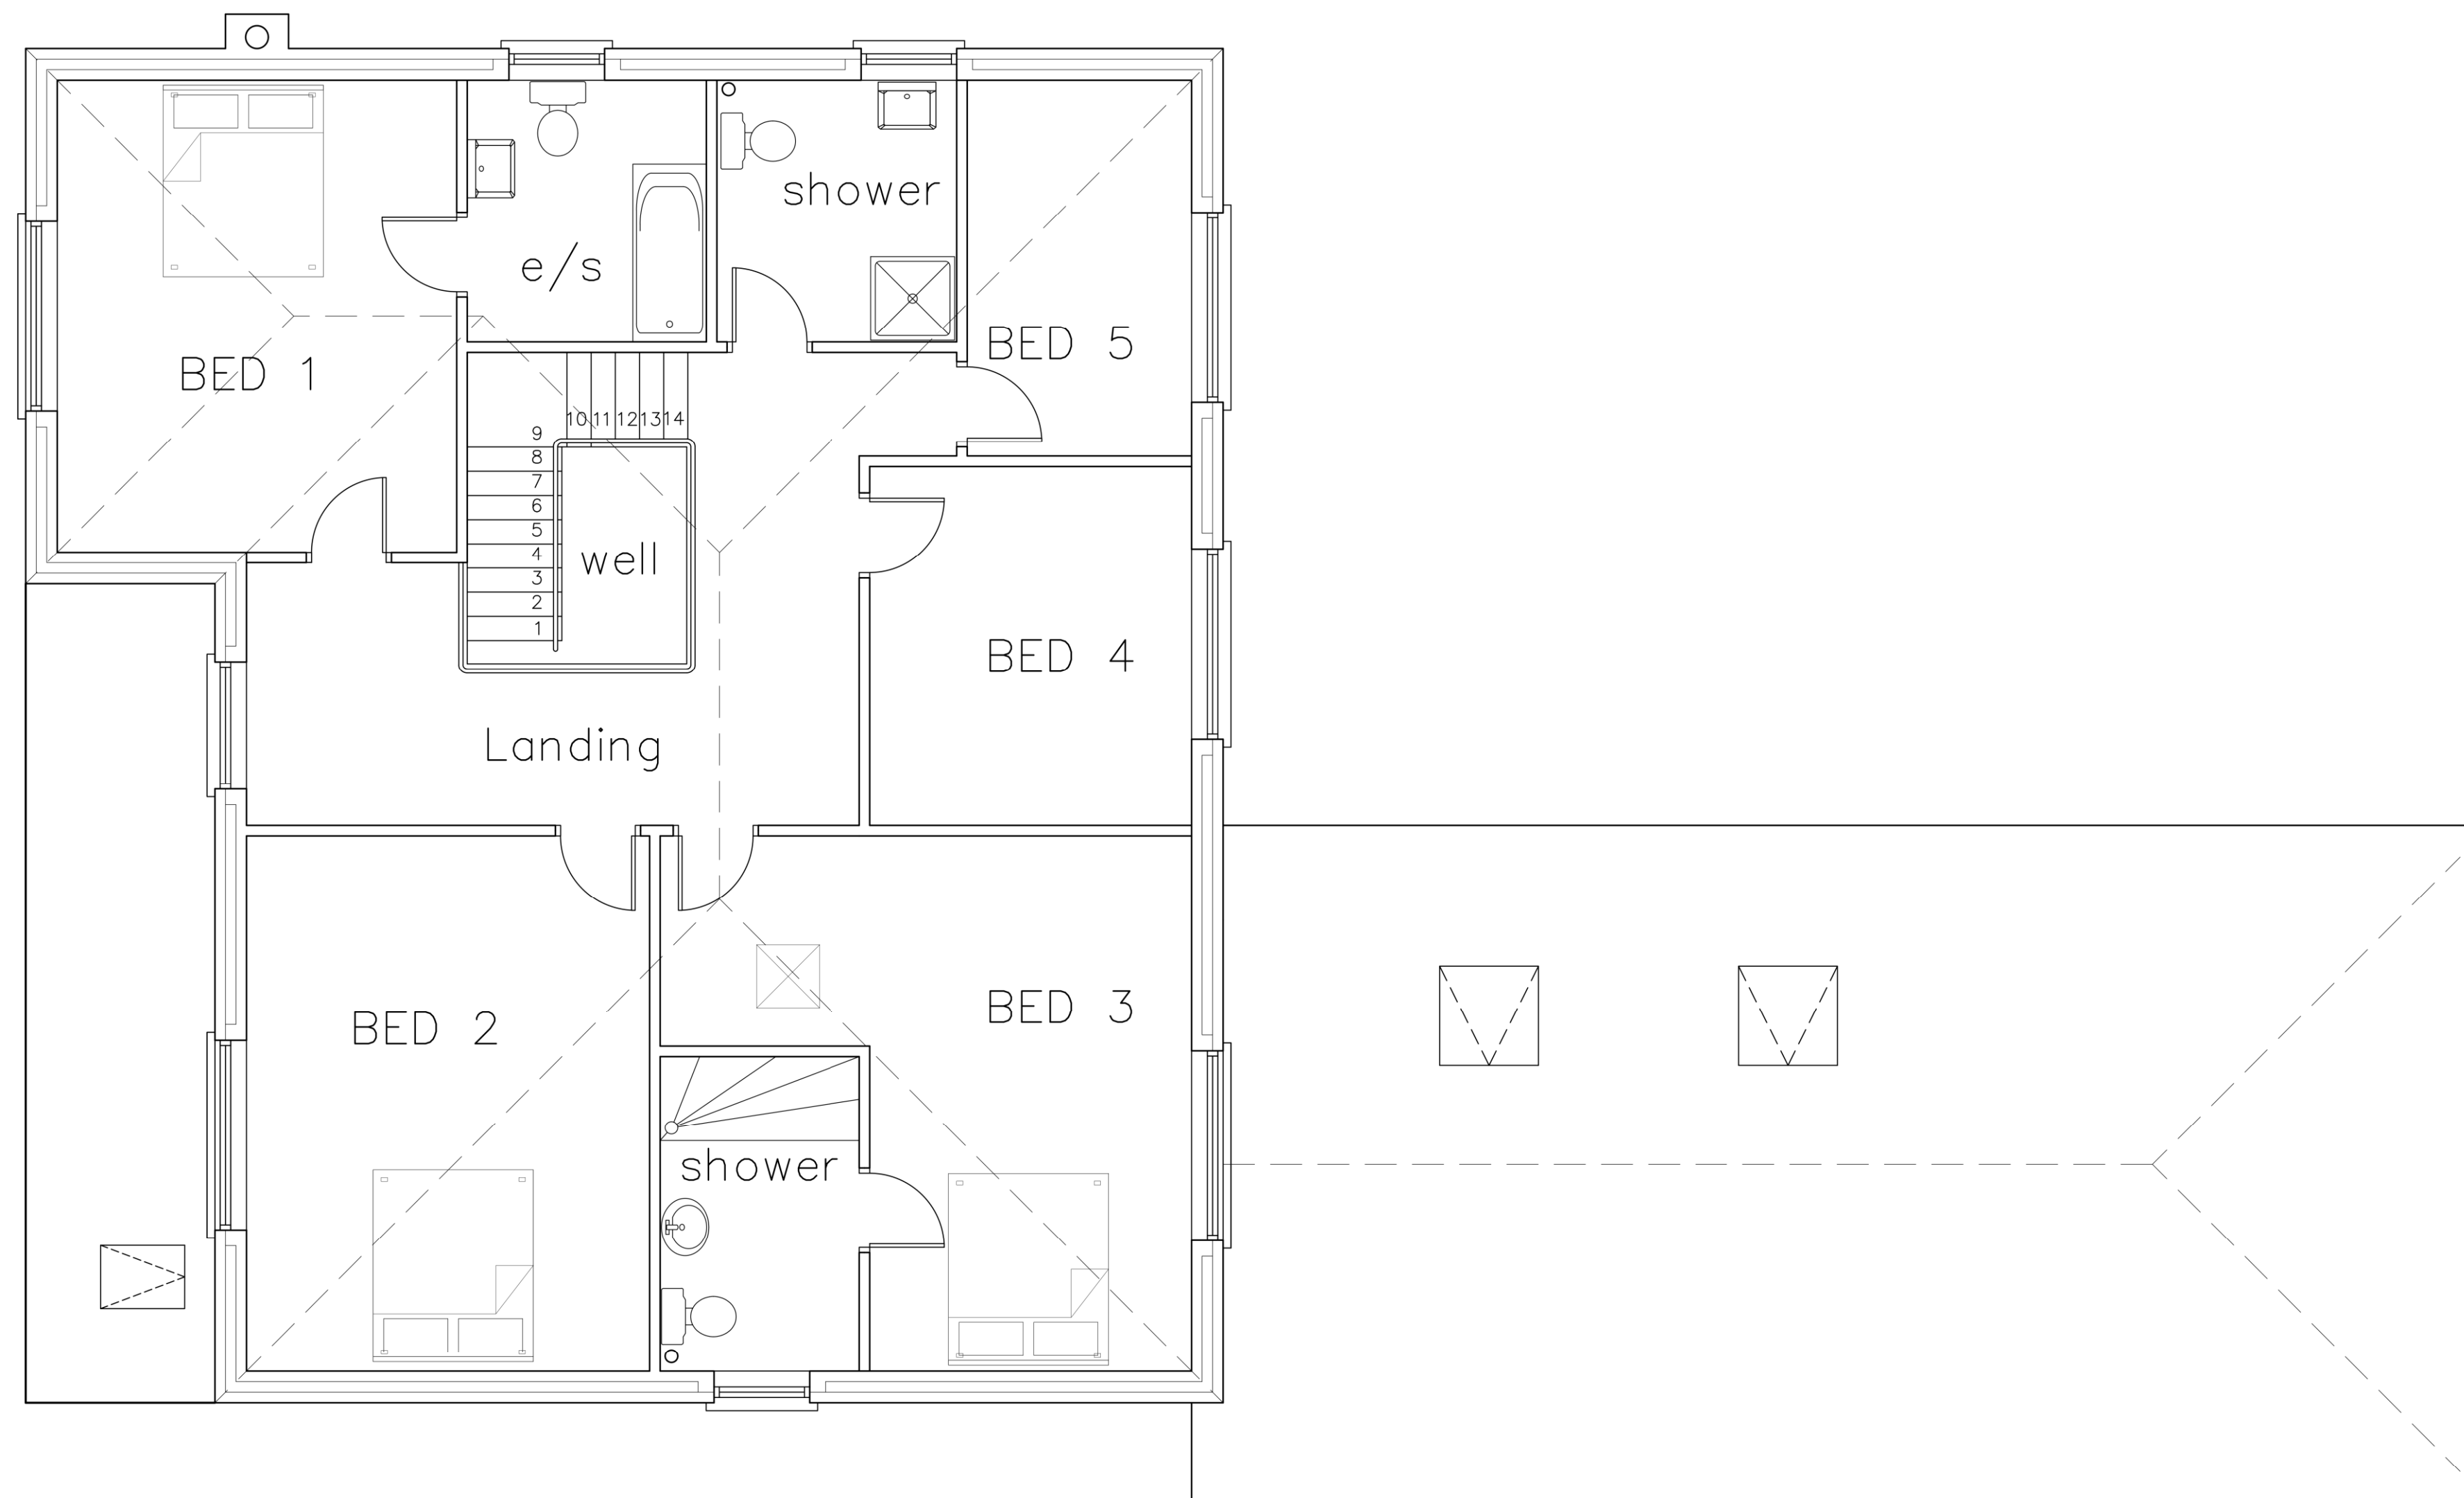

First Floor Existing (2021)

Revisions	
a)	Bathroom Revs. 06/06/21 MHC
b)	
c)	
d)	

29, Victoria Avenue,
Hayling Island,
PO11 9AJ.

Scale A1=1:50, A3=1:100
Drawn MHC
Date 21/04/2021

9403-352 ^A

10m

20m

30m

40m