

KEY:

External Brickwork

EXT BWK

Tanking

T T T

Retaining Wall

RWALL

Concrete Grovel Board

COB

Fall Arrows

▲

Proposed Levels

XXXXXX

Finished floor levels shown thus:


FFL 10.00

Flush Access

▼

Stepped Access


▽

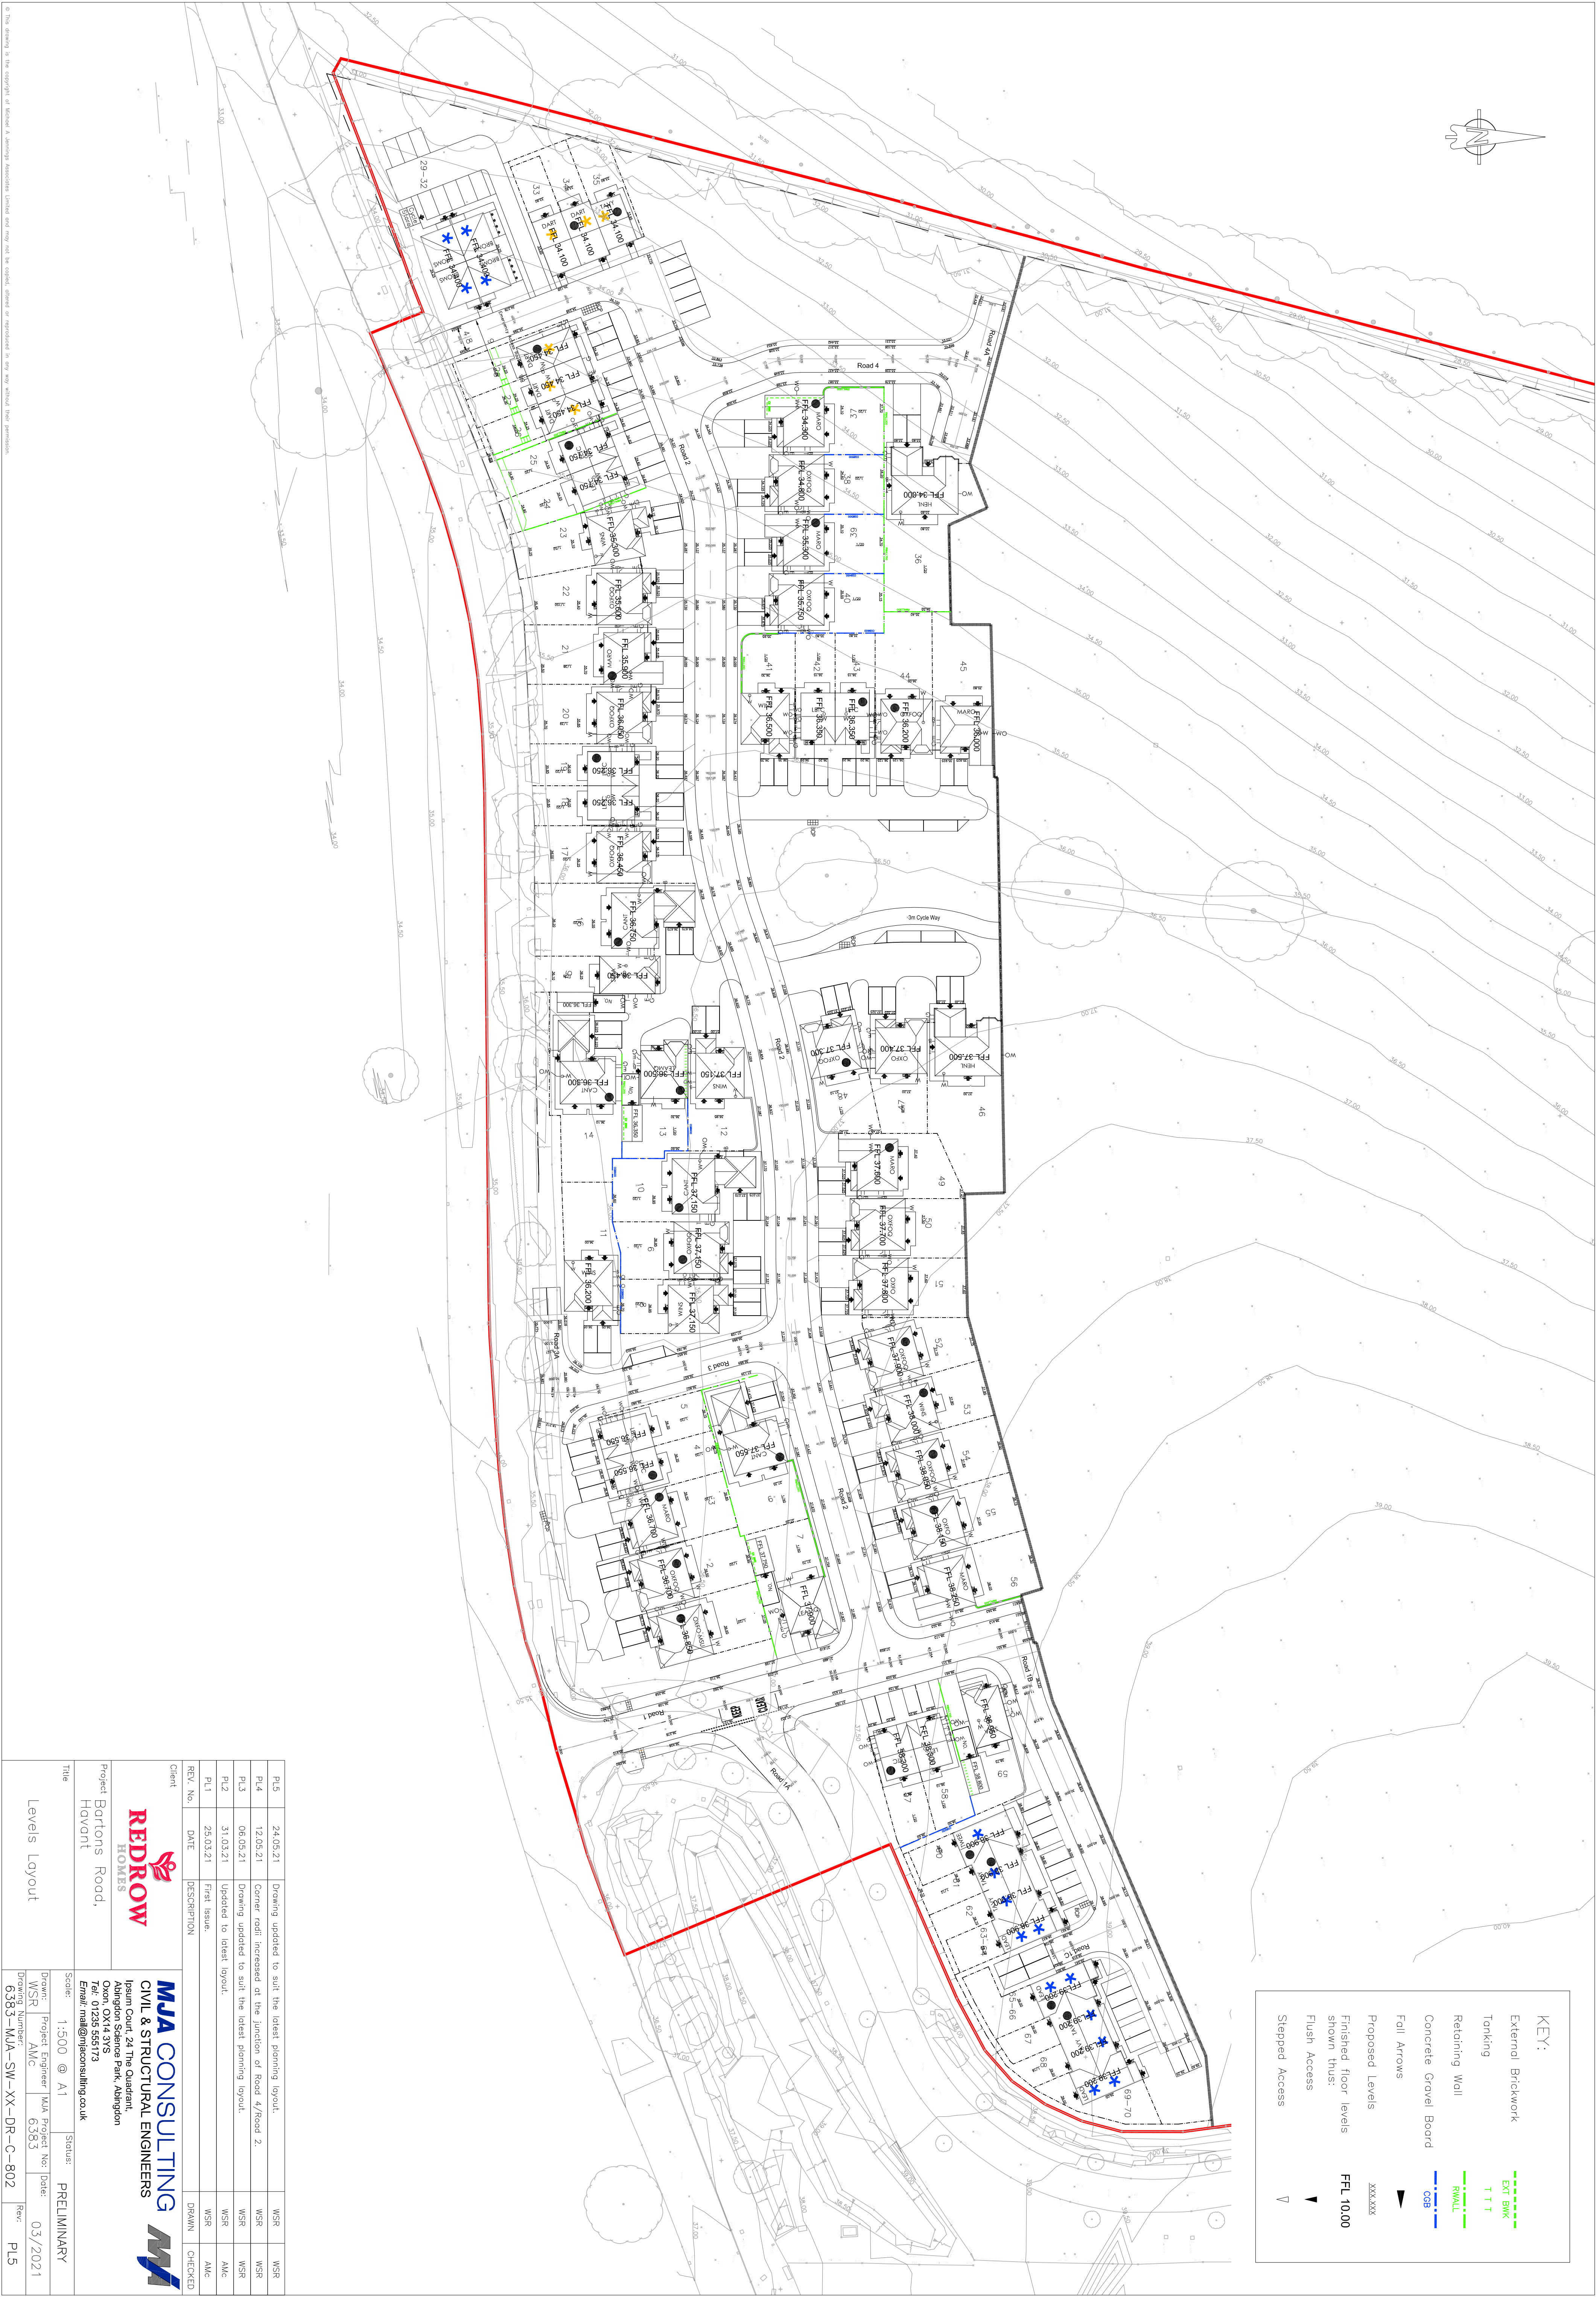

PL5	24.05.21	Drawing updated to suit the latest planning layout.	WSR	WSR
PL4	12.05.21	Corner road increased at the junction of Road 4/Road 2.	WSR	WSR
PL3	06.05.21	Drawing updated to suit the latest planning layout.	WSR	WSR
PL2	31.03.21	Updated to latest layout.	WSR	AMC
PL1	23.03.21	First Issue.	WSR	AMC
REV. No.	DATE	DESCRIPTION	DRAWN	CHECKED

Client

**REDROW**
HOMES

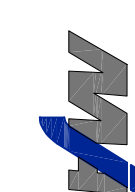MJA CONSULTING
CIVIL & STRUCTURAL ENGINEERS


Project
Bortons Road,
Havant

Project Engineer
Tom, 0245 551723
Email: tom@mjasonline.co.uk

Title	Levels Layout	Status	PRELIMINARY
Drawn	WSR	Project Engineer	MJA
Project No	6383	Project No	03/2021
Drawing Number	6383-MJA-SW-XX-DR-C-802	Rev	PL5