


Garage basework Construction

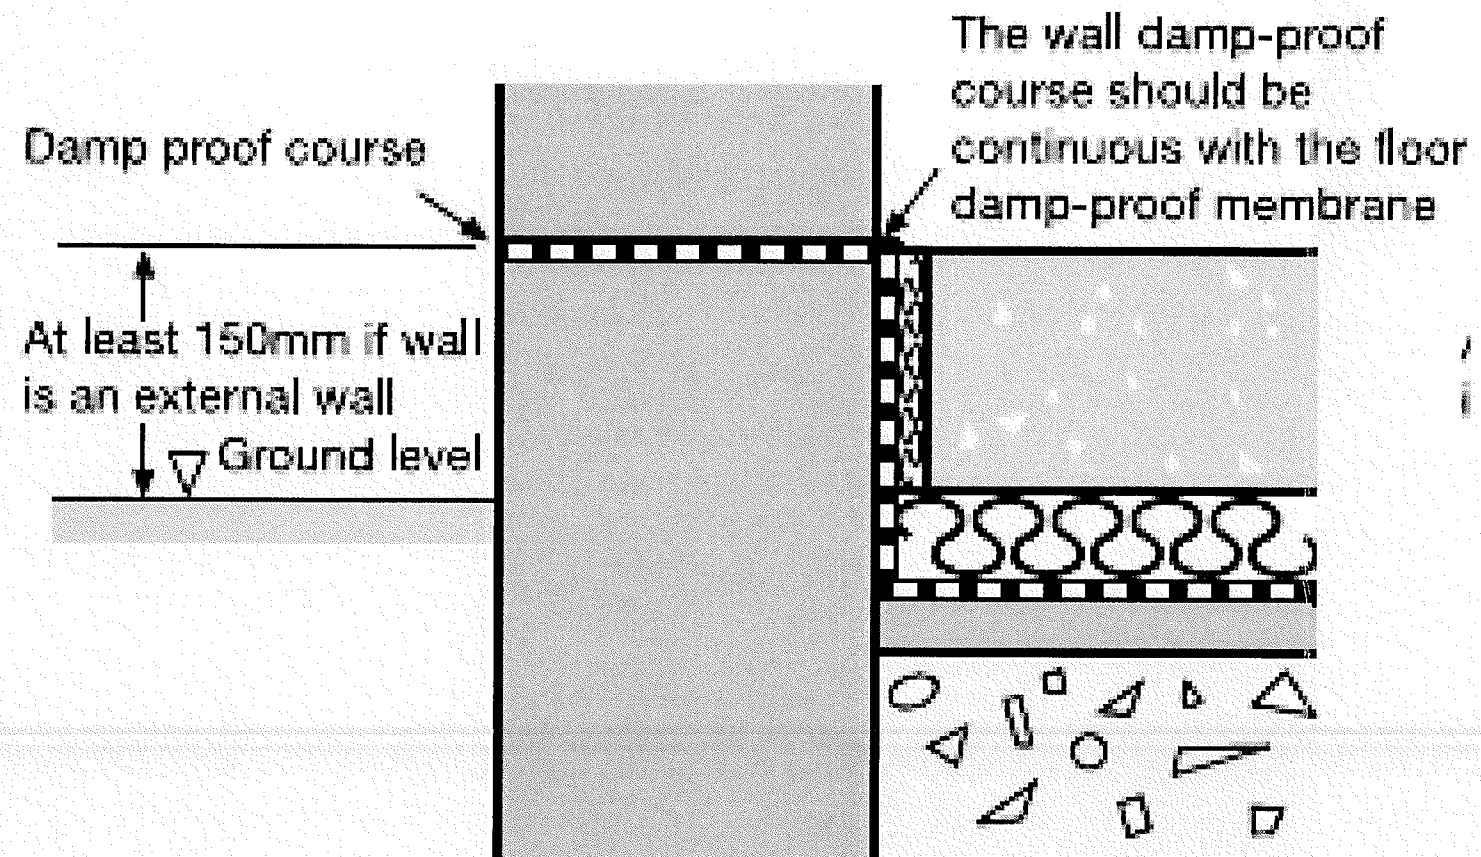

- DPM to fit under concrete and tie in min 150mm above ground level
- Membrane to be continuous to create barrier for water