
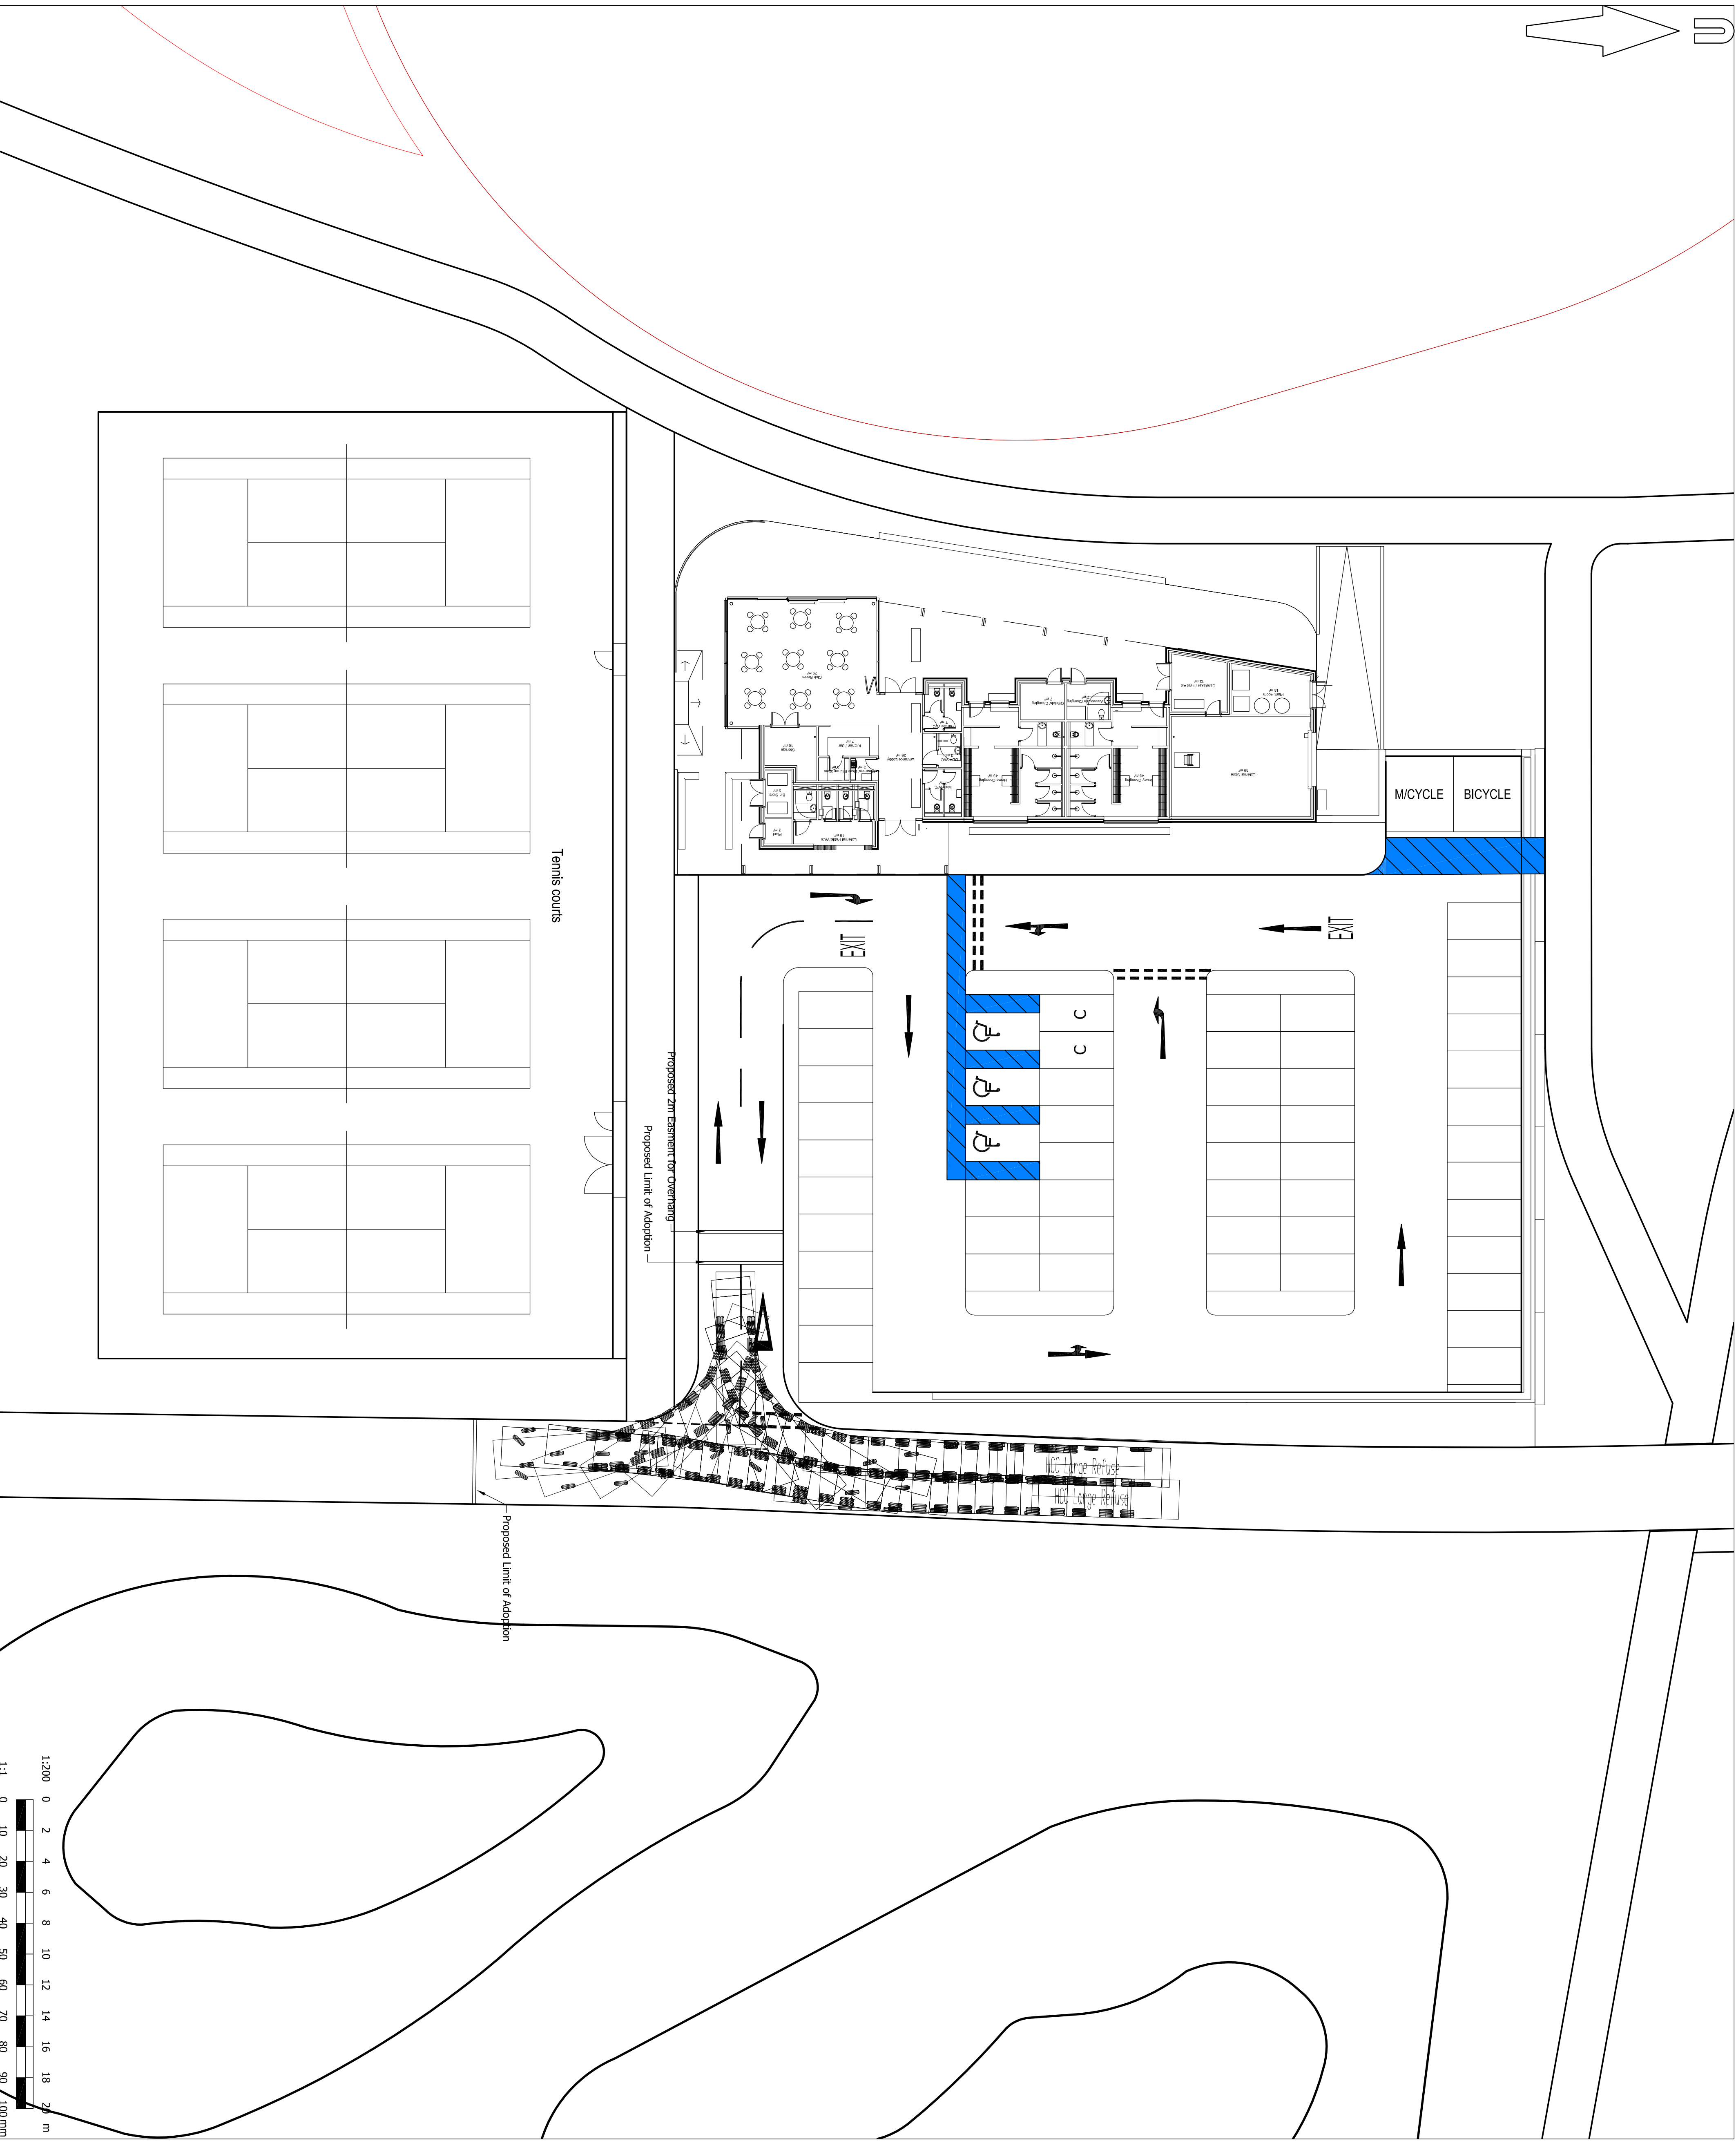


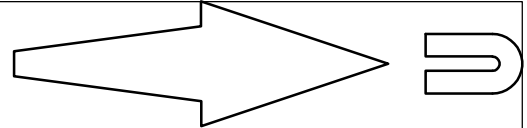


© Mayer Brown Limited Copyright. The drawings, information and data recorded in this document ("the information") is the property of Mayer Brown. This document may not be used, copied or reproduced in whole or part for any purpose other than which it was prepared. Mayer Brown and its members, agents, employees, consultants, advisors, subcontractors and any other persons involved in the preparation of this document accept no responsibility to any third party who may use or rely upon this document or the information.

A1 ORIGINAL

Notes:

- Highways arrangements subject to approval by Hampshire County Council.

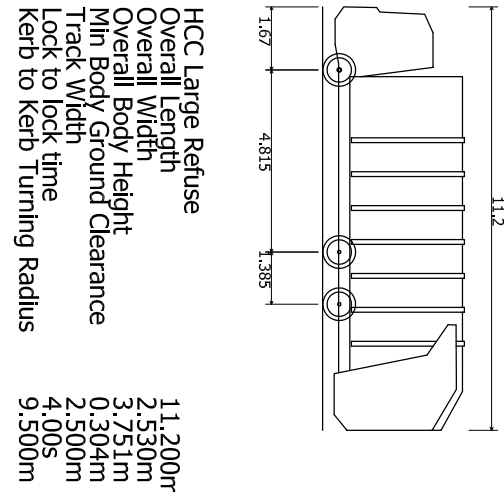


HCC Large Refuse
Overall Length 11.200m
Track Width 2.500m
Lock to lock time 4.00s
Kerb to Kerb Turning Radius 9.500m



Berewood
HAMPSHIRE

FOR INFORMATION
NOT FOR CONSTRUCTION

rev.	amendment	checked	date

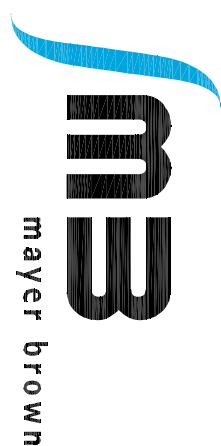

Mayer Brown Limited

granger plc

Project
BEREWOOD, WATERLOOVILLE
TOWN PARK PHASE B

scale	1:200	drawn by	NT	checked by	RHA
date	APRIL 2021				
title					

PAVILLION REFUSE VEHICLE ACCESS

drawing number
GTWVILLE_TP2/VT/01