


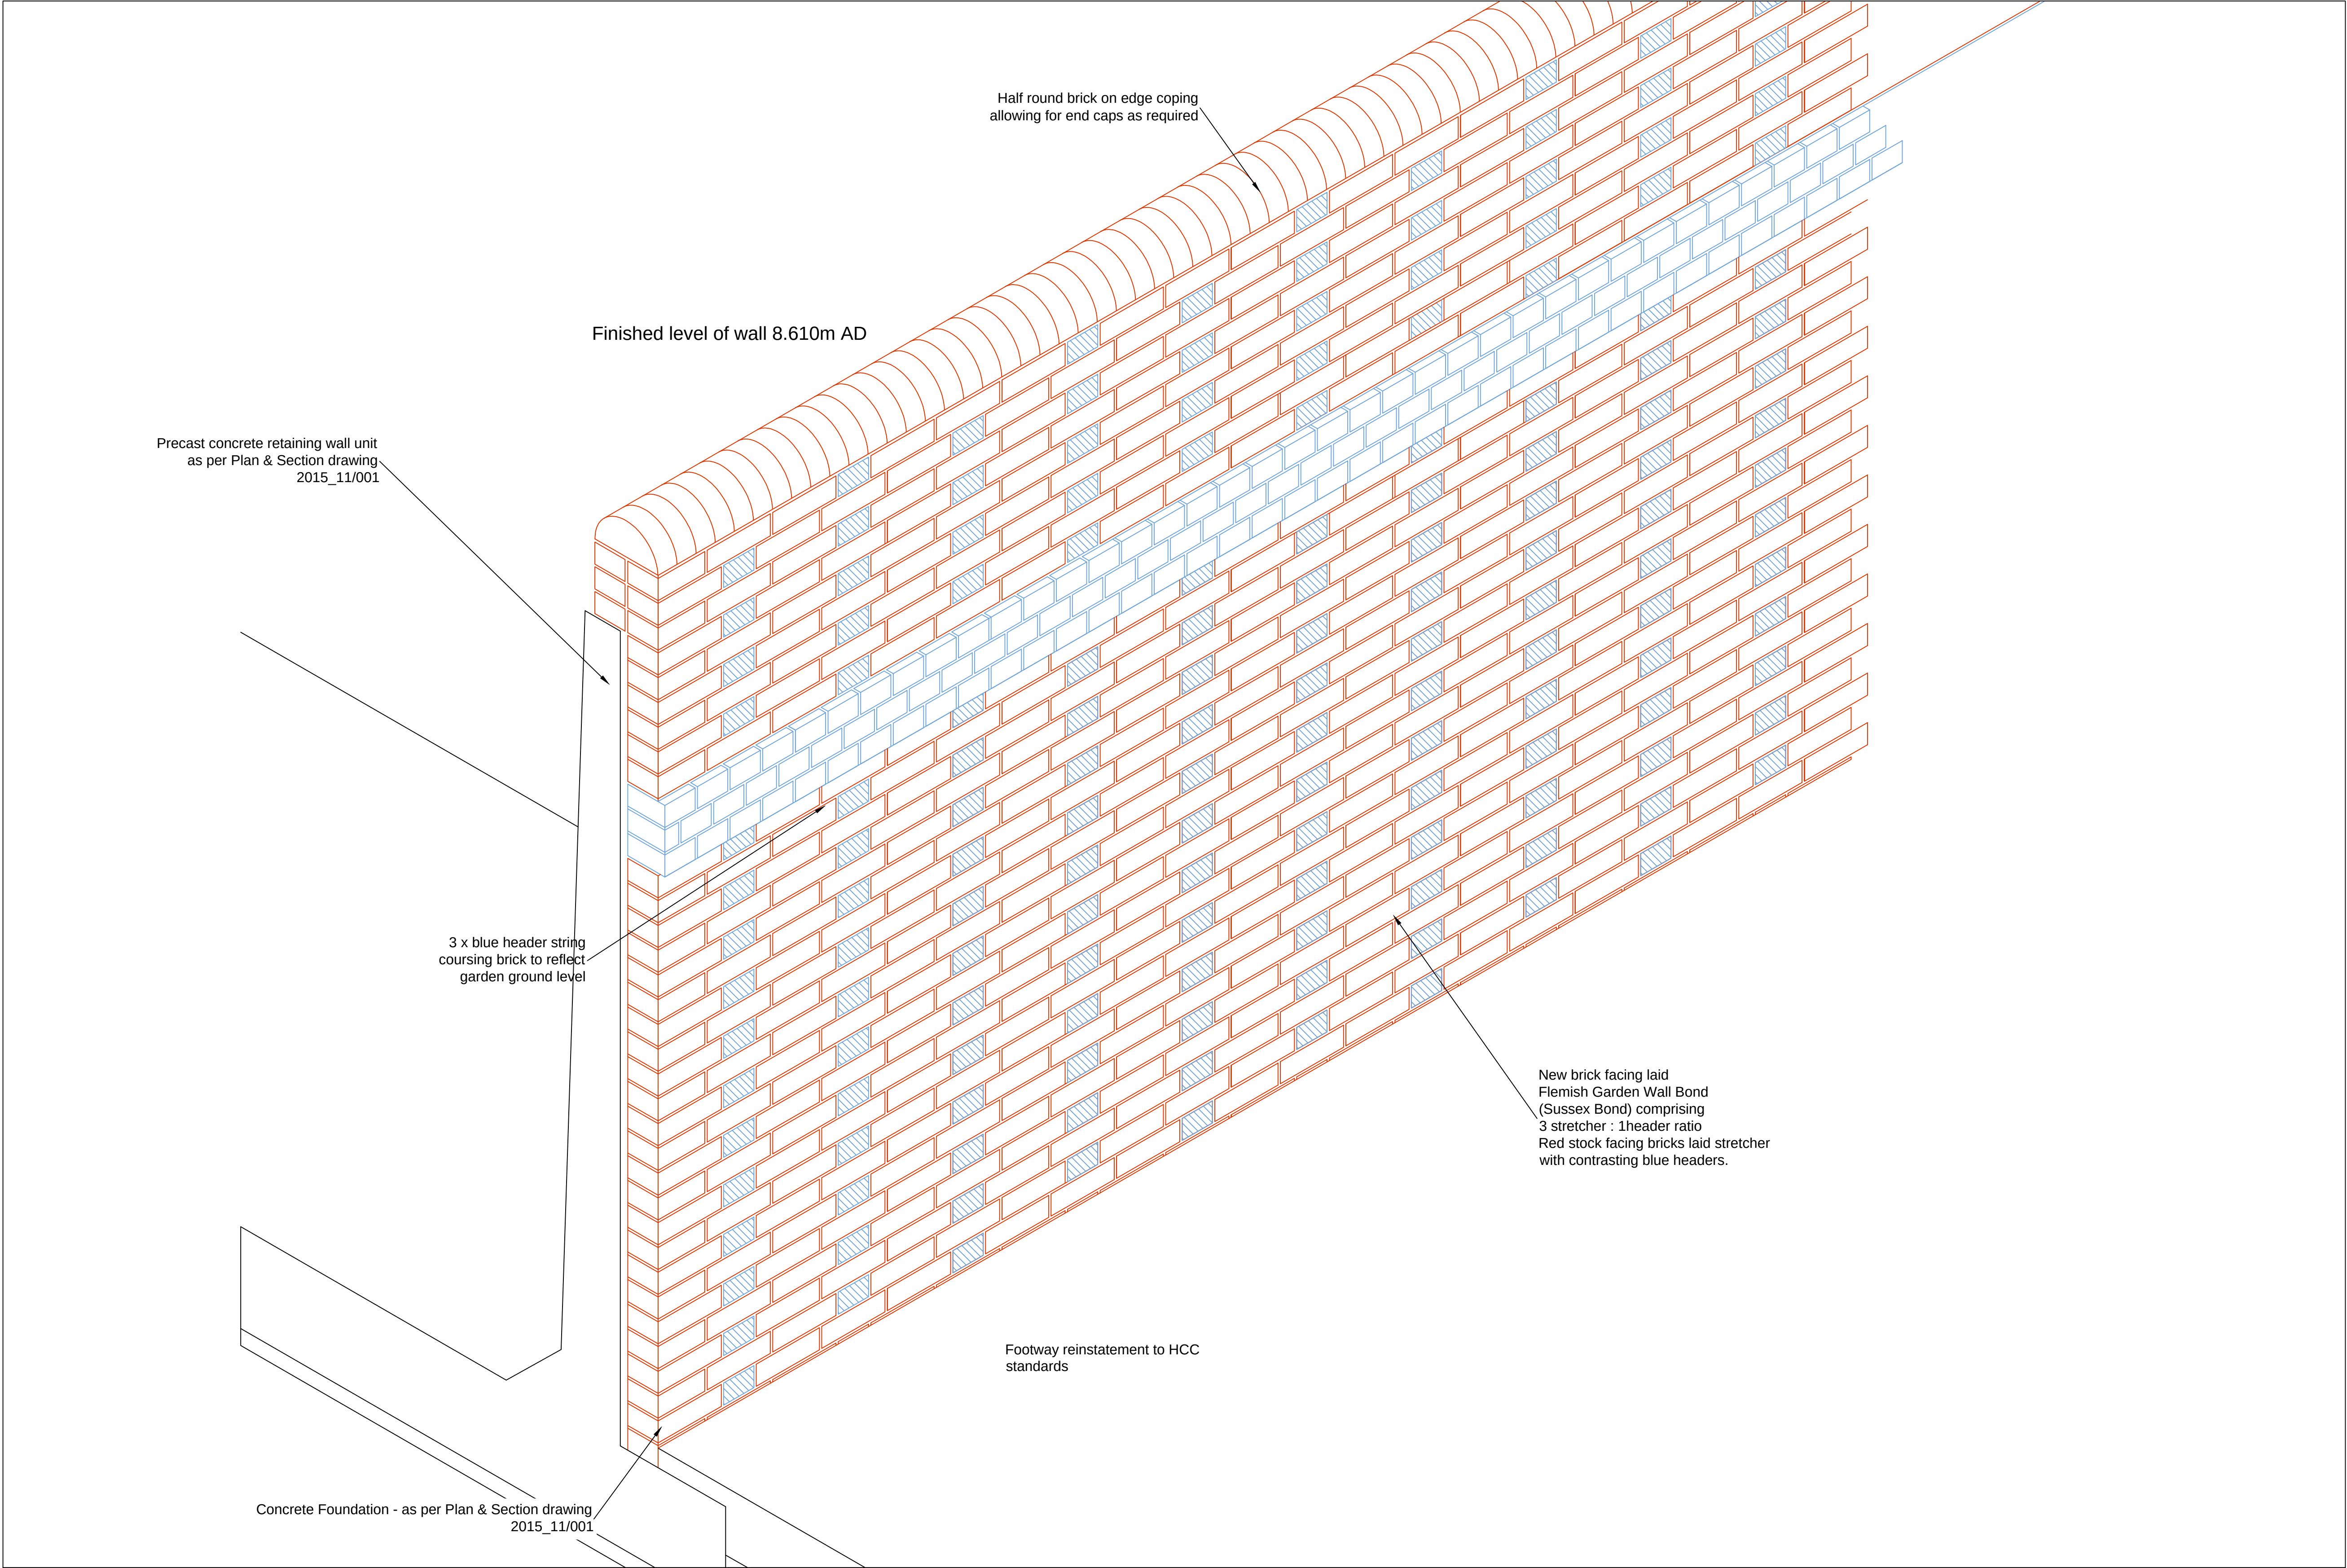

RETAINING WALL ISOMETRIC VIEW
(APPROX. SCALE 1 : 10 BUT VARIES WITH PCC RETAINING UNIT TYPE)

NOTES:-

- All dimensions in metres unless otherwise specified.
- All Levels are metres AODn.

TITLE		
NORTH STREET, EMSWORTH RETAINING WALL REPLACEMENT MATERIALS ARRANGEMENT		
DRAWN BY	CHECKED BY	DRG No.
MG	SJM	2015_11/002A
DATE	18/08/2016	DRG NAME
SCALE	AS SHOWN	CAD NAME

A	Revised extent	18/8/16 SM	AC
REV	DESCRIPTION	DATE	NAME
		CHECK	