


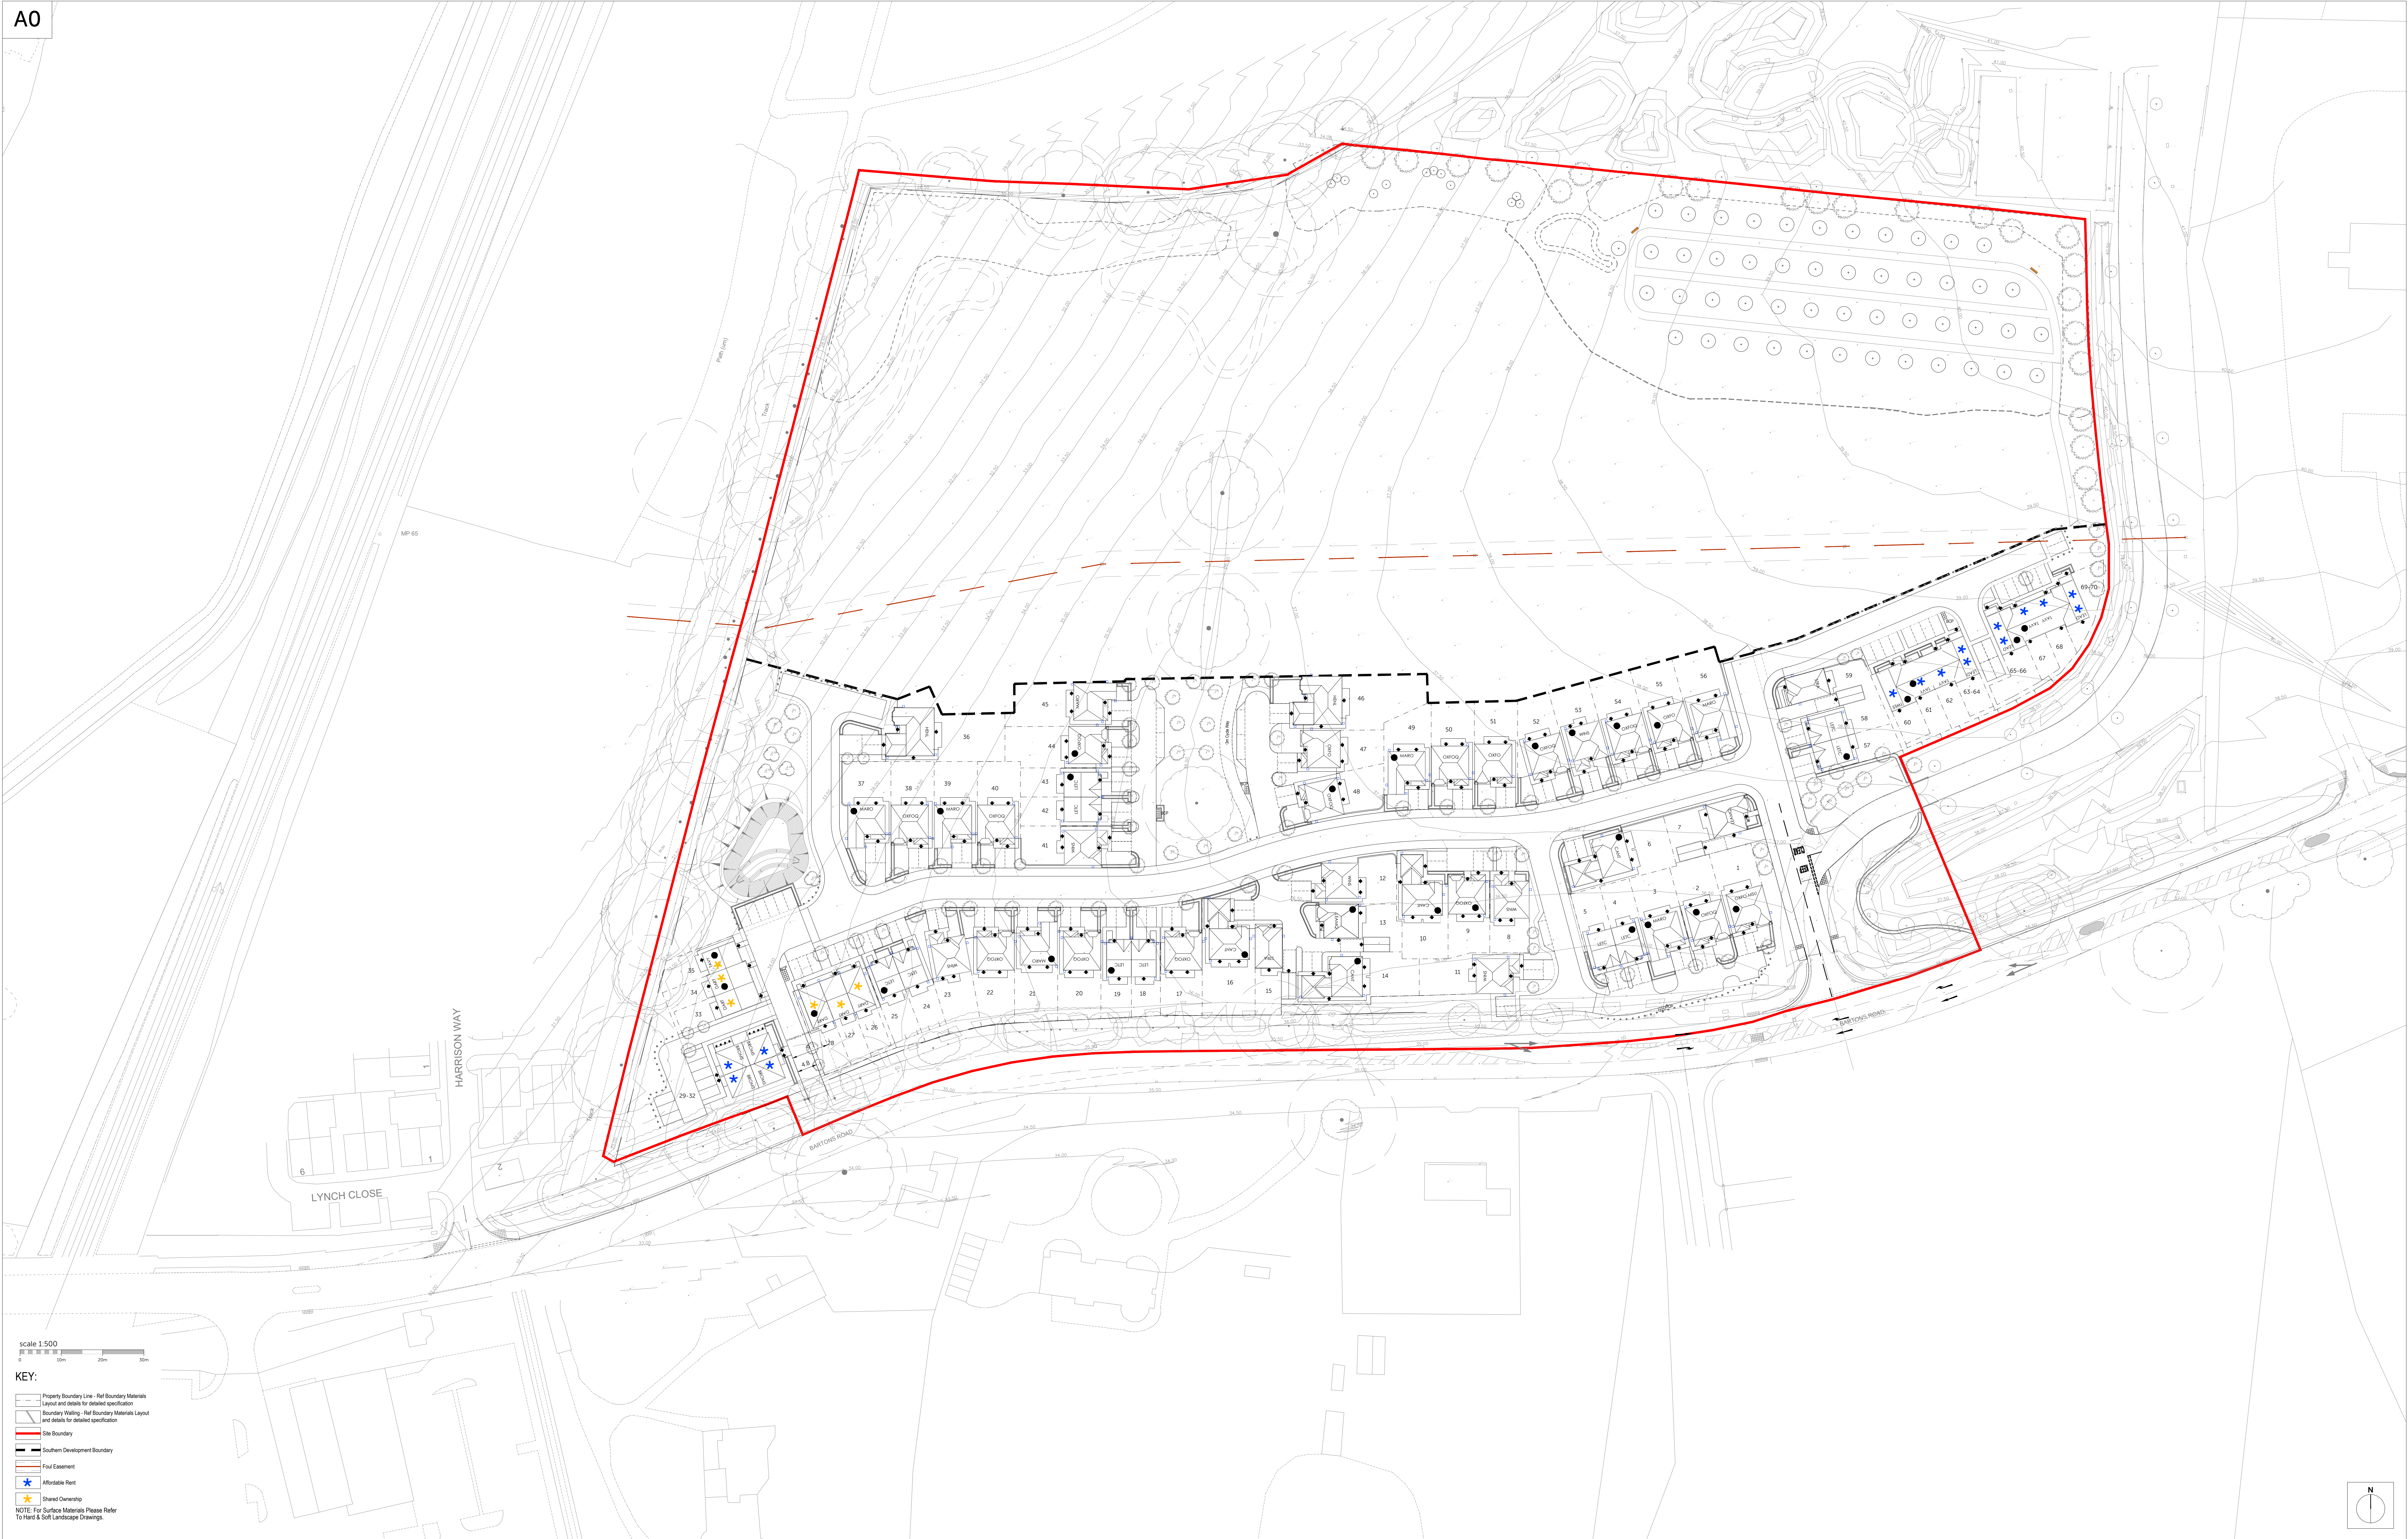

Romsey Office
Building 300, The Grange,
Romsey Road,
Michelmersh, Romsey,
Hampshire, SO51 0AE
T:01794 367703 F:01794 367276

Portsmouth Office
Unit 5, Middle Bridge Business Park
Bristol Road,
Portsmouth,
Bristol, BS20 6PN
T:01275 401000 F:01794 367276

www.thrivearchitects.co.uk
This drawing is the copyright of Thrive Architects Ltd ©. All rights reserved. Ordnance Survey data © Crown Copyright. All rights reserved. Licence No. 100007359. DO NOT scale from this drawing. Contractors, Sub Contractors and Suppliers are to check all relevant dimensions and levels of the site and building before commencing any site drawings or building work. Any discrepancies should be recorded to the Architect. Where applicable this drawing is to be read in conjunction with the Consultants' drawings.

Rev	Description	Date	Au	Ch	Rev	Description	Date	Au	Ch
A	Planning Issue	30.03.21	JF						
B	Planning Issue	19.05.21	FK						
C	Planning Issue	06.07.21	JF						

Project **Camps Field, Barton Road, Southleigh**
Drawing **Site Layout**

Client	REDROW	Date	03.12.20
Job no.	REDR200818	Rev.	C
Dwg no.	SL01	Scale	1:500 at A0
Author	MK/CP/JF	Checked	
Status	PLANNING	Office	Romsey
Client ref.			

