



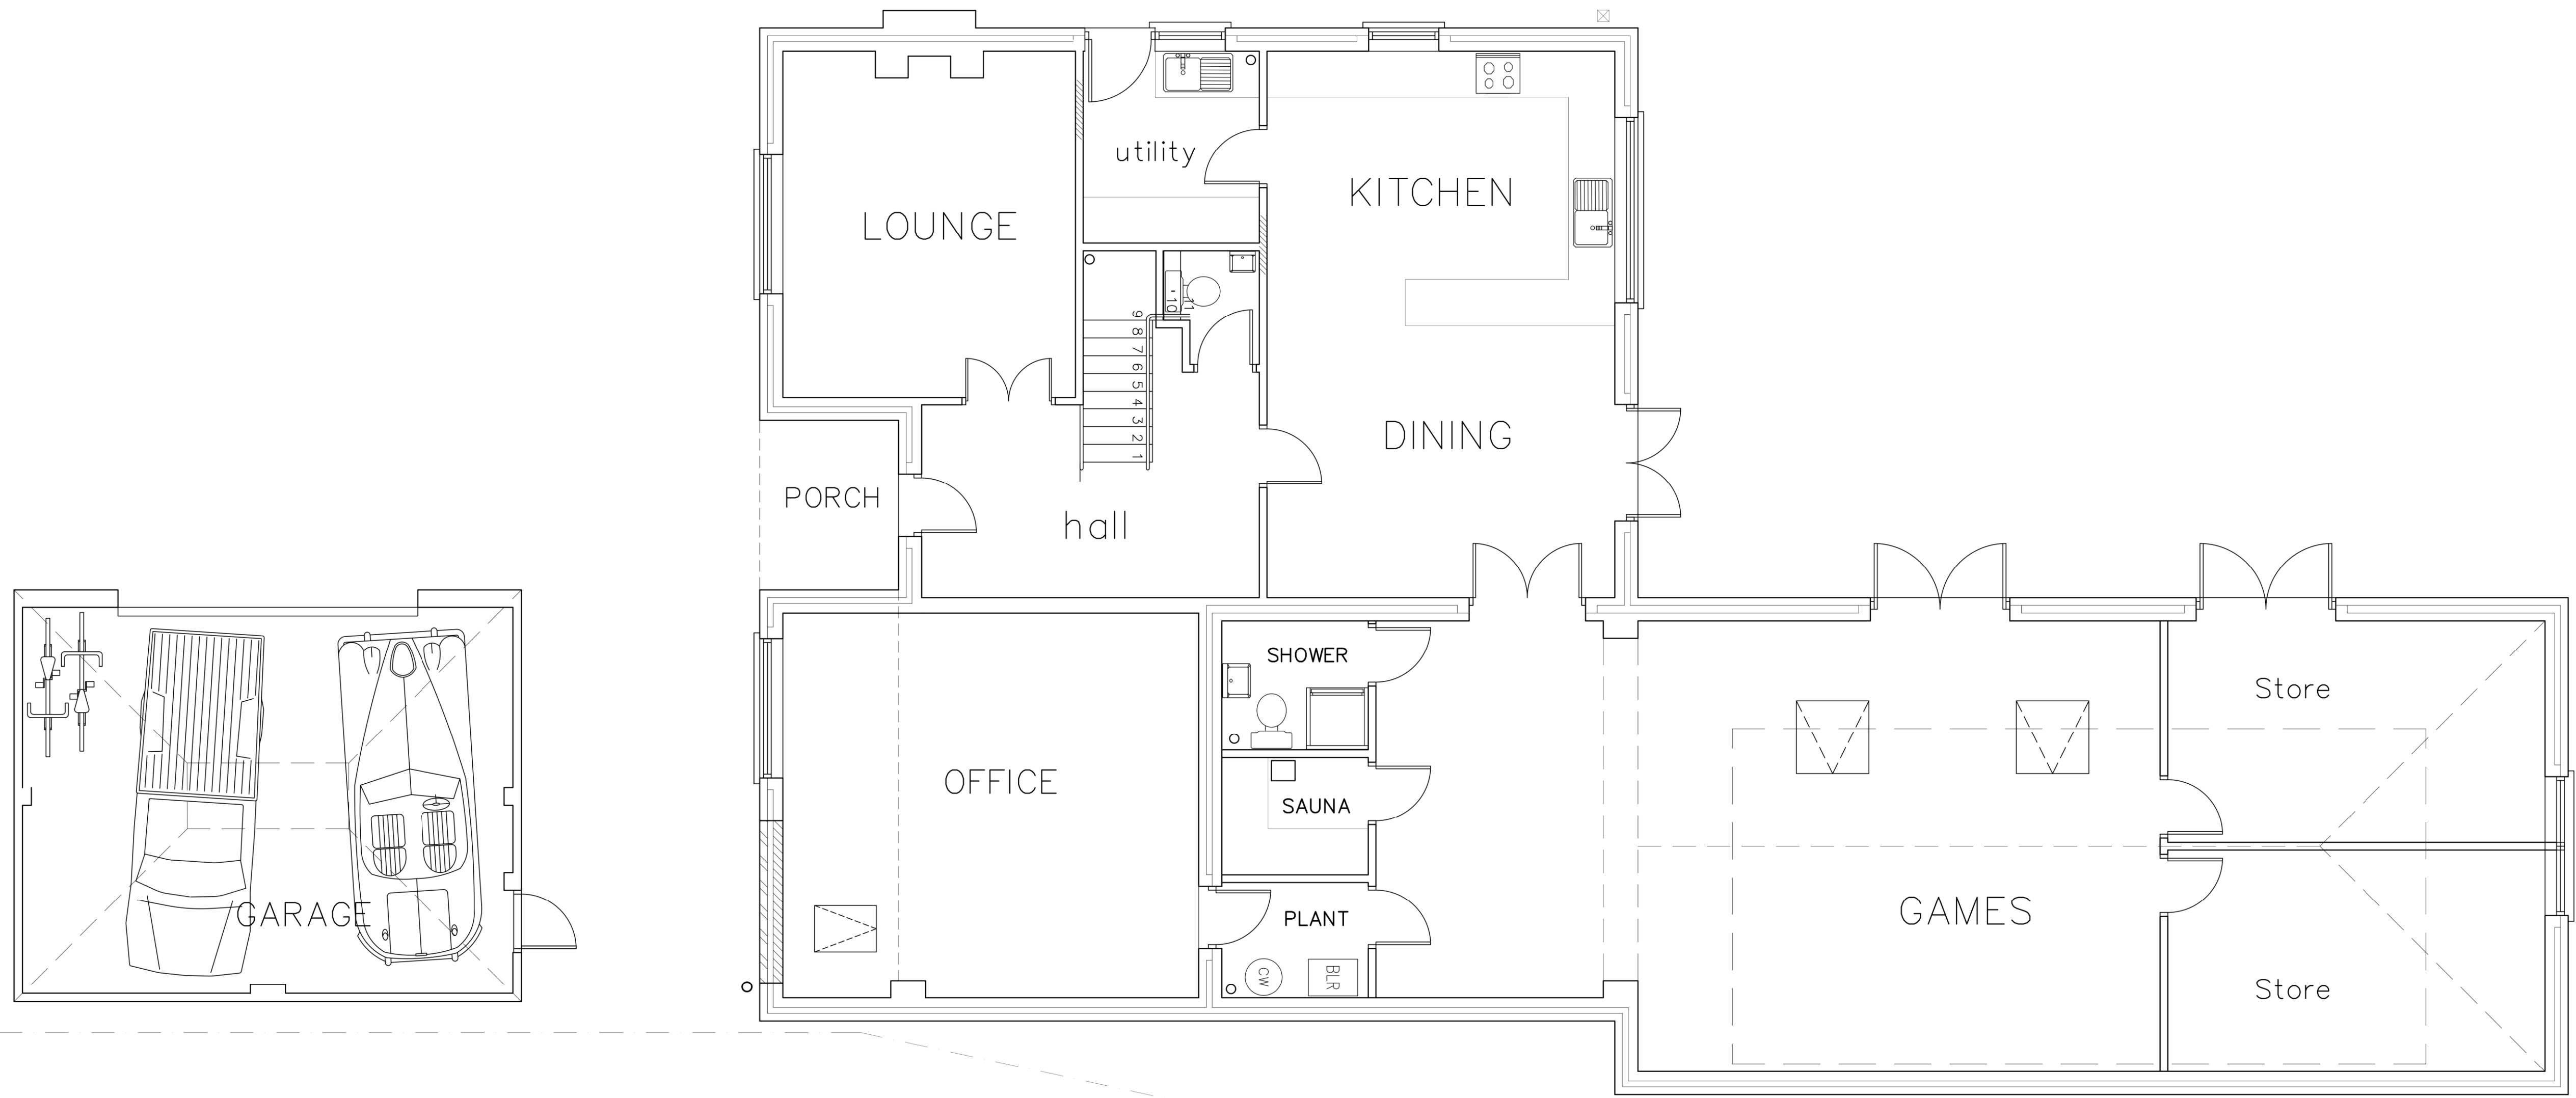

CAD

Critchley Architecture And Design Ltd.
Contact: 02392 474 919 | info@caad.online
The Old Brewery, 15E South Street, Havant, PO9 1BU

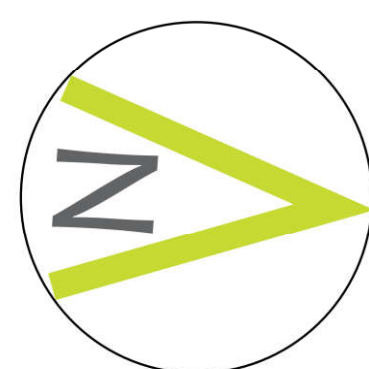

Ground Floor Existing (2021)

Revisions	a)	Door + Store revs.	06/06/21	MHC
	b)			
	c)			
	d)			

29, Victoria Avenue,
Hayling Island,
PO11 9AJ.

Scale A1=1:50, A3=1:100
Drawn MHC
Date 21/04/2021

9403-351 ^A

10m

20m

30m

40m