


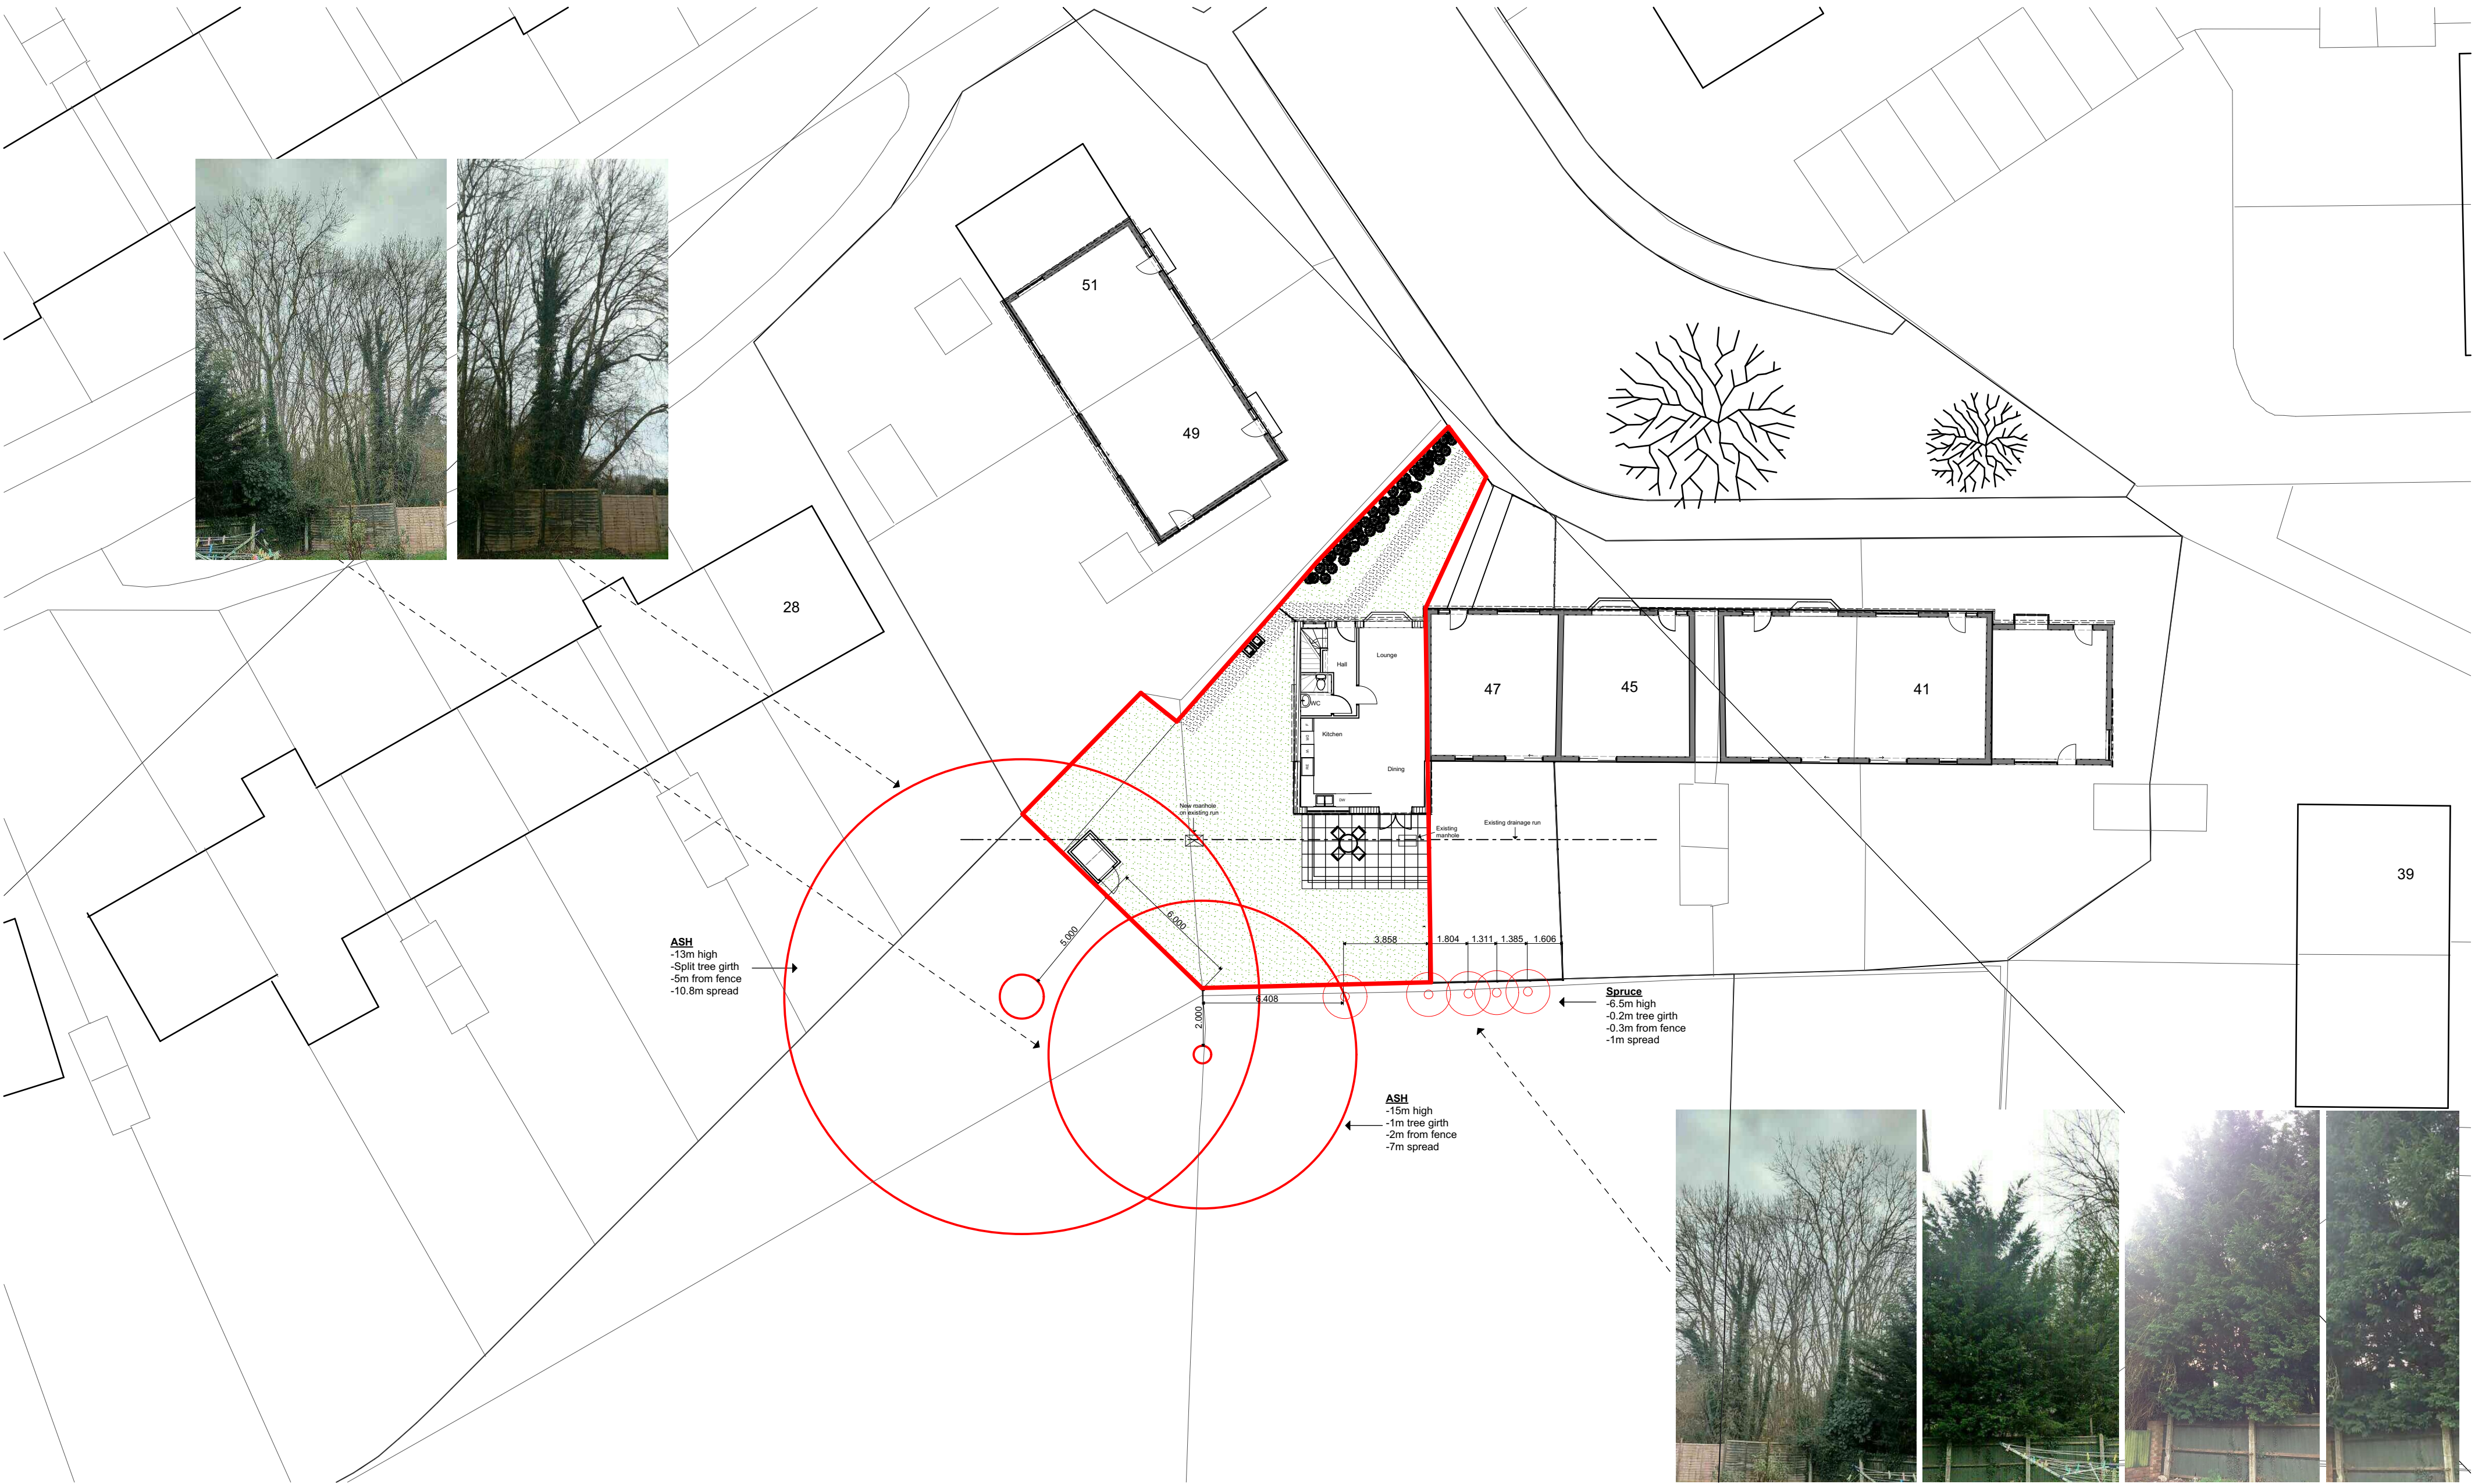

Plan showing only trees immediately adjacent to site

1:200