

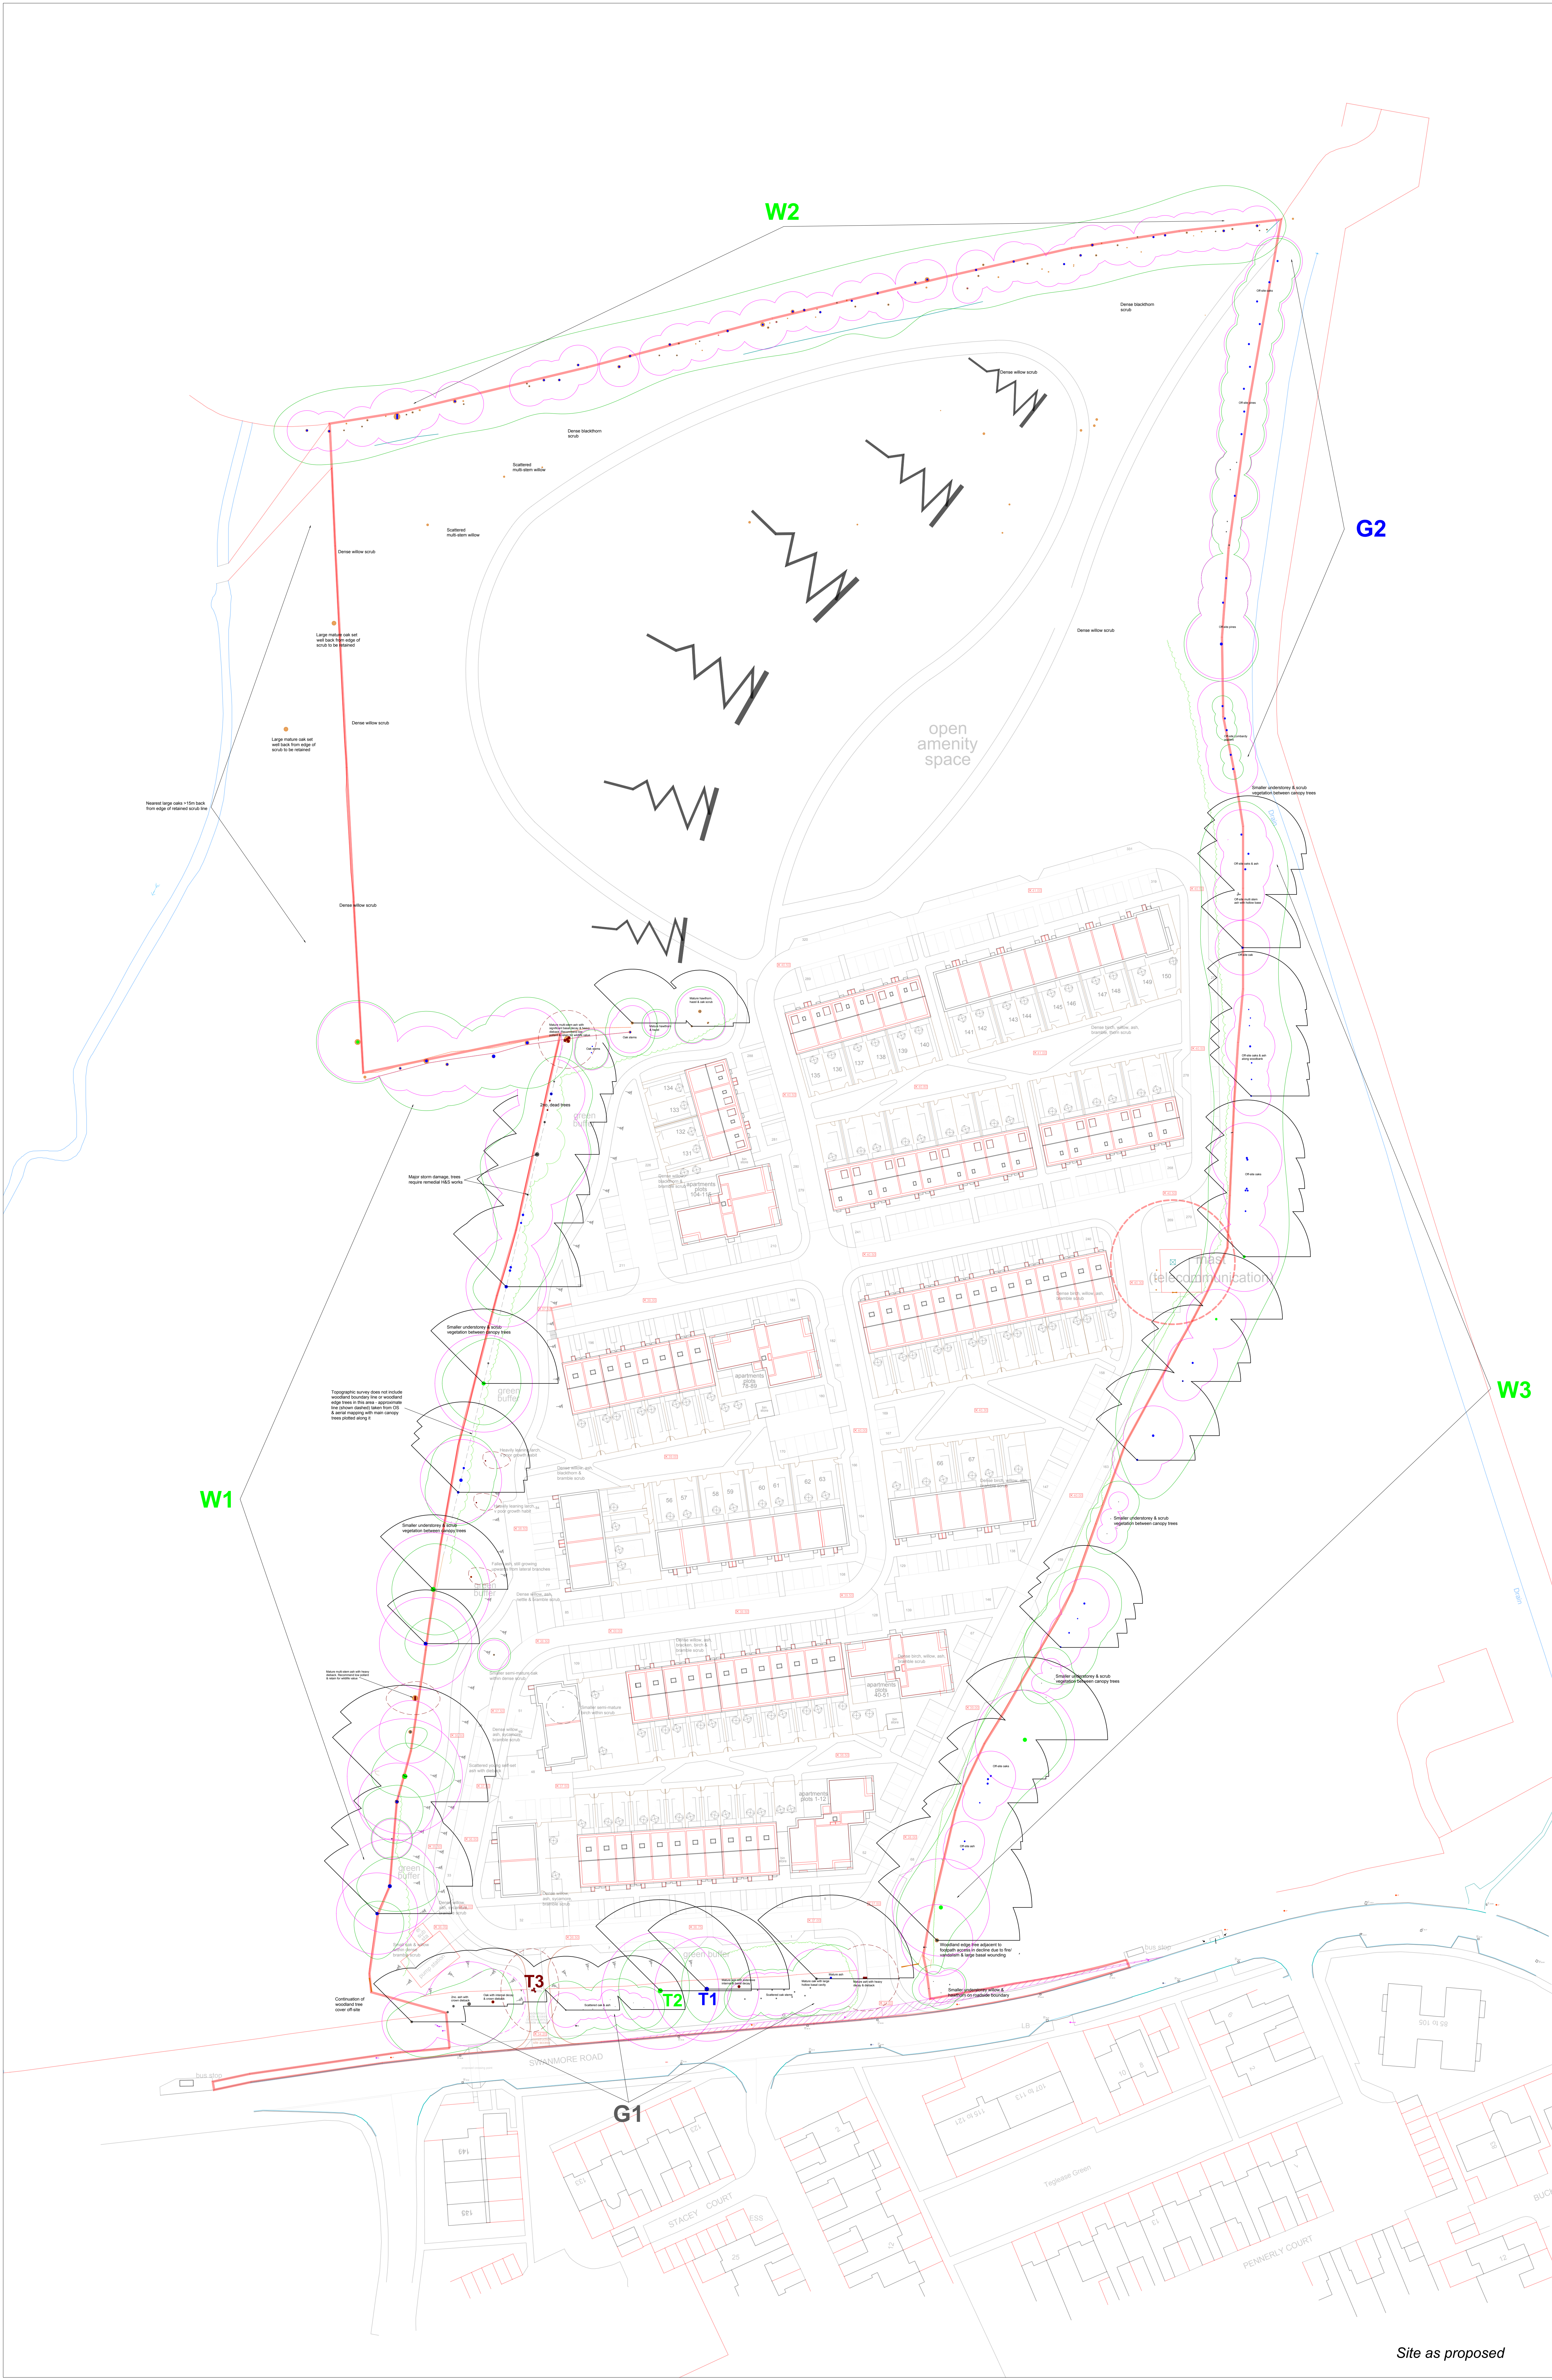


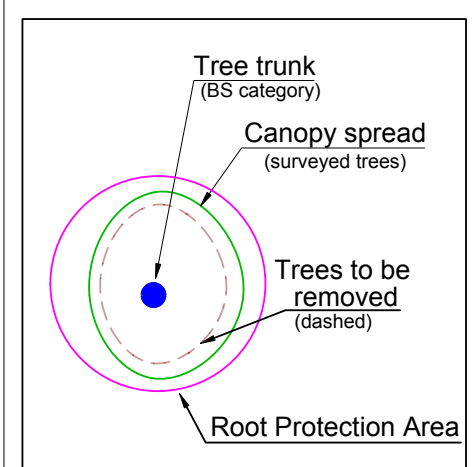

BS 5837:2012
Tree Retention Categories
(tree stems & numbers)

High quality	(A)
Moderate quality	(B)
Low quality	(C)
Unsuitable for Retention	(U)

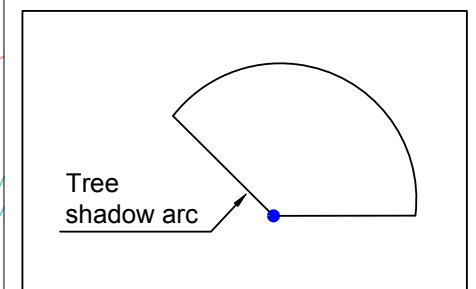

17 Woodside Avenue Alderstone Garden Village Isle of Wight T: 07867 725238 E: info@woodsidetrees.co.uk W: www.woodsidetrees.co.uk	
CLIENT: Portsmouth City Council	
PROJECT: Land off Swanmore Road, Leigh Park, Hants	
DRAWING TITLE: Tree Constraints Plan	
DRAWING NO: AS/A1/0721 TCP	REV.
DRAWN BY: AS	DATE: 19.07.2021
SCALE: 1:500 @ A0	
© Woodside Tree Consultancy	

Site as proposed