



S3 - S18, F9 - F12
LONG SECTION
scale: H 1:200
V 1:50

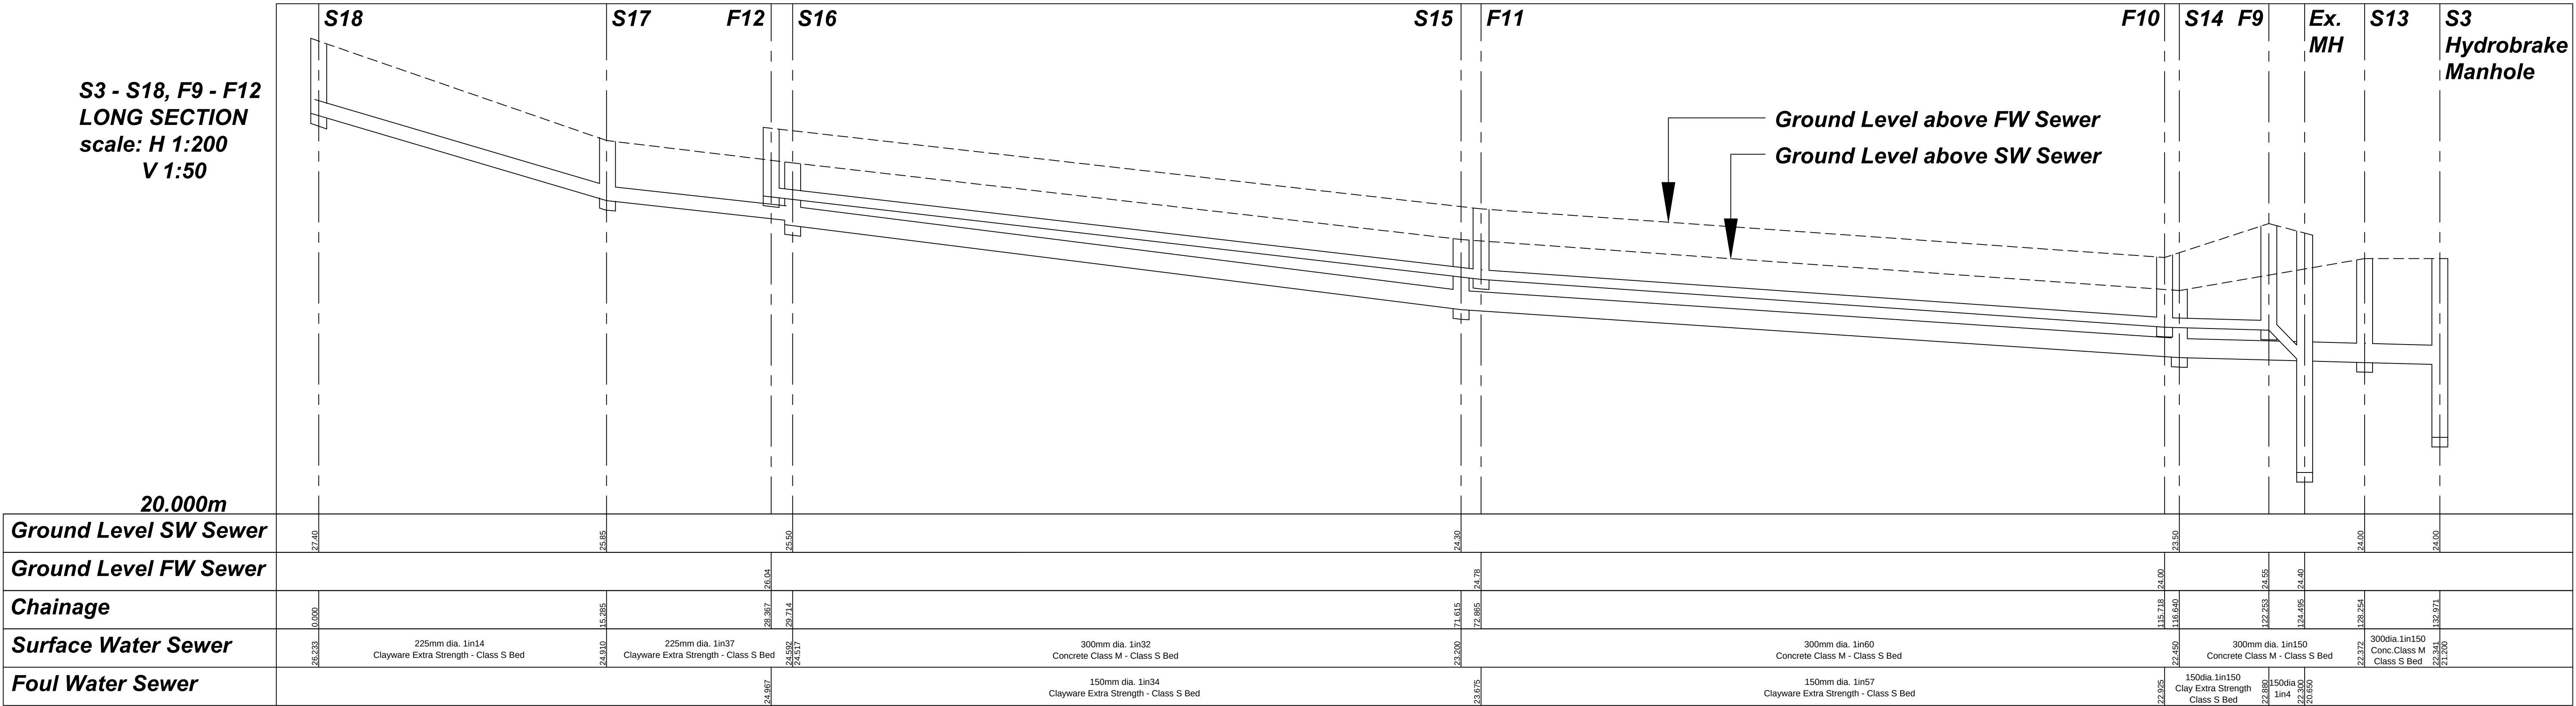

Headwall - S3
LONG SECTION
scale: H 1:200
V 1:50

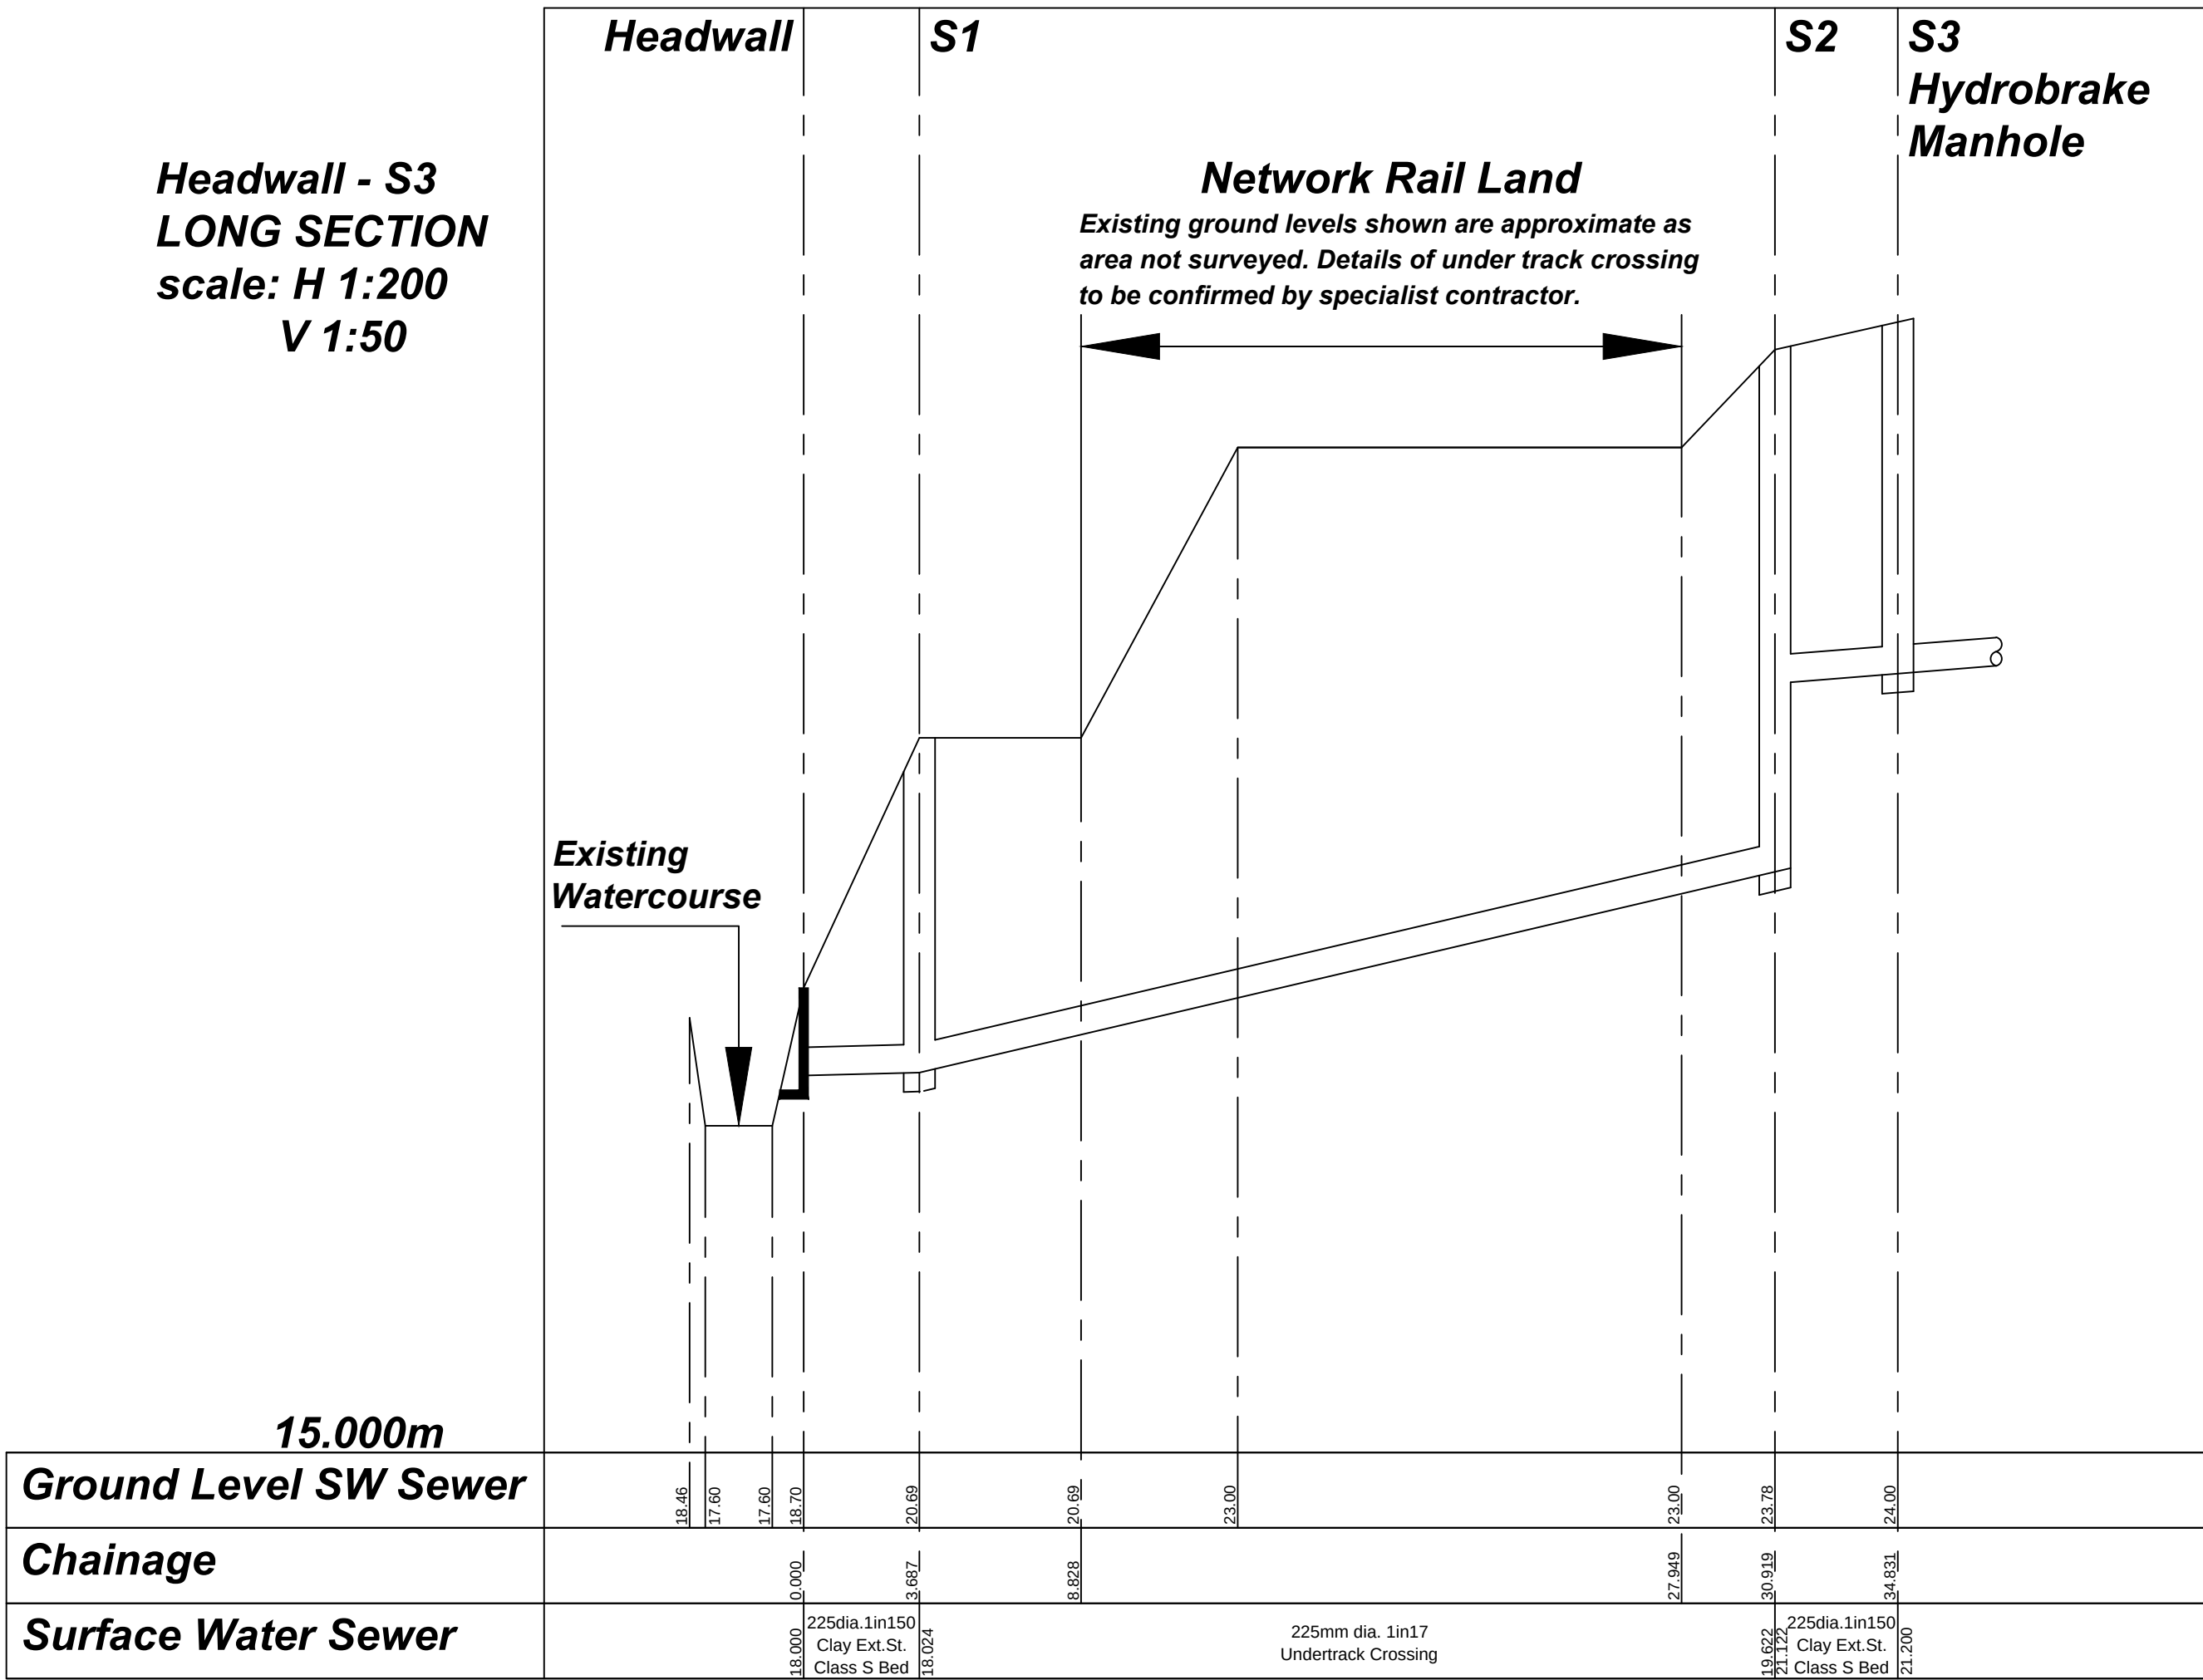

A. MH S17 relocated. 23-11-15

Project:
LINDEN HOMES
LAND AT REAR OF
EASTLEIGH COTTAGES,
BARTONS ROAD,
HAVANT

Title:
SEWER SECTIONS 2 of 2

Date:
oct 15

Scales:
1:200@A1

Drawn:
ajm

Drawing Number:
LIND48-003

Rev:
A