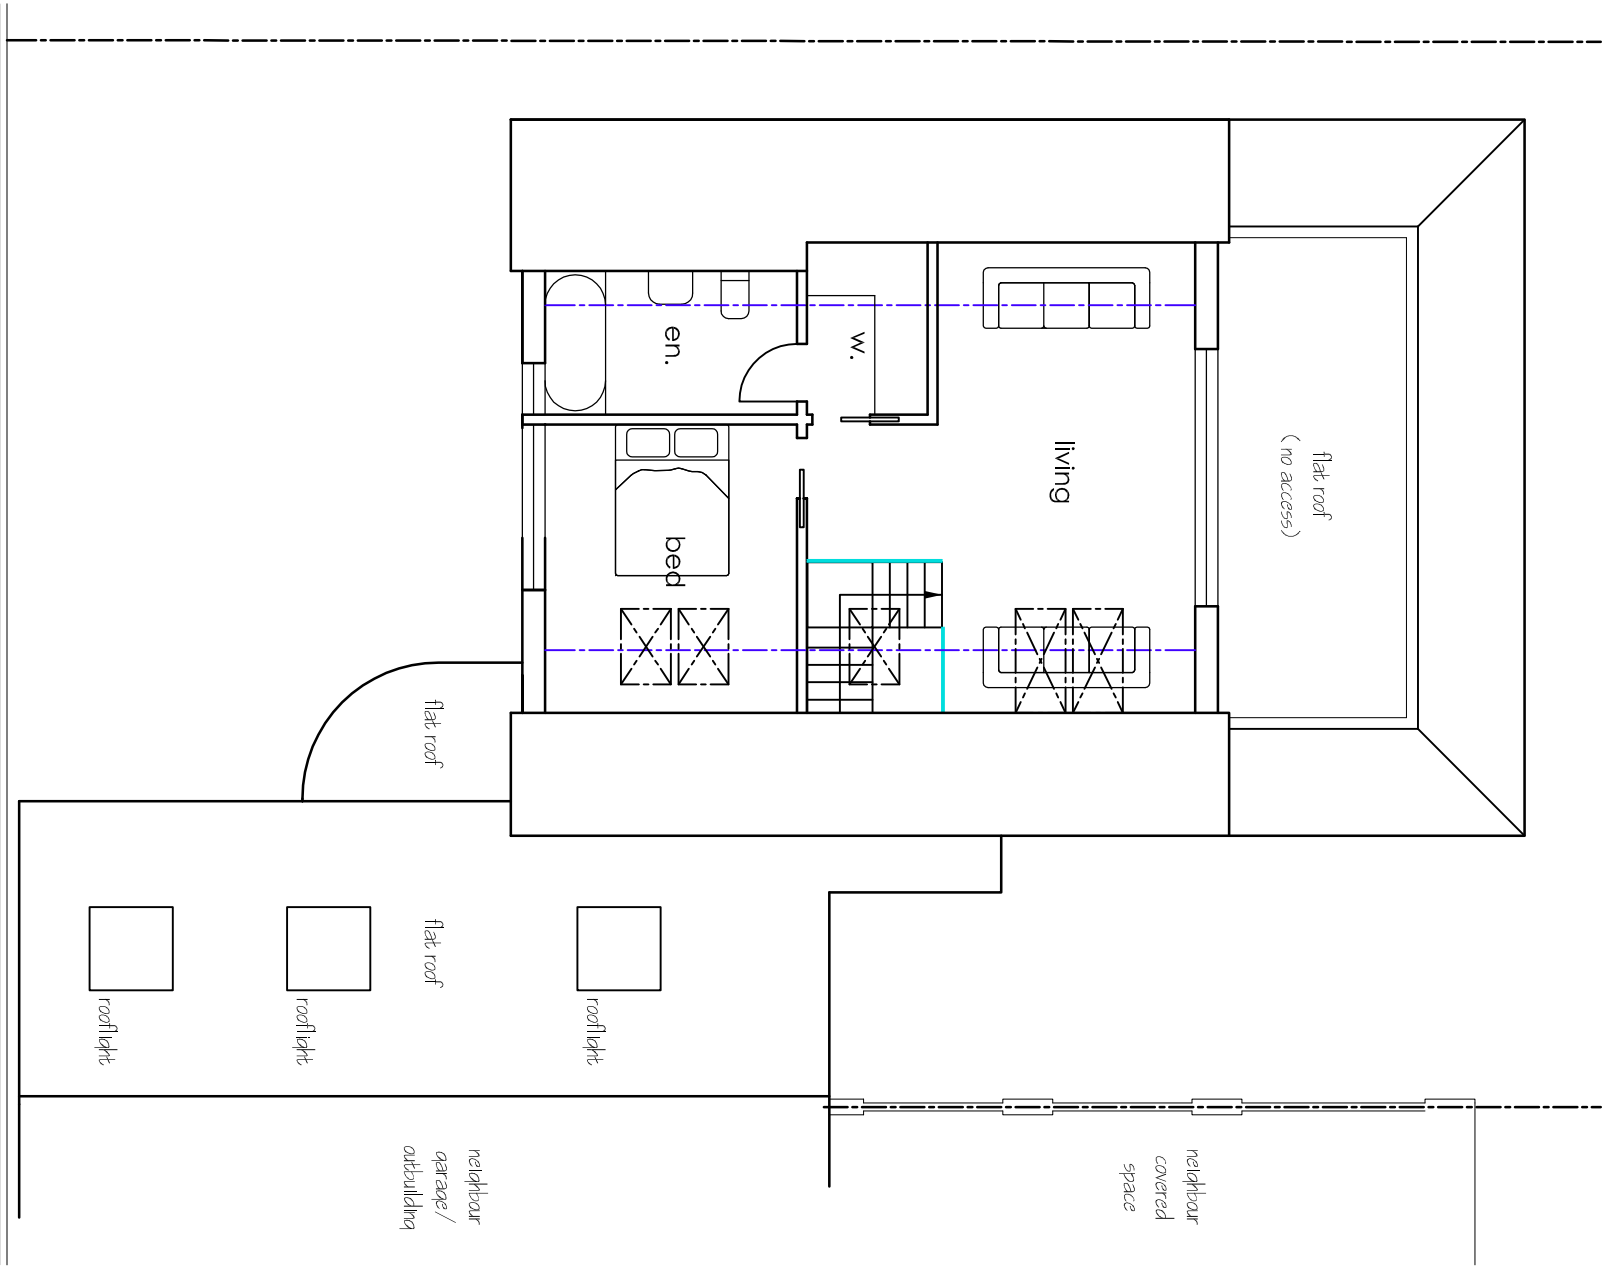
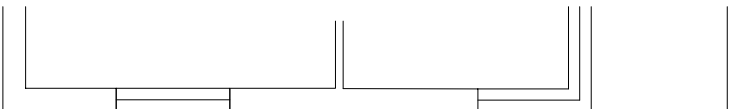
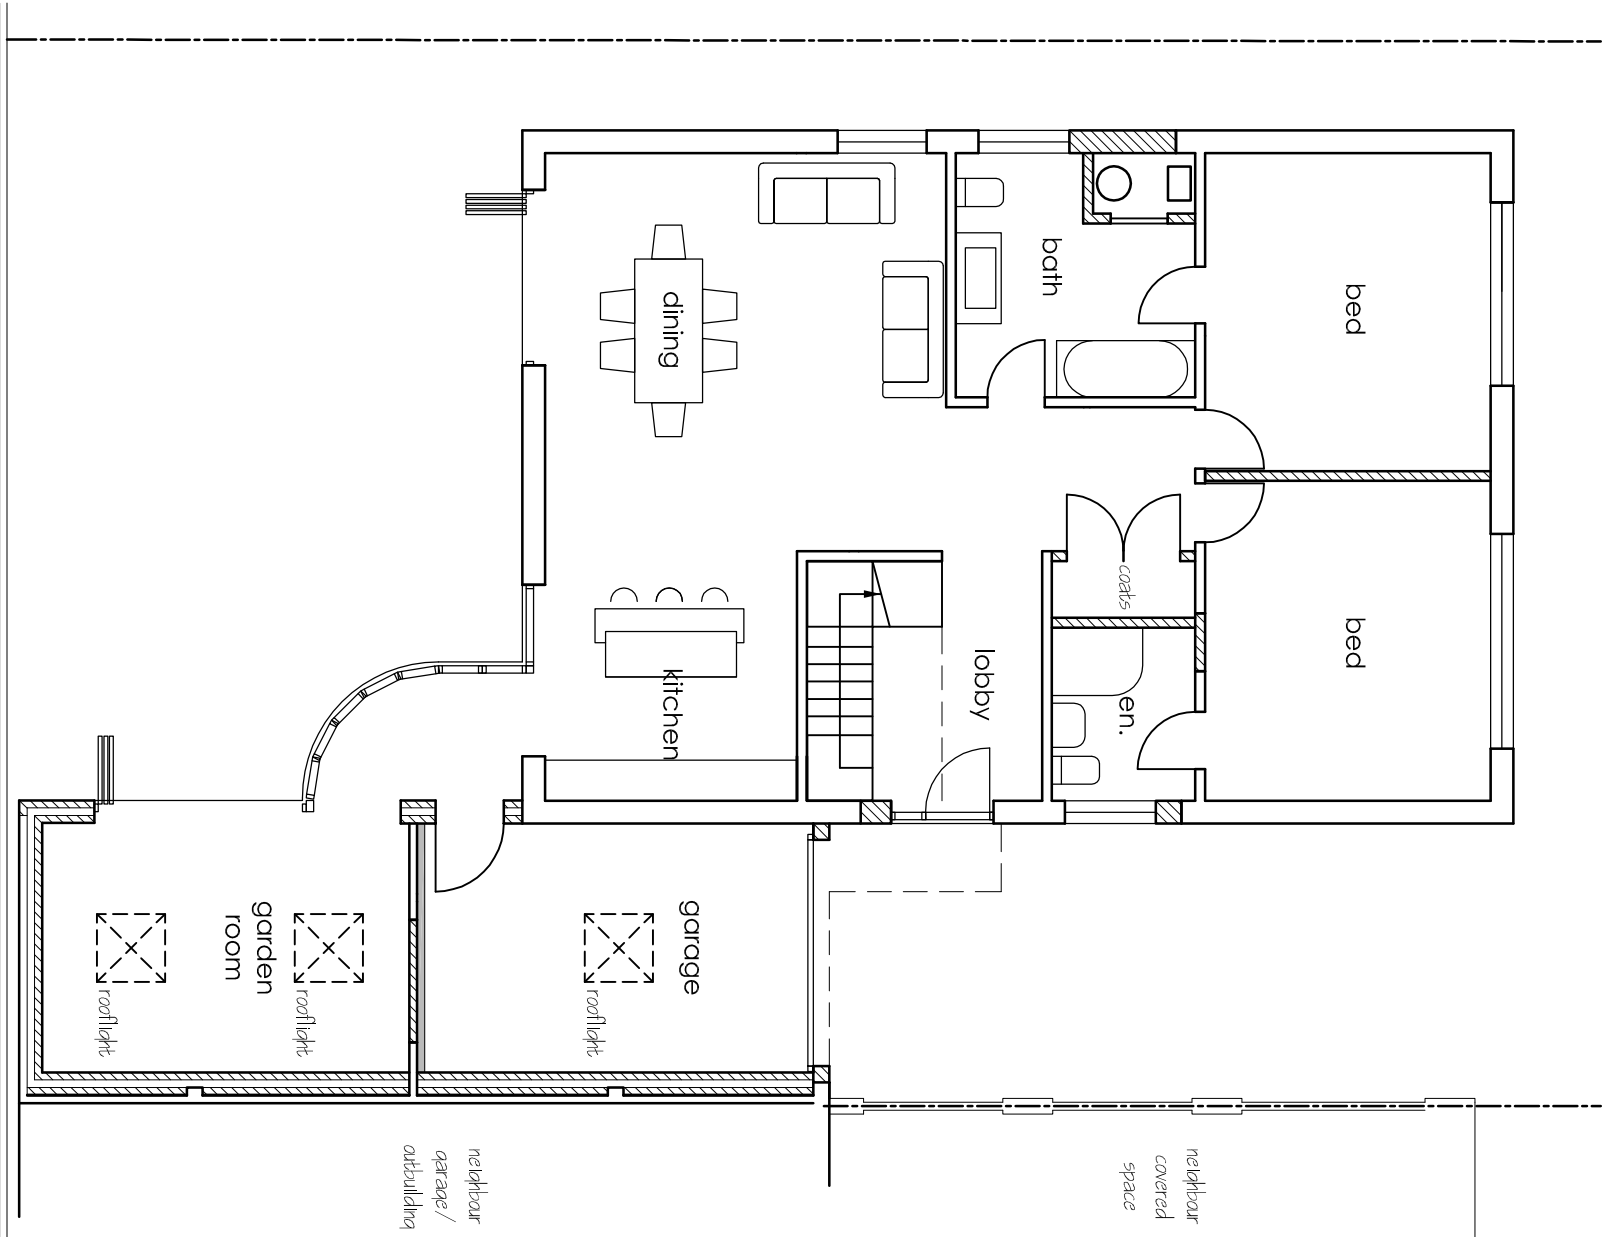


SCALE 1:100