


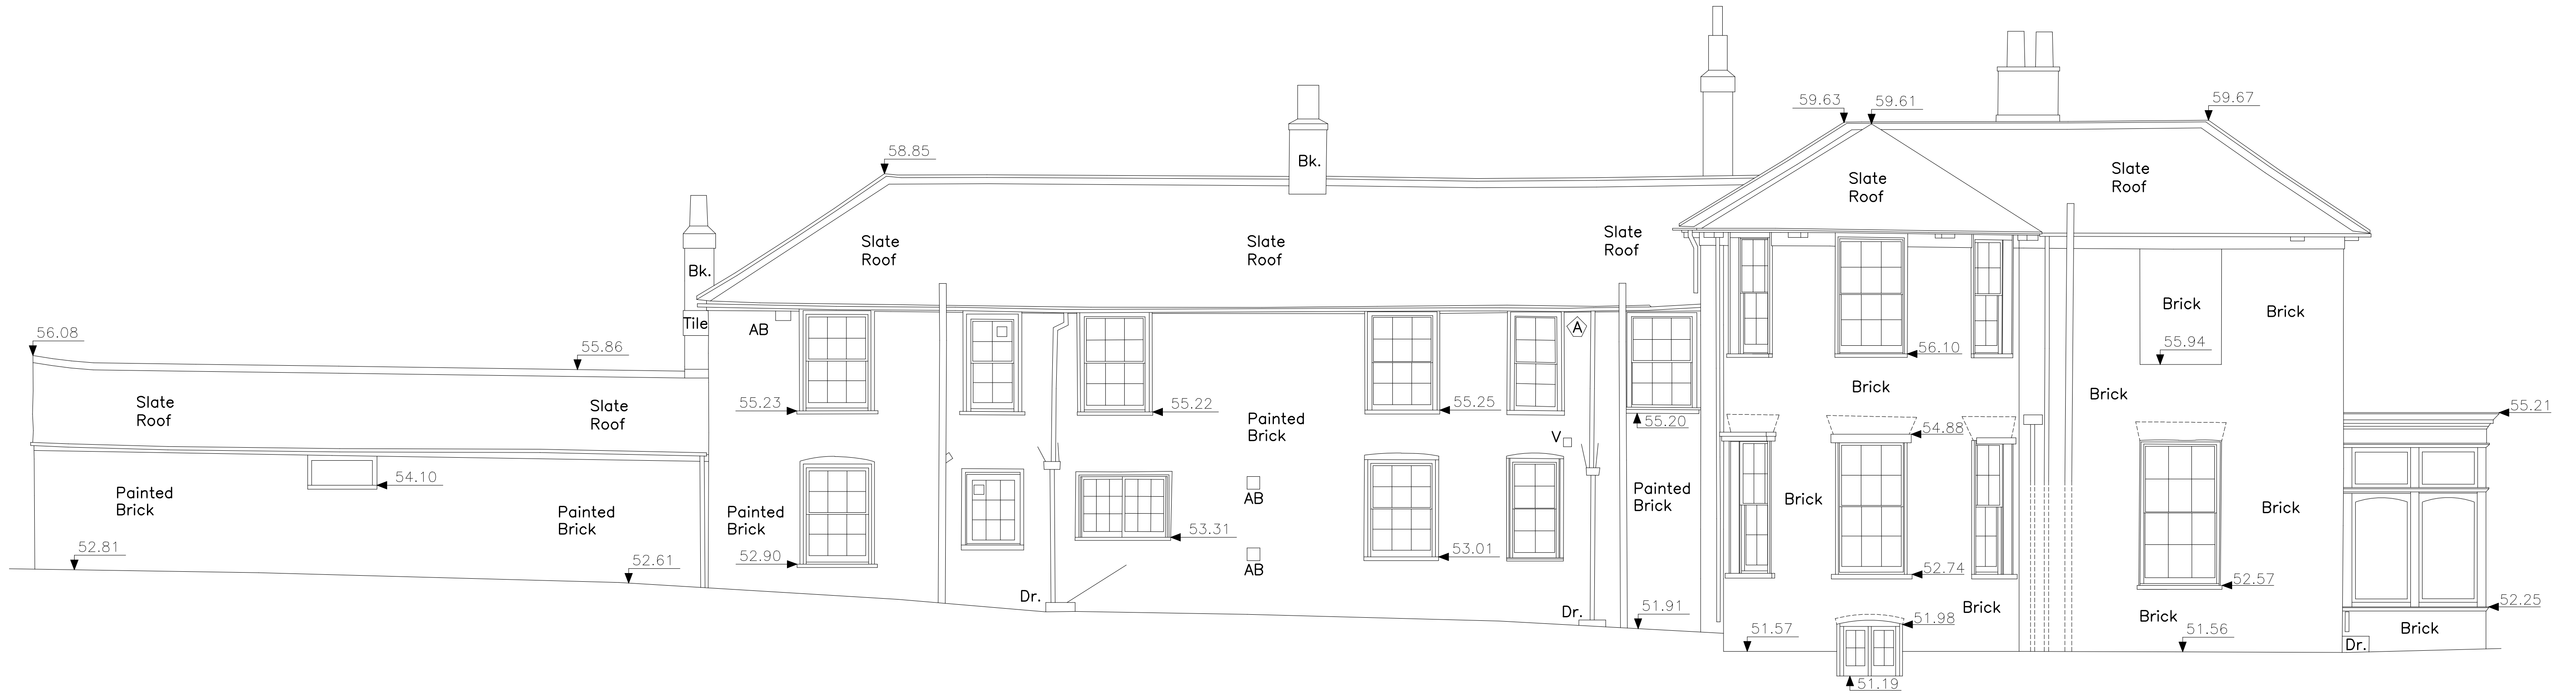

DATUM 49.00m

ELEVATION 1


DATUM 49.00m




DATUM 49.00m

ELEVATION 2

DATUM 49.00m

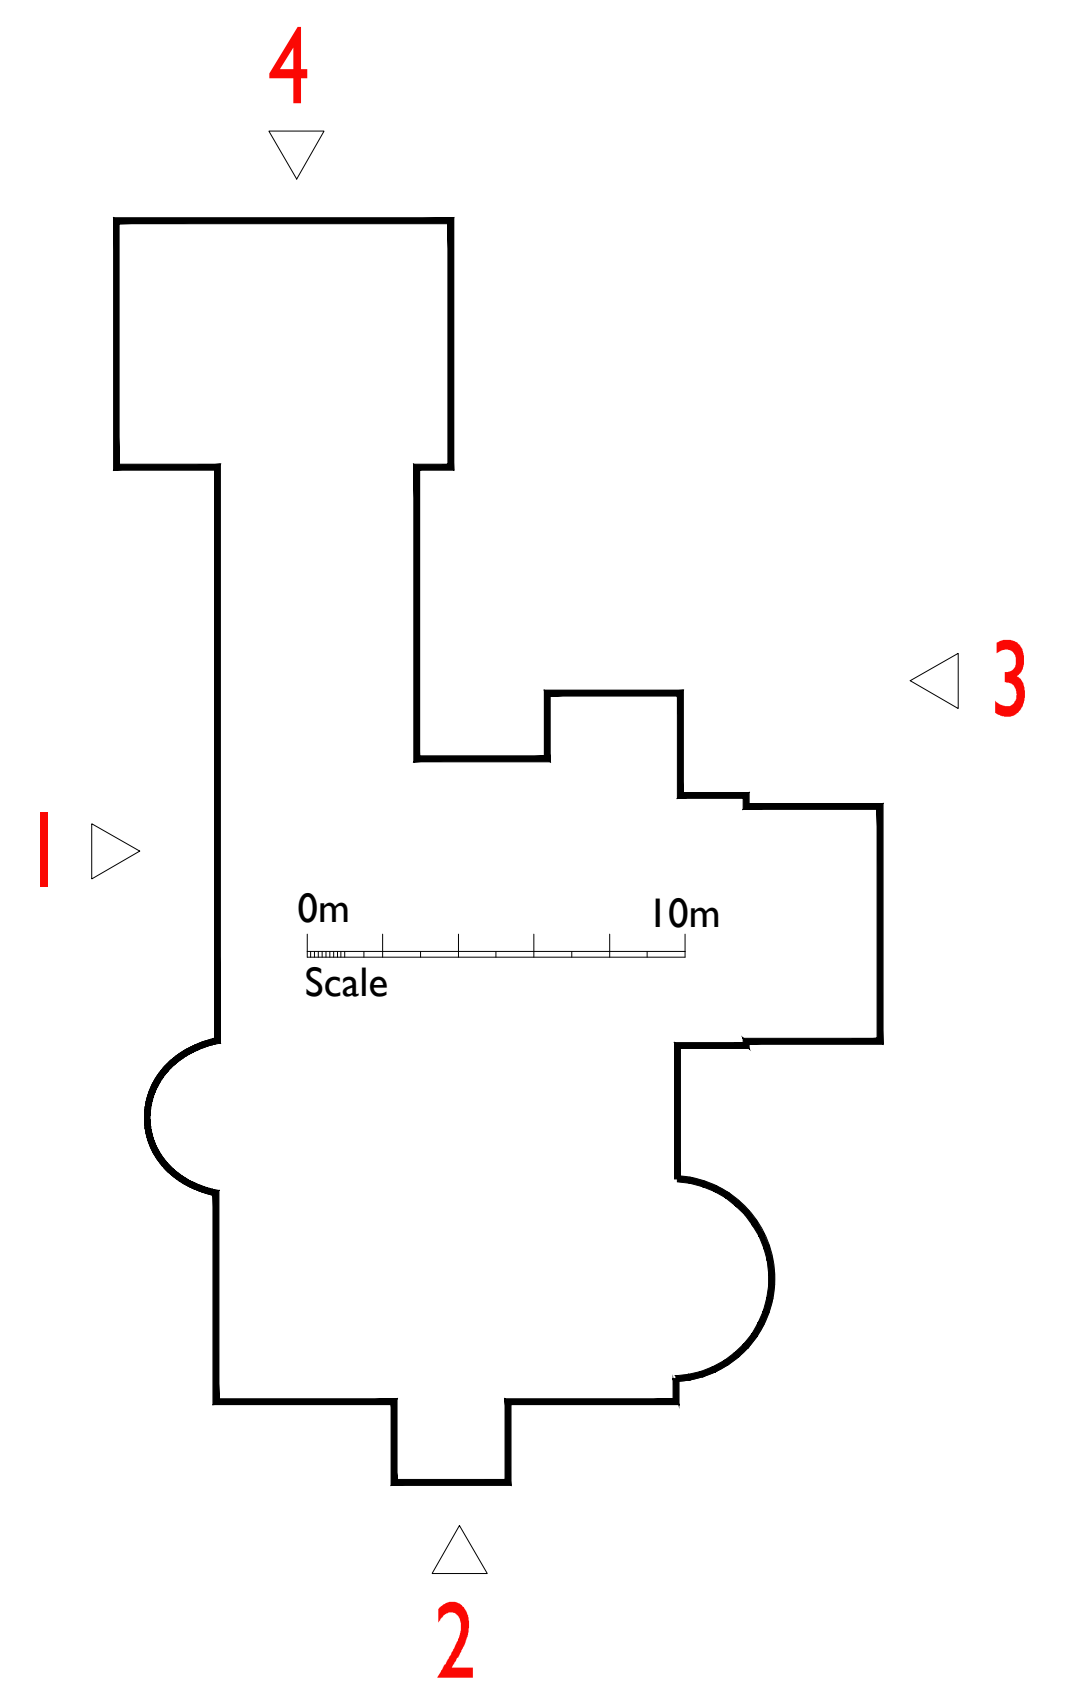


Elevation Location Plan

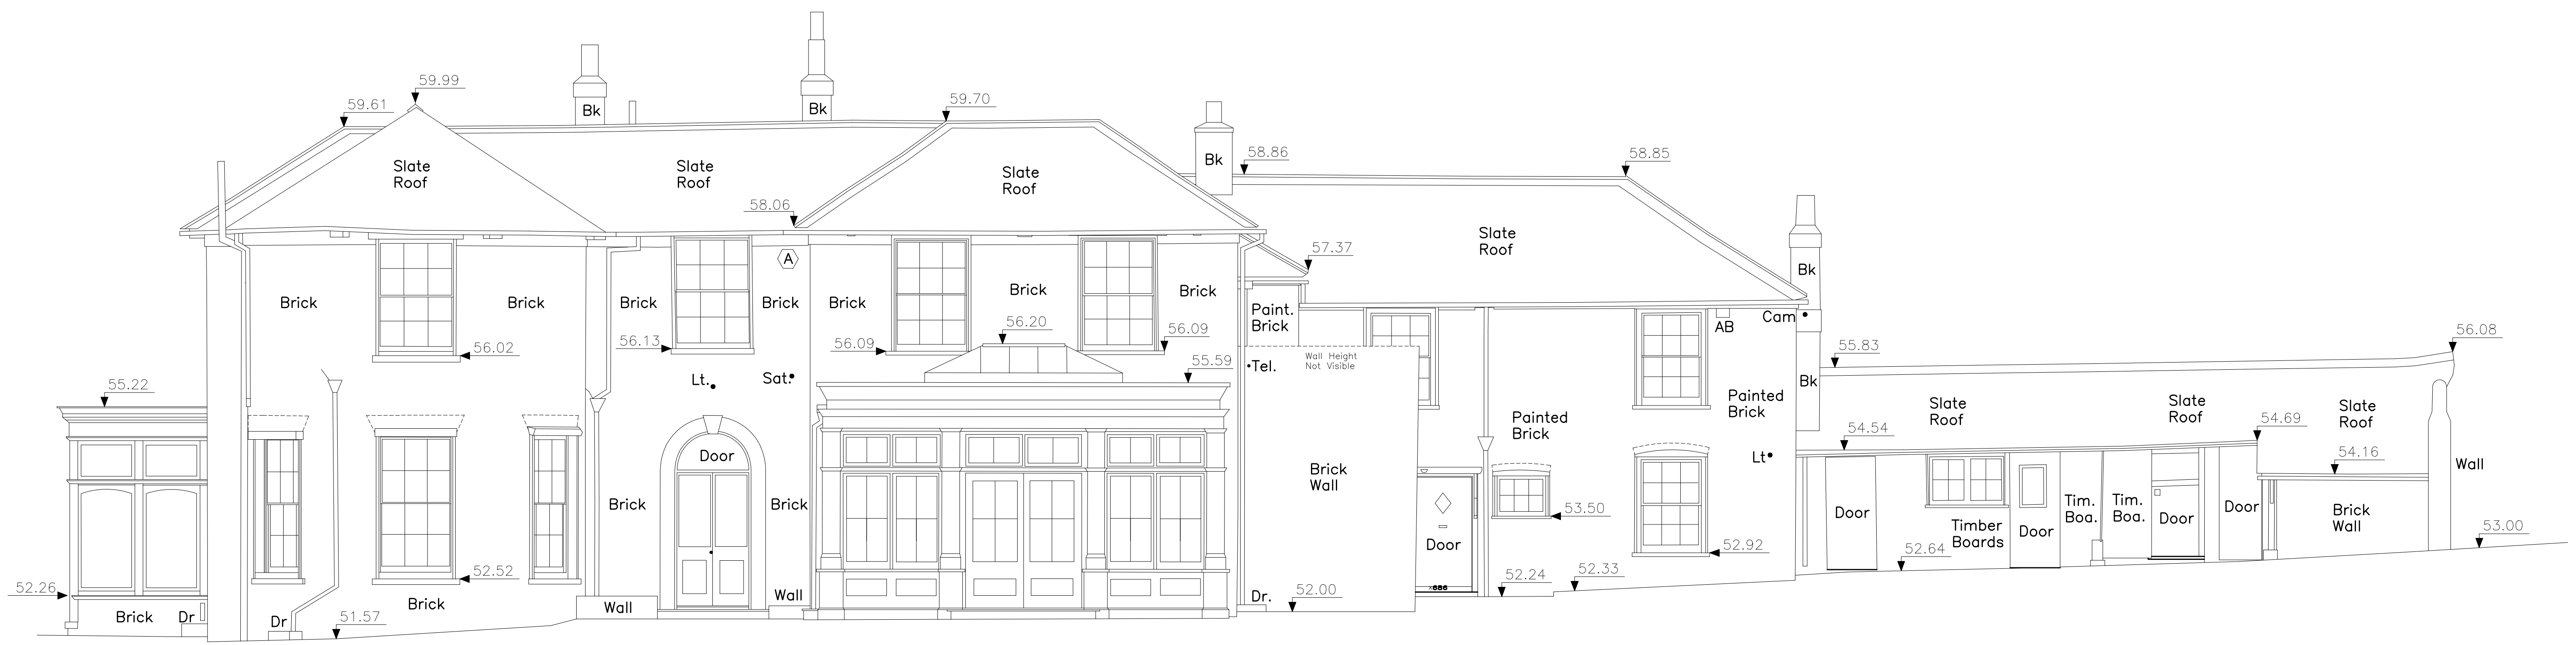

DATUM 49.00m

ELEVATION 3

DATUM 49.00m

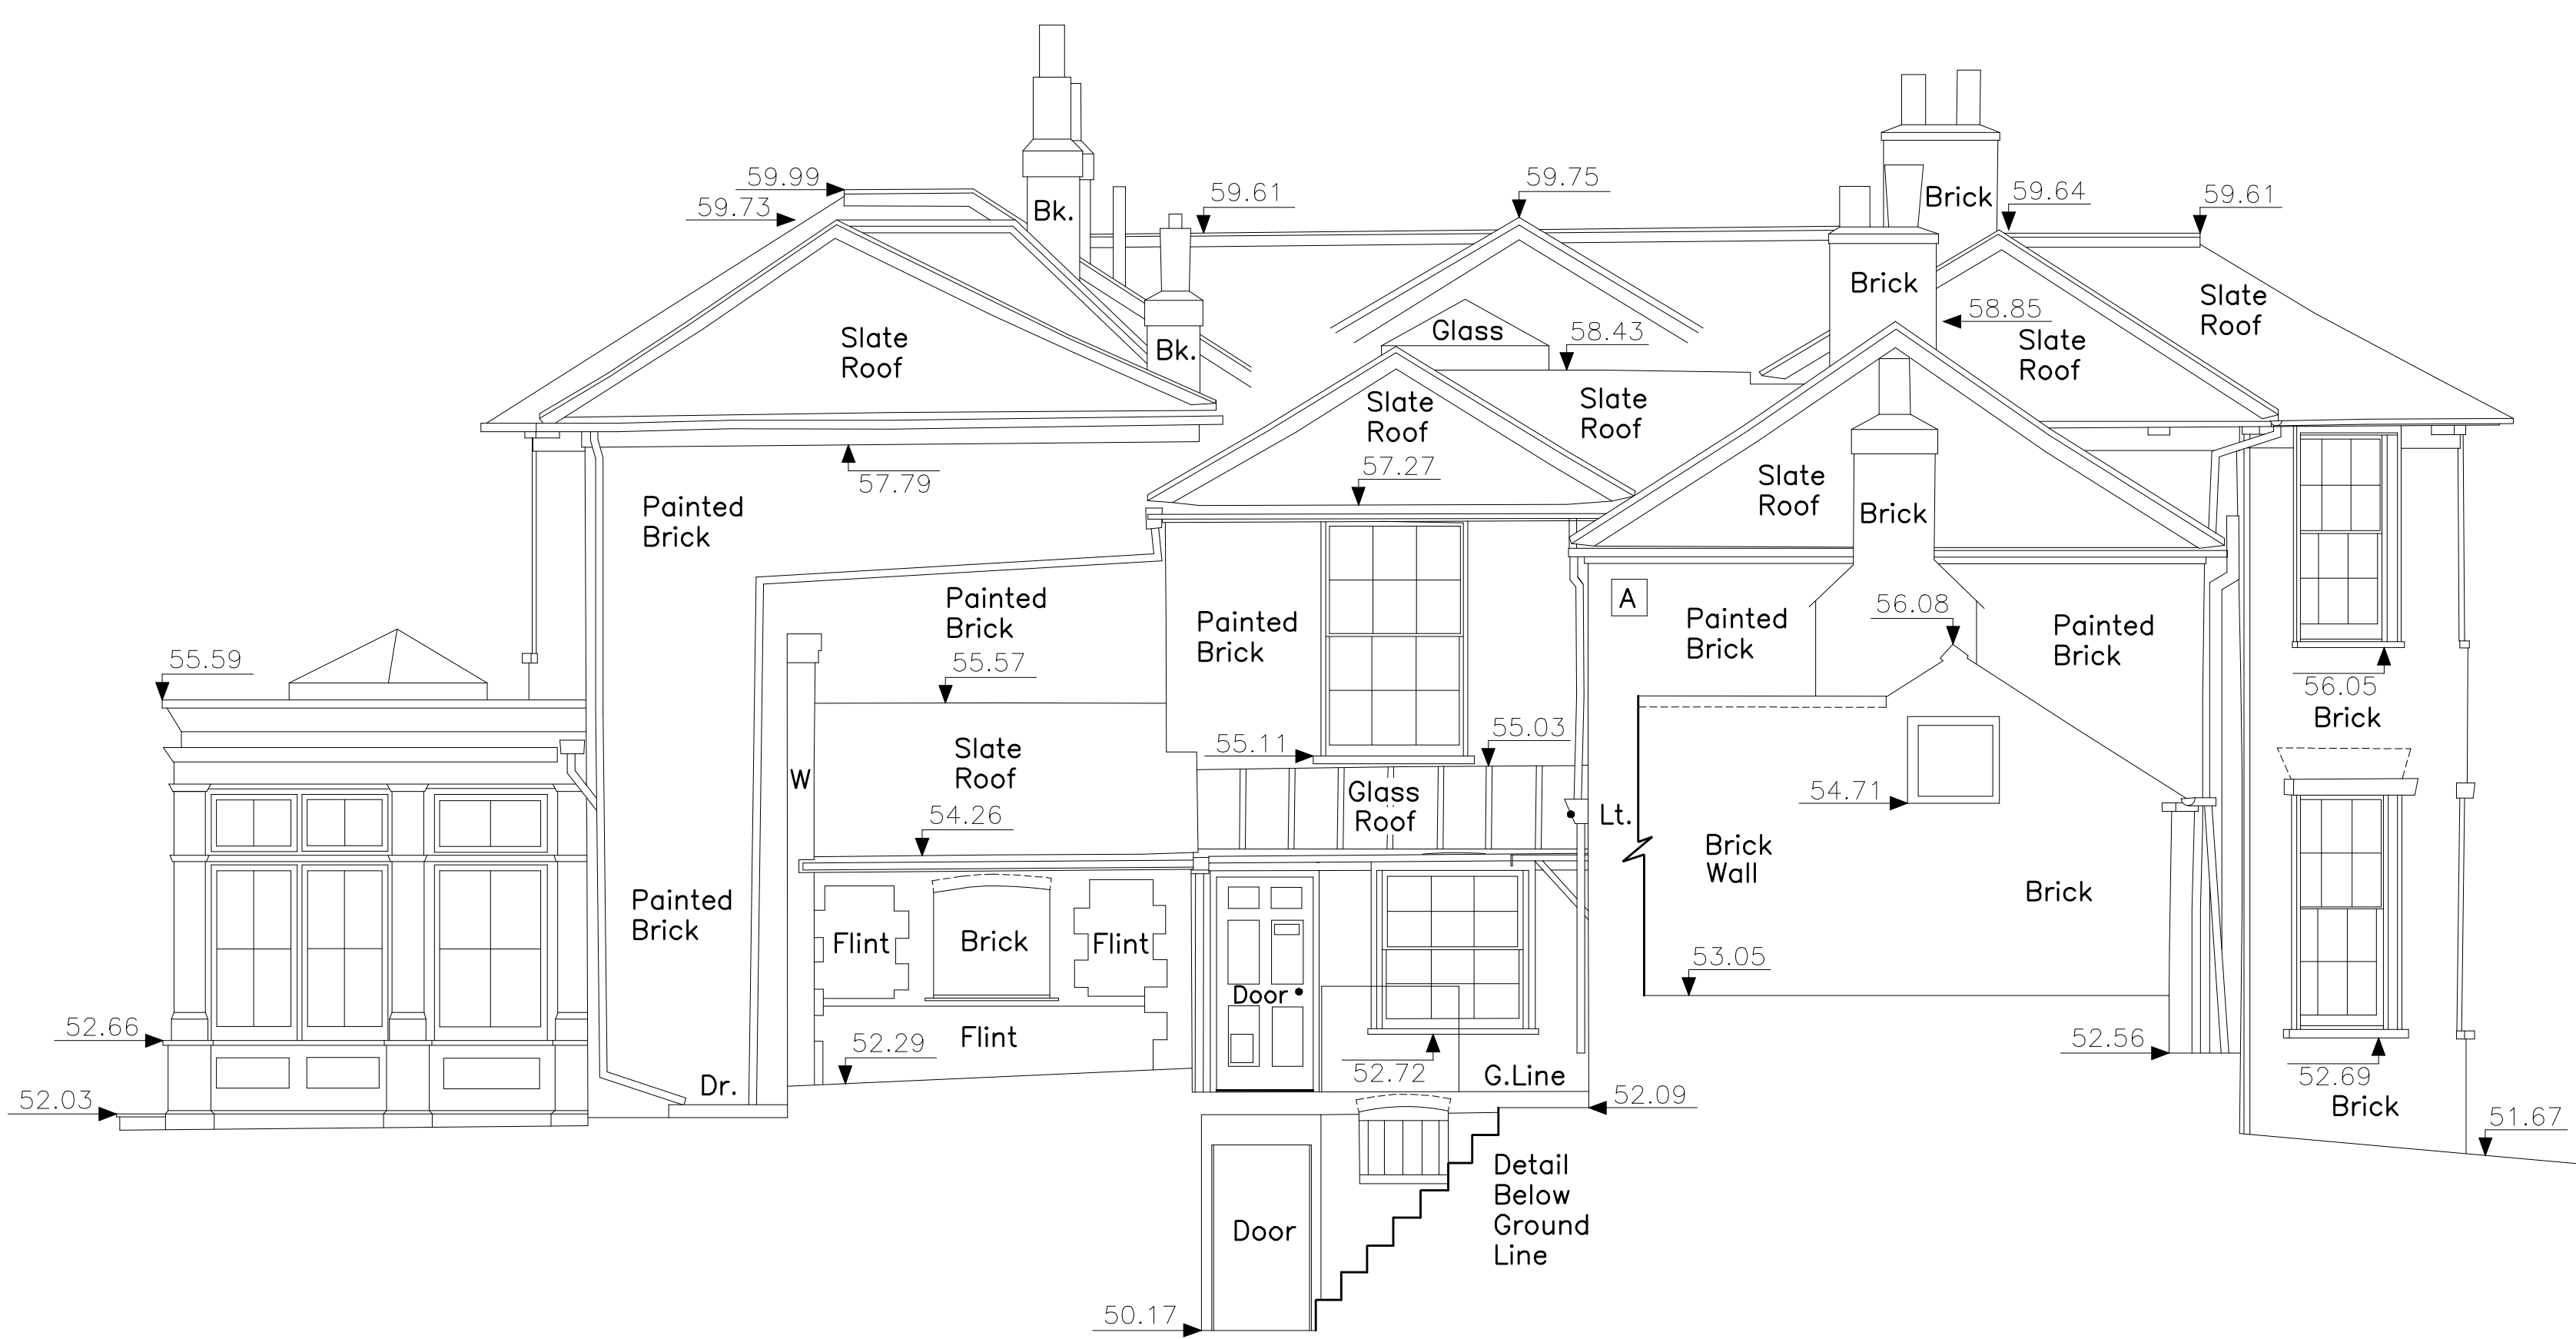

DATUM 49.00m

ELEVATION 4

DATUM 49.00m

