

DESIGN PROPOSALS FOR THE REMODEL AND EXTENSION OF **35 NORTH SHORE ROAD.**

MR & MRS ORMSBY

APPLICATION ADDRESS:

35 NORTH SHORE ROAD
HAYLING ISLAND
HAVANT
PO11 0HN

ISSUE DATE: 28TH JUNE 2016

**TONY
HOLT
DESIGN.**

TONY HOLT DESIGN.

Bespoke Property Design


We design bespoke properties and have a passion for creating great places to live. Projects undertaken include new build residences and remodelling existing properties. We work with self builders and home owners across the UK to create deliverable and innovative design solutions.

We regularly contribute to Home Building and Renovating Magazine. Many of our designs have been featured in numerous national publications and also shortlisted as a Grand Designs Awards finalist for best new build.



DOCUMENTS ENCLOSED


PLANNING DOCUMENT:	DR NO.
BLOCK & LOCATION PLAN	001
EXISTING FLOOR PLANS	002
PROPOSED FLOOR PLANS	003
PROPOSED SOUTH EAST & NORTH WEST ELEVATIONS	004
PROPOSED SOUTH WEST & NORTH EAST ELEVATIONS	005

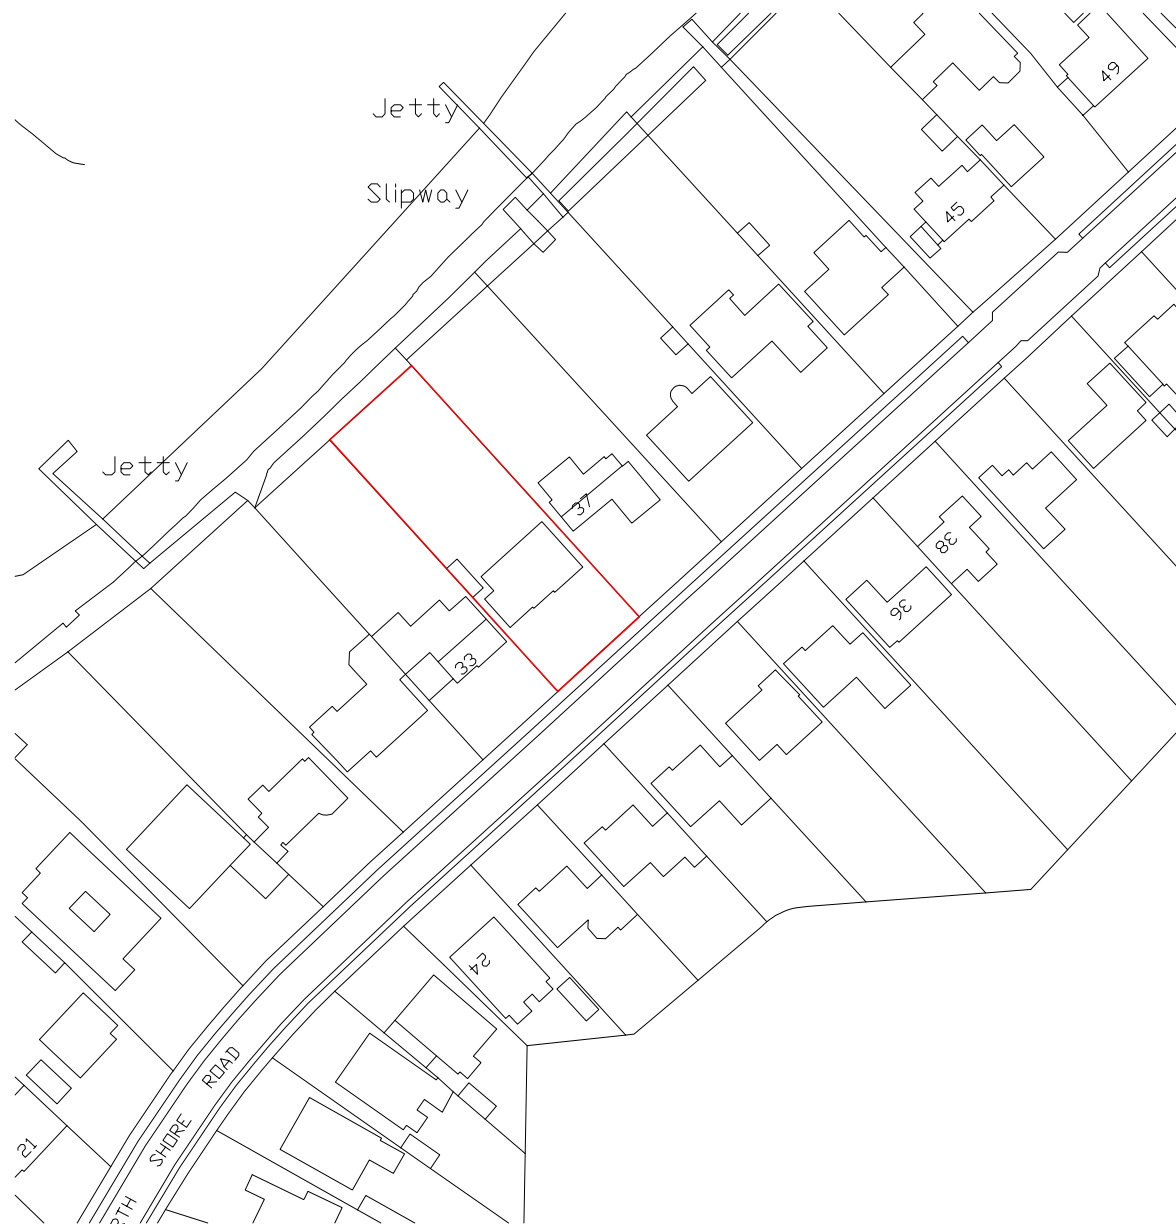

Ordnance Survey (c) Crown Copyright 2016. All rights reserved. Licence number 100022432


Location Plan

0m 25.0m 50.0m
1:1250


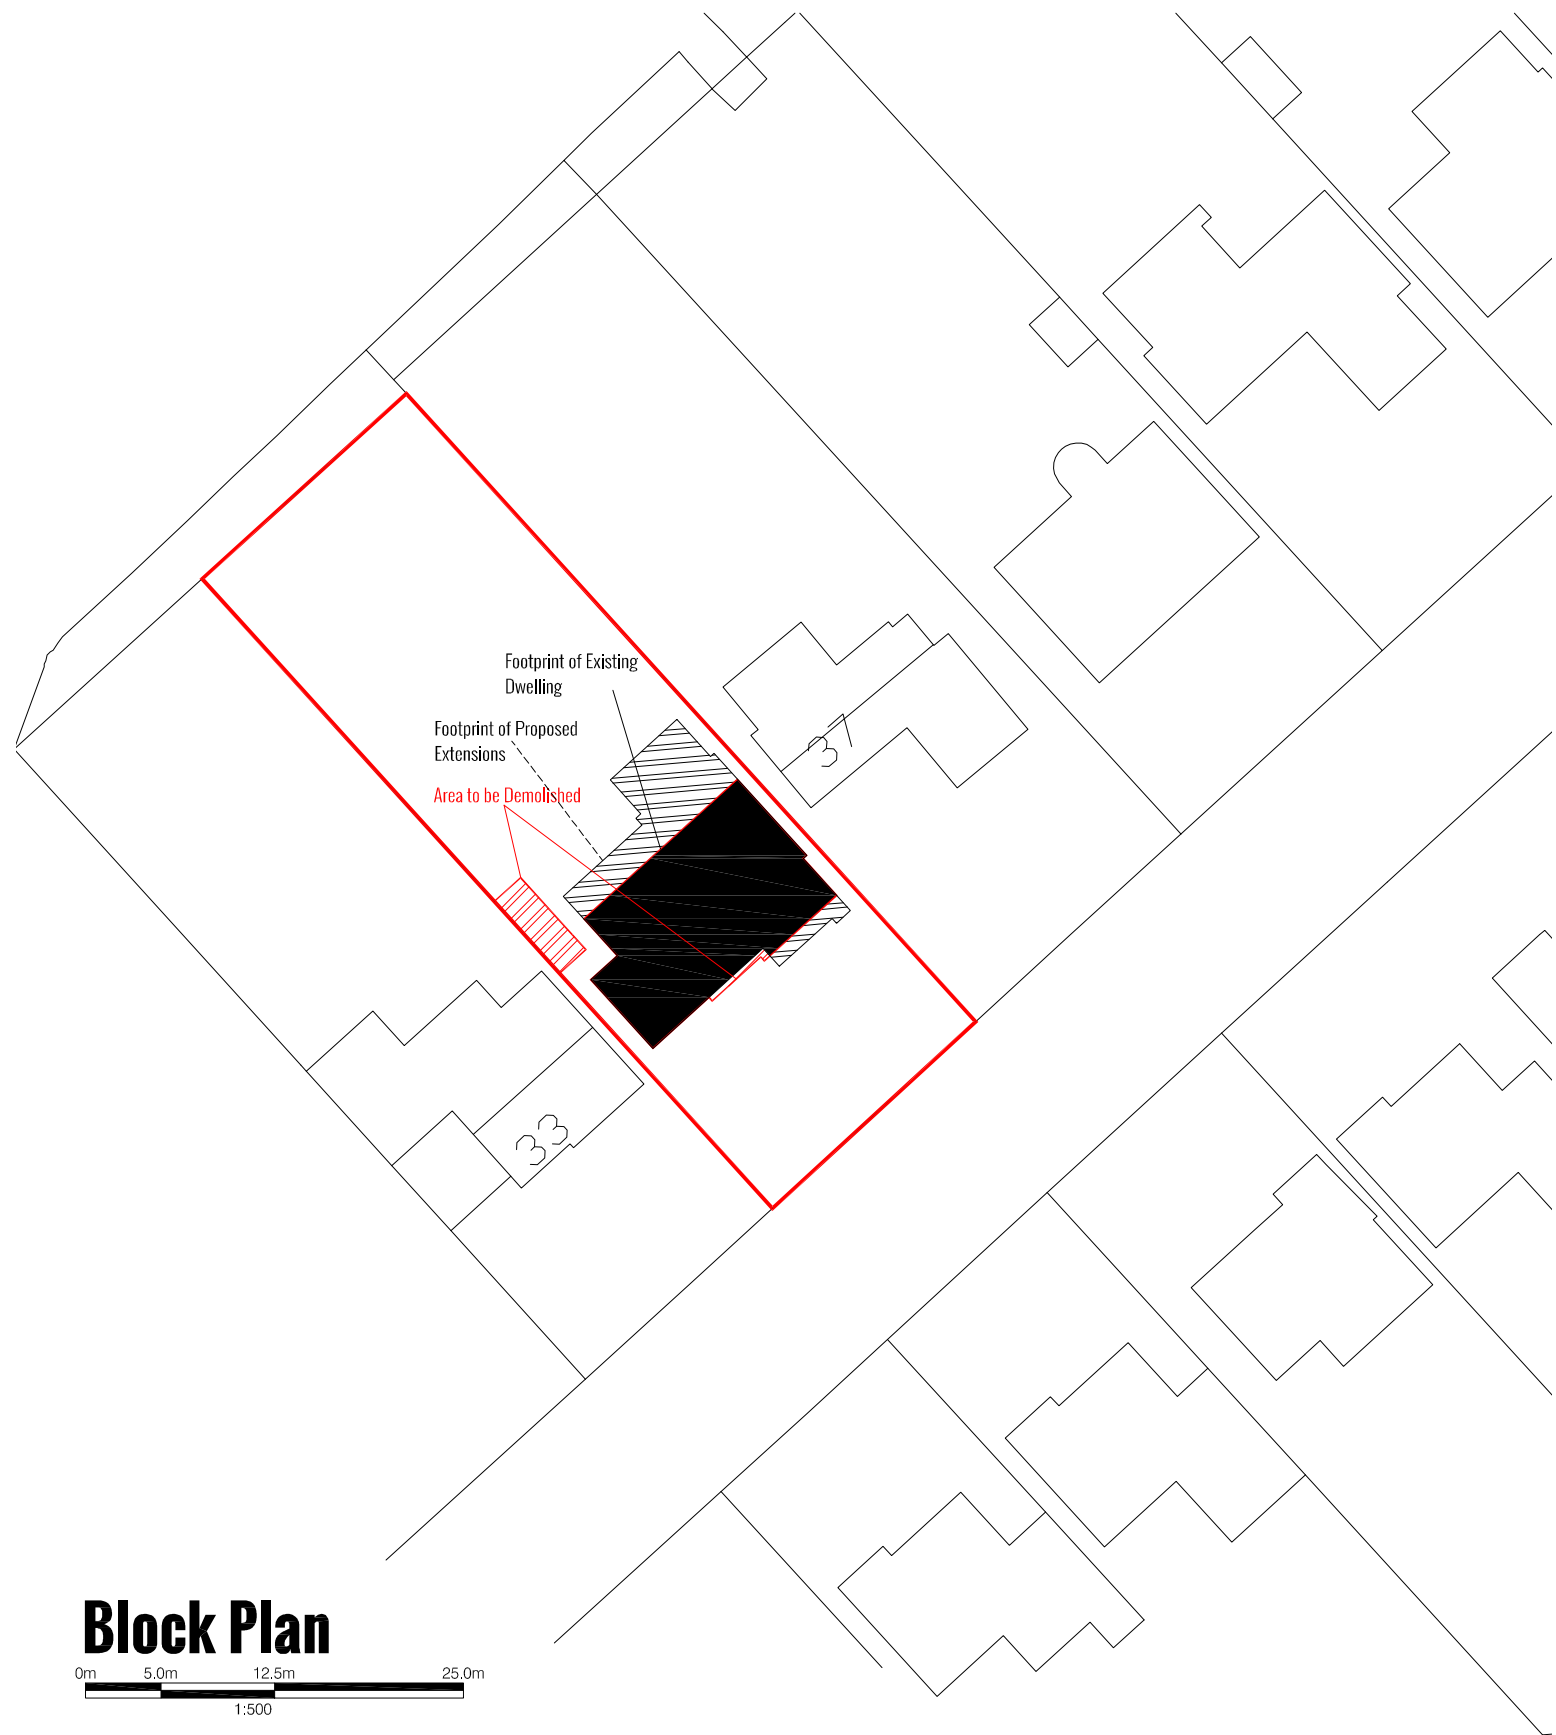


Block Plan


0m 5.0m 12.5m 25.0m
1:500

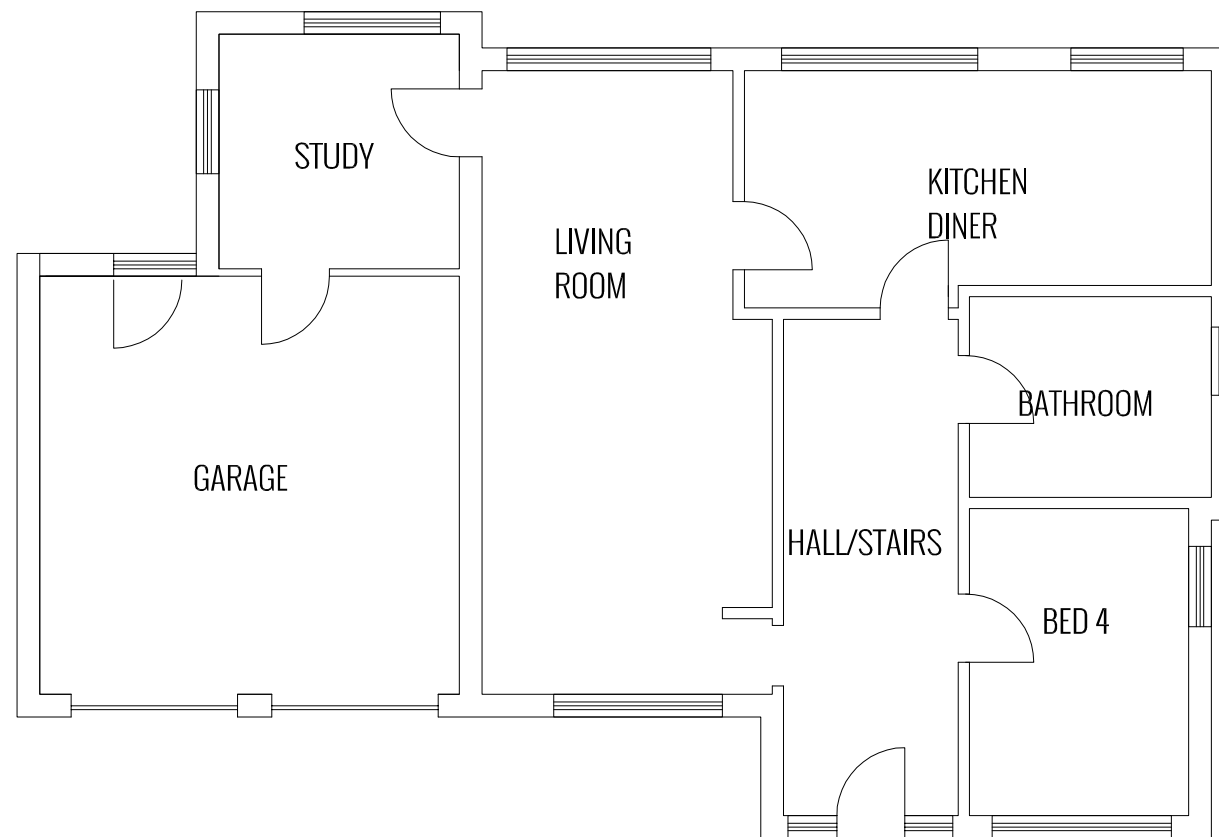


Ground Floor Plan | Existing

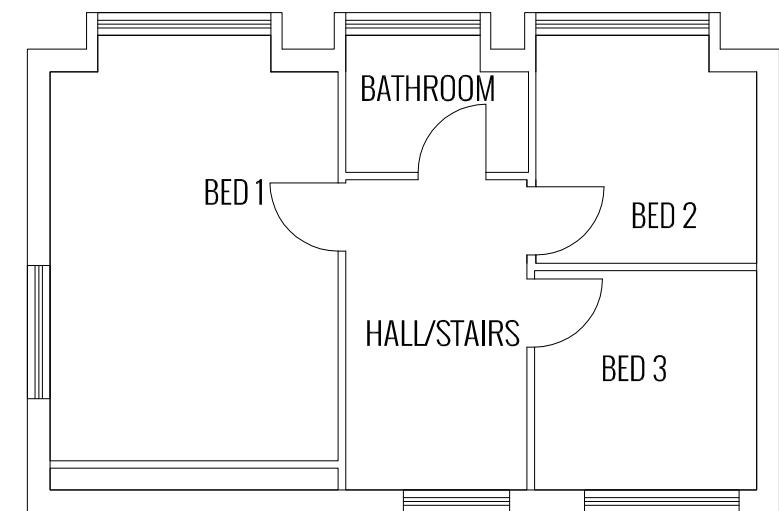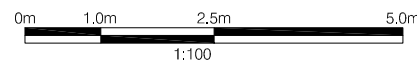


First Floor Plan | Existing

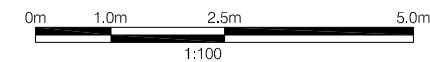

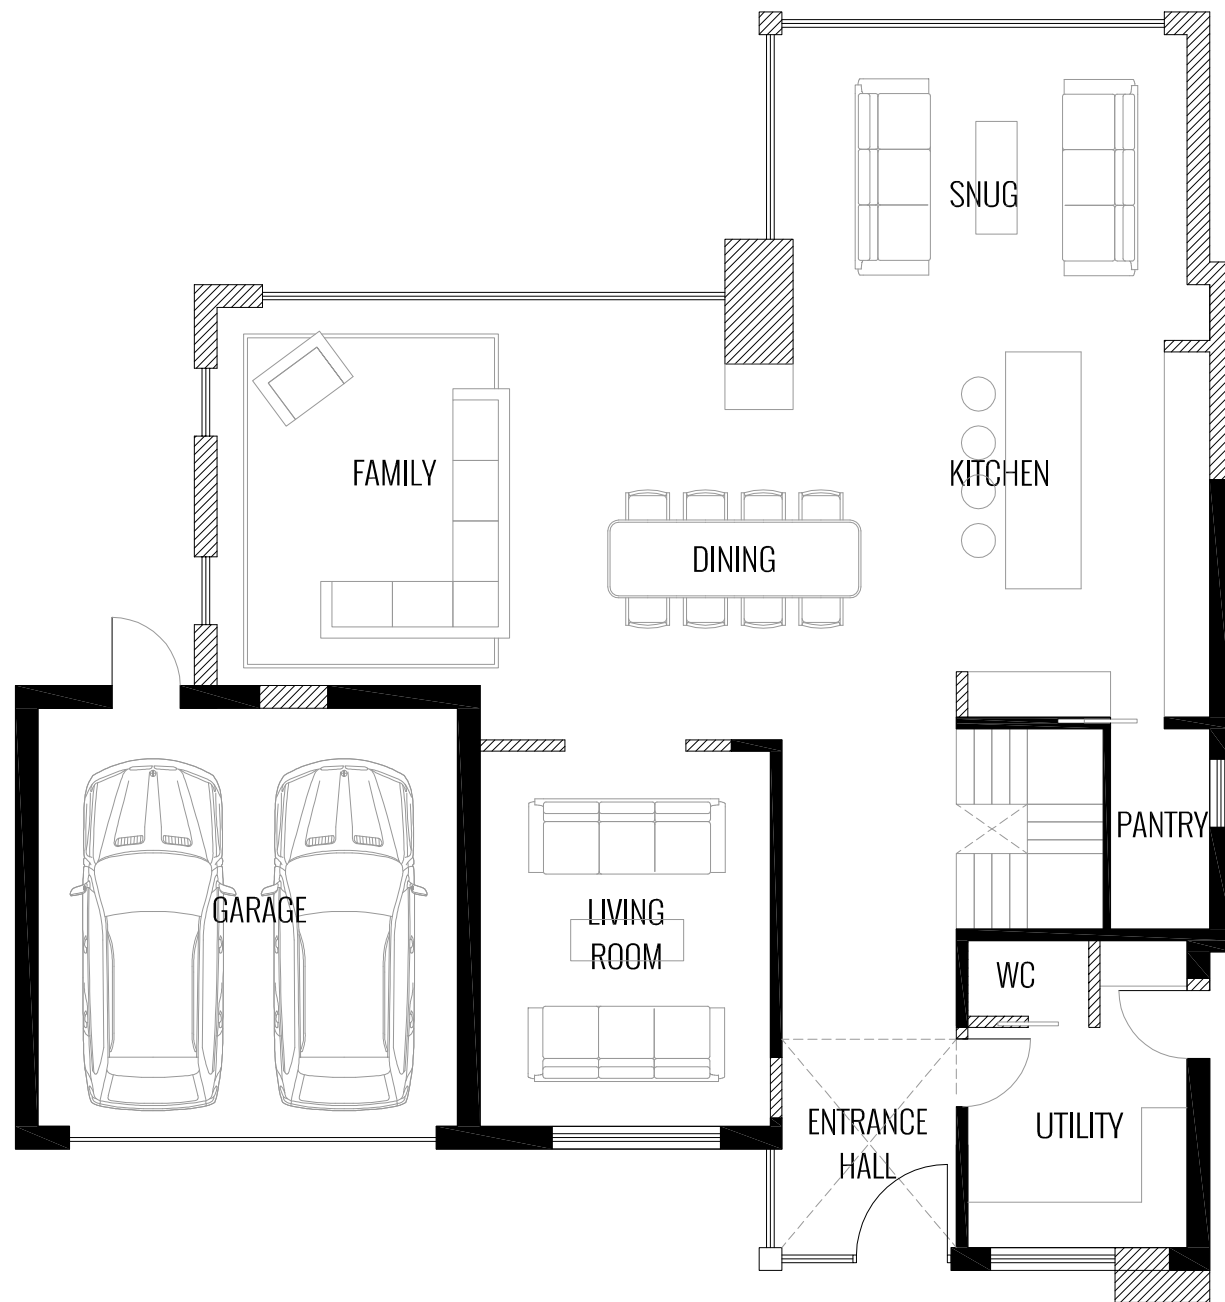

Ground Floor Plan | Proposed

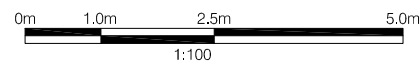

First Floor Plan | Proposed

