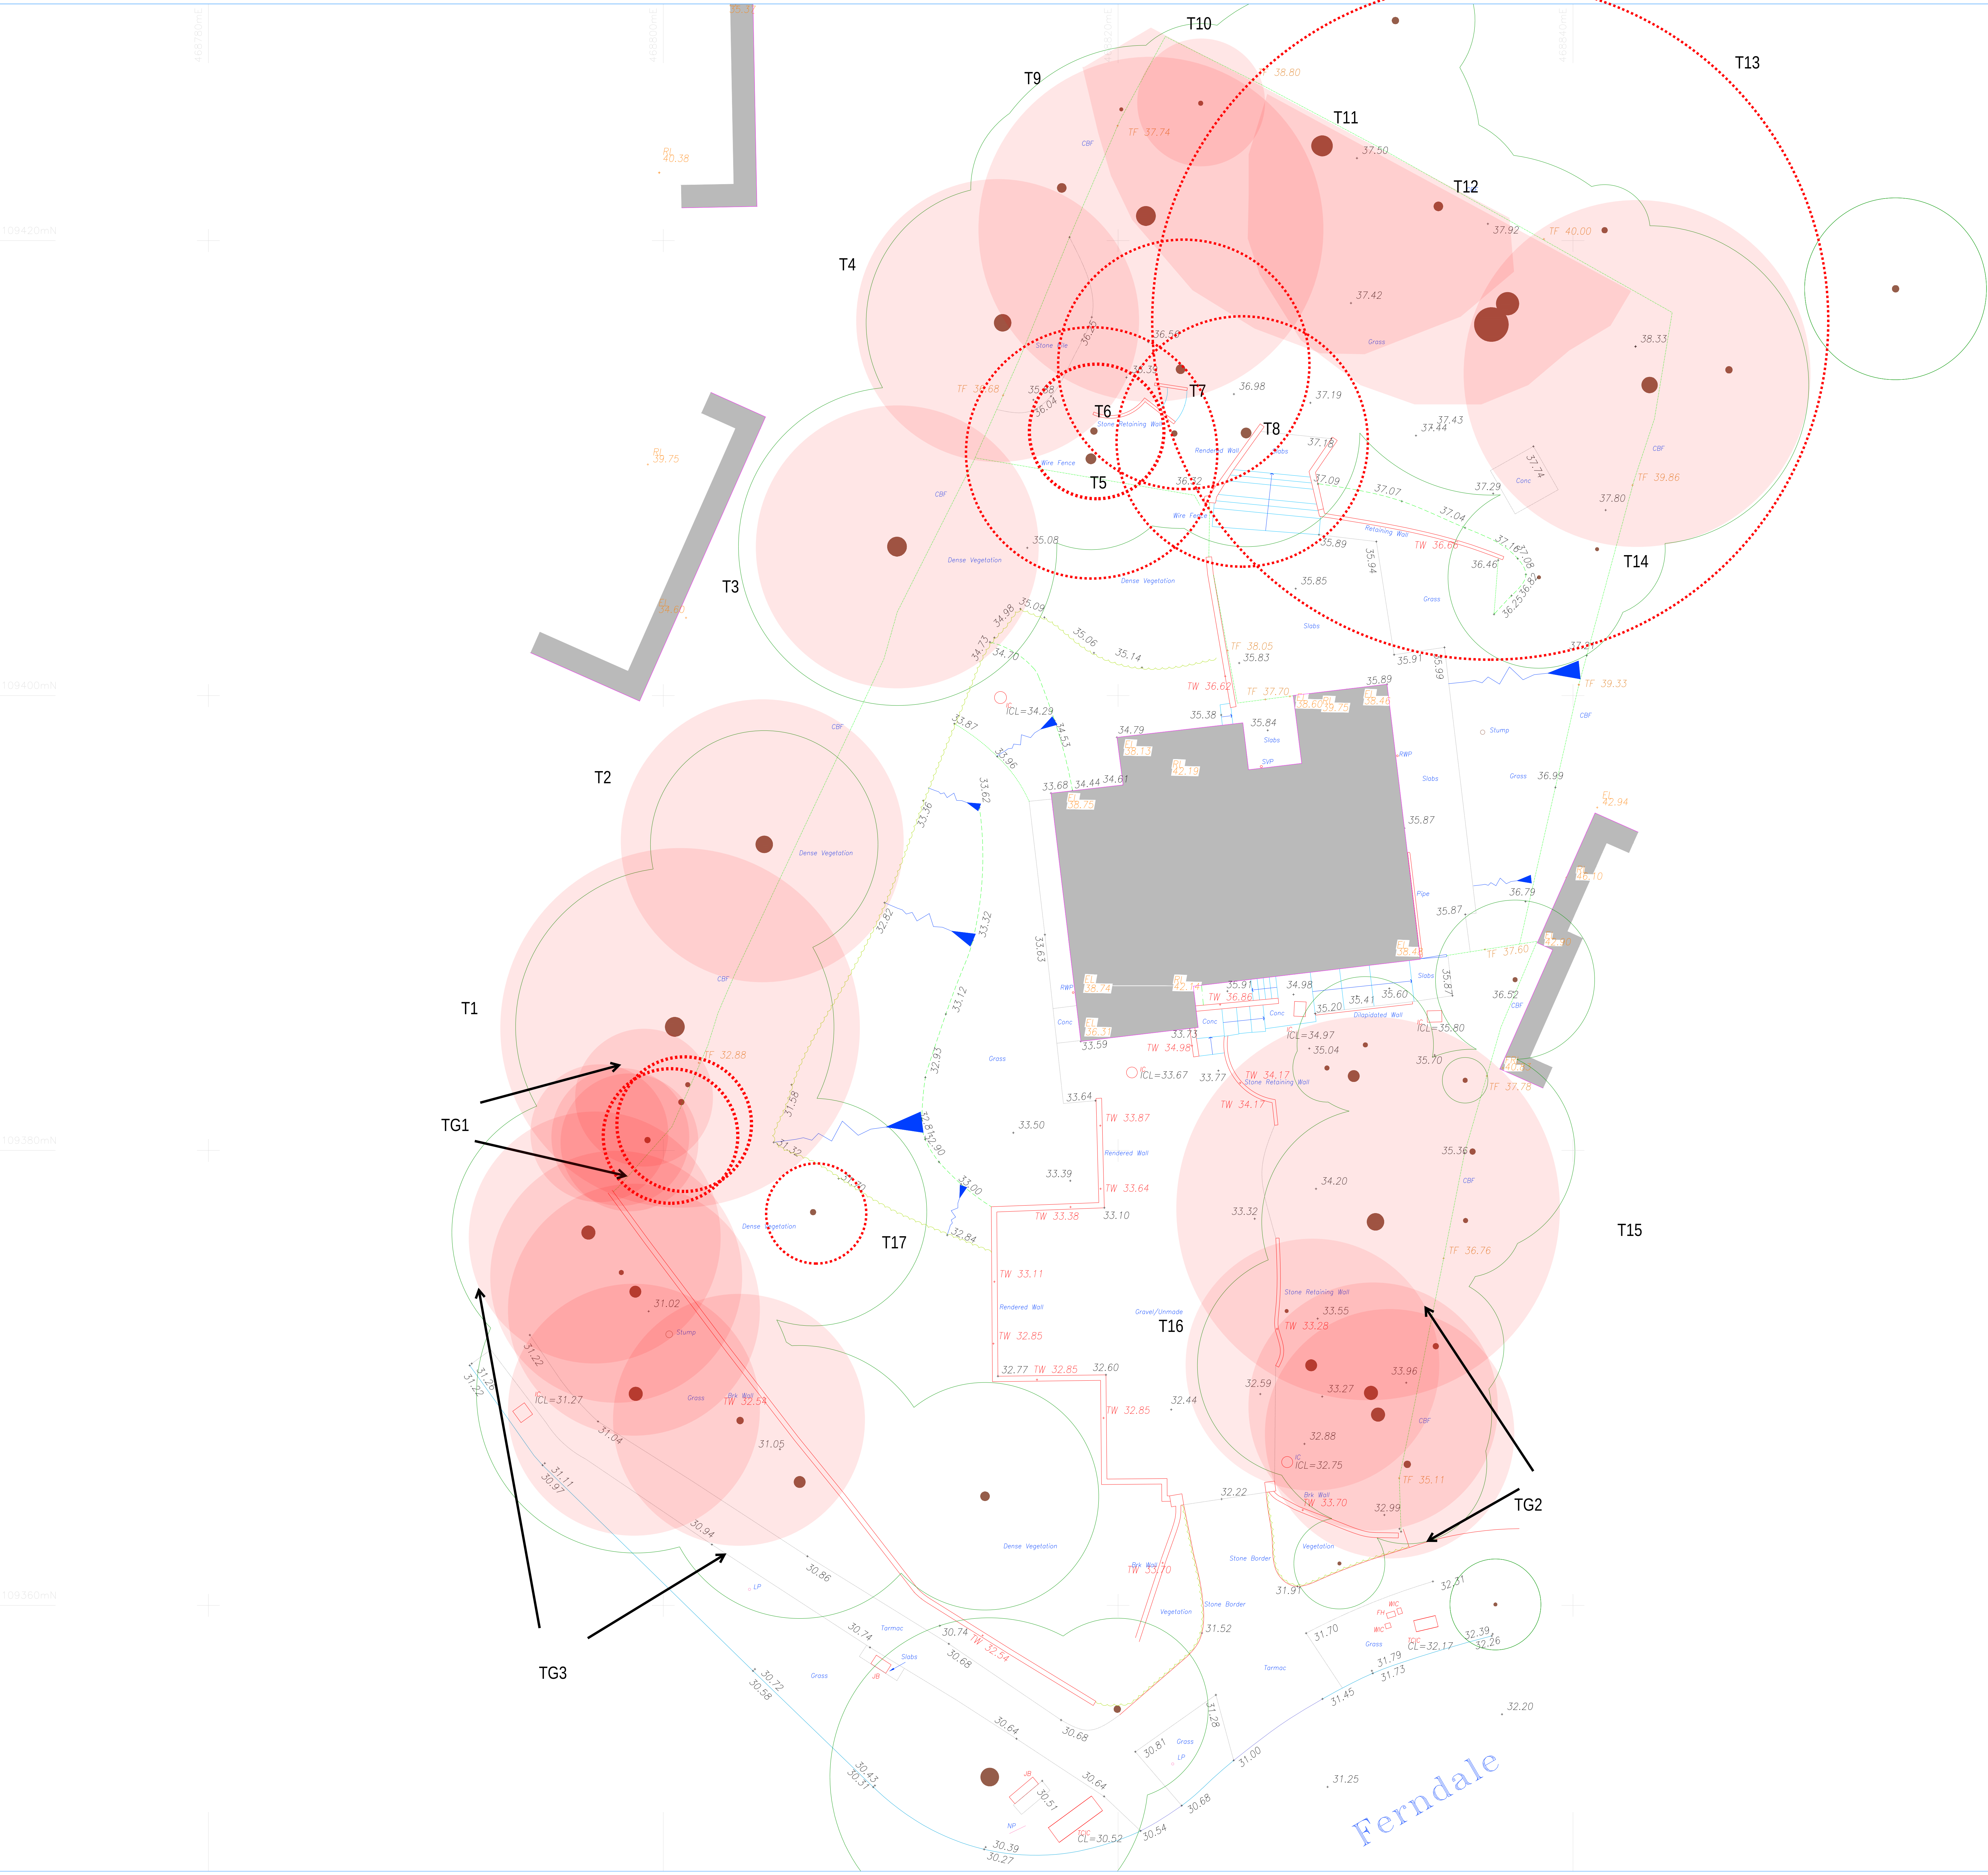


© INTERSECT SURVEYS
NOT TO BE REPRODUCED WITHOUT PERMISSION

[illegible]

KEY

	Top Bottom	BANKS
		OVERHEAD CABLES
		EDGE OF VEGETATION
		GATE
		SURVEY STATION
		O.S BENCH MARK

Revision		Description		Date																								
Drawing Status:																												
																												
T: 020 3857 4831		M: 07535 236 812																										
www.intersectsurveys.co.uk																												
Client:																												
THORNS YOUNG																												
Project:																												
1 FERNDALDE, PO7 7NZ																												
Title:																												
TOPOGRAPHICAL SURVEY																												
<table><tr><td>Drawn:</td><td>KD</td><td>Surveyed:</td><td></td><td>Date:</td><td>19.12.15</td></tr><tr><td>Cod File:</td><td colspan="2">50401-001</td><td>Scale</td><td>BA1</td><td>100</td></tr><tr><td colspan="3">Drawing Number:</td><td colspan="3">Revision</td></tr><tr><td colspan="3">50401-001</td><td colspan="3">A</td></tr></table>					Drawn:	KD	Surveyed:		Date:	19.12.15	Cod File:	50401-001		Scale	BA1	100	Drawing Number:			Revision			50401-001			A		
Drawn:	KD	Surveyed:		Date:	19.12.15																							
Cod File:	50401-001		Scale	BA1	100																							
Drawing Number:			Revision																									
50401-001			A																									