


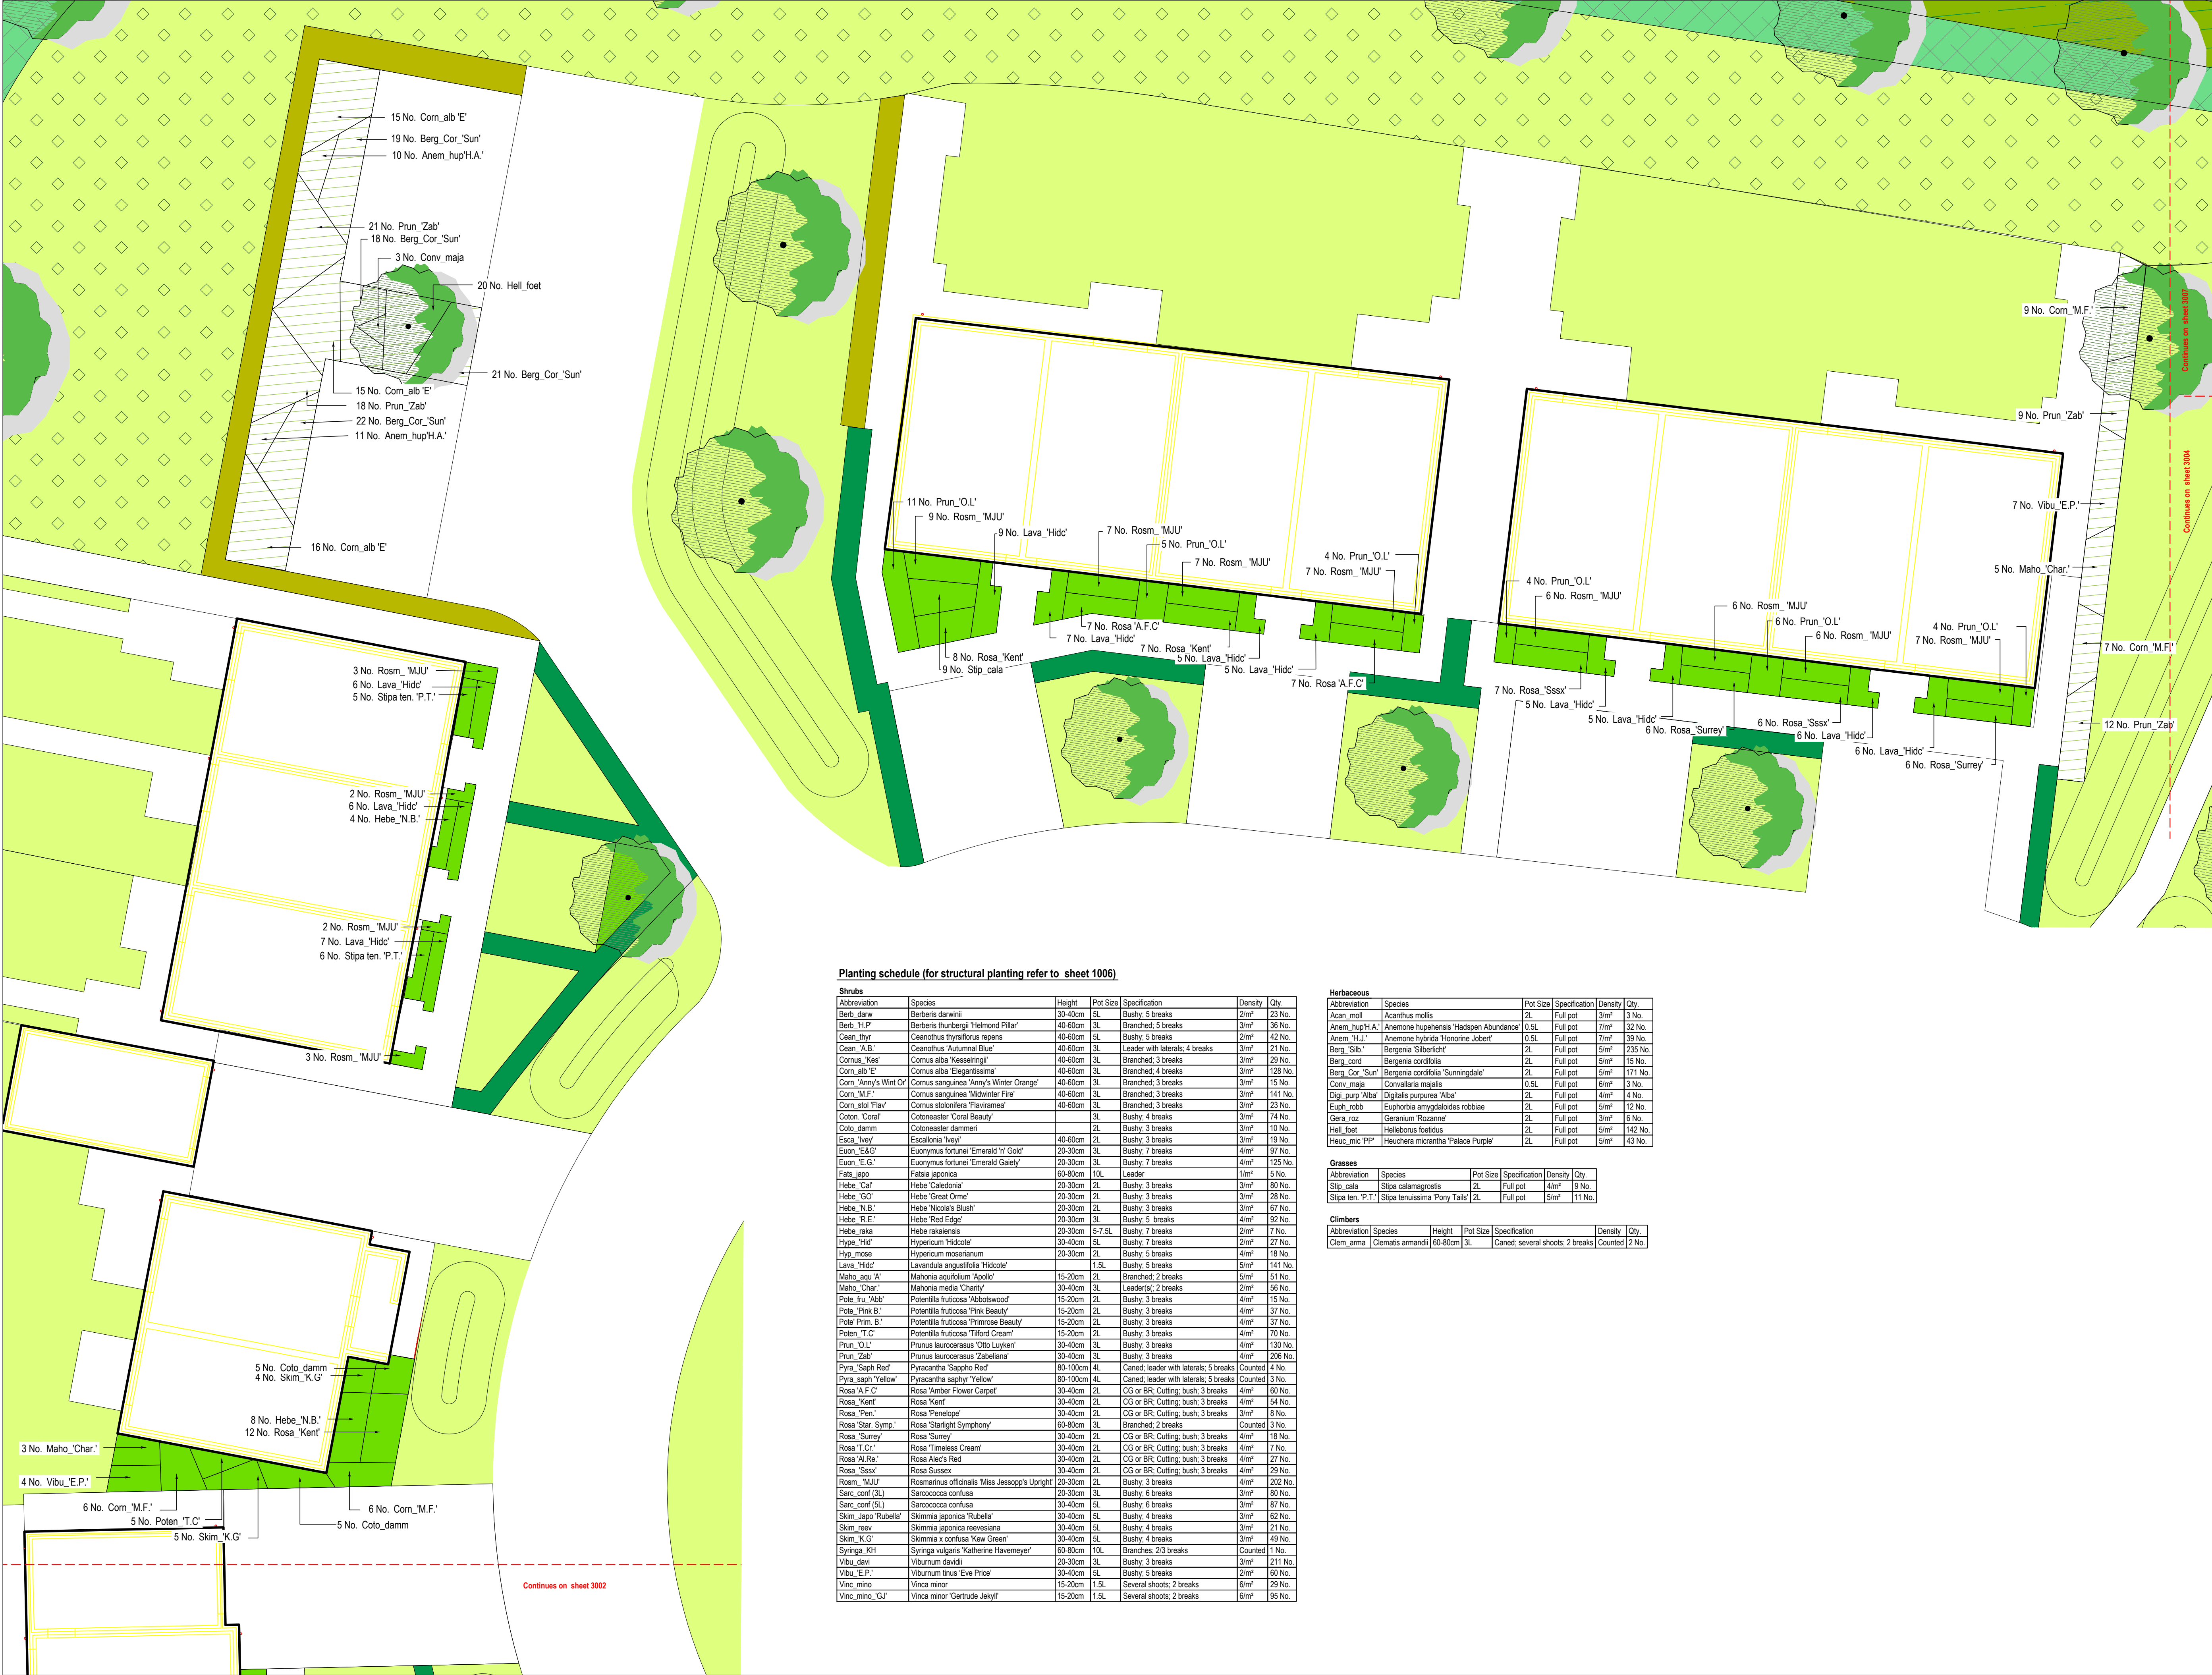

0m5m

north

- All dimensions in millimetres unless otherwise indicated. All levels in metres relative to Ordnance Datum and any positive (AOD) unless otherwise indicated.
- Figure dimensions only to be taken from this drawing, do not scale except for planning purposes. Dimensions to be checked on site.
- For civil and structural matters including existing and proposed services, sub-base construction and site structures (including retaining walls over 600mm height) refer to information by others.
- The original version of this drawing was produced in colour - monochrome copies should not be relied upon to accurately reflect all drawing elements.
- This drawing has been prepared for planning purposes only and should not be used for quantification, tender or construction.

Site boundary

Existing retained vegetation (hedge, shrub etc). Retained and made good as necessary. Managed for ecology (refer to report by Aluko Ecology)

Existing coniferous shelterbelt to be subject to phased replacement in line with arboricultural recommendations

Indicative 1m wide grass strip to base of existing hedges/rows to be managed in line with ecologists recommendations

Proposed broadleaved tree. For details of tree planting refer to 1000 series plans by terra firma

Specimen shrub

Climber/ wall shrub

Native shrub planting. For details refer to 1000 series plans by terra firma.

Shrub & groundcover planting to private gardens

Amenity shrub planting to public areas. Maintained by management company

Lawn or amenity grass.

Clipped hedge. For details refer to 1000 series plans by terra firma.

Mixed native hedge. For details refer to 1000 series plans by terra firma

Species-rich grassland (Emonsgate EMG- Standard general purpose meadow mixtures or similar approved) seedbed with close-mown border/paths

Reed bed designed by drainage engineer and planted with Phragmites australis (lynx communis) at 4m or other suitable species of British-native origin as approved by project Ecologist

Indicative root barriers to protect services. To be installed to engineer's and manufacturer's specification

Indicative area of uncompacted rooting zone required for each tree (8m3). Refer to spec notes.

Planting schedule (for structural planting refer to sheet 1006)


Shrubs						
Abbreviation	Species	Height	Pot Size	Specification	Density	Qty.
Berb_daw	Berberis darwini	30-40cm	5L	Bushy; 5 breaks	2/m²	23 No.
Berb_hup	Berberis humboldtii	40-60cm	3L	Branched; 5 breaks	3/m²	36 No.
Cean_lyn	Ceanothus lynchii	40-60cm	5L	Bushy; 5 breaks	2/m²	42 No.
Cean_A.B.	Ceanothus 'Autumnal Blue'	40-60cm	3L	Leader with laterals; 4 breaks	3/m²	21 No.
Cornus_Kes'	Cornus alba 'Kesselring'	40-60cm	3L	Branched; 3 breaks	3/m²	29 No.
Corn_alb 'E'	Cornus alba 'Elegantissima'	40-60cm	3L	Branched; 4 breaks	3/m²	128 No.
Corn_Annys Wint Or	Cornus sanguinea 'Anny's Winter Orange'	40-60cm	3L	Branched; 3 breaks	3/m²	15 No.
Corn_M.F.	Cornus sanguinea 'Midwinter Fire'	40-60cm	3L	Branched; 3 breaks	3/m²	141 No.
Corn_solo 'Flav'	Cornus stolonifera 'Flavissima'	40-60cm	3L	Branched; 3 breaks	3/m²	23 No.
Coton_Coral	Cotoneaster 'Coral Beauty'	3L	Bushy; 4 breaks	3/m²	74 No.	
Coto_damm	Cotoneaster dammeri	2L	Bushy; 3 breaks	3/m²	10 No.	
Esca_Ivey	Escallonia 'Ivey'	40-60cm	2L	Bushy; 3 breaks	3/m²	19 No.
Euon_E&G	Euonymus fortunei 'Emerald 'n' Gold'	20-30cm	3L	Bushy; 7 breaks	4/m²	97 No.
Euon_E.G.	Euonymus fortunei 'Emerald Galaxy'	20-30cm	3L	Bushy; 7 breaks	4/m²	125 No.
Fats_japo	Fatsia japonica	60-80cm	10L	Leader	1/m²	5 No.
Hebe_Cal	Hebe 'Caledonia'	20-30cm	2L	Bushy; 3 breaks	3/m²	80 No.
Hebe_GO	Hebe 'Great Orme'	20-30cm	2L	Bushy; 3 breaks	3/m²	28 No.
Hebe_N.B.	Hebe 'Nicola's Bush'	20-30cm	2L	Bushy; 3 breaks	3/m²	67 No.
Hebe_R.E.	Hebe 'Red Edge'	20-30cm	3L	Bushy; 5 breaks	4/m²	92 No.
Hebe_raka	Hebe rakaiensis	20-30cm	5-7.5L	Bushy; 7 breaks	2/m²	7 No.
Hyper_Hid	Hypericum 'Hidote'	30-40cm	5L	Bushy; 7 breaks	2/m²	27 No.
Hyper_nose	Hypericum moserianum	20-30cm	2L	Bushy; 5 breaks	4/m²	18 No.
Lava_Hid	Lavandula angustifolia 'Hidote'	1.5L	Bushy; 5 breaks	5/m²	141 No.	
Maho_agn'A'	Mahonia aquifolium 'Apollo'	15-20cm	2L	Branched; 2 breaks	5/m²	51 No.
Maho_Char'	Mahonia media 'Charity'	30-40cm	3L	Leader(s); 2 breaks	2/m²	56 No.
Pote_fru_Abb'	Potentilla fruticosa 'Abbotswood'	15-20cm	2L	Bushy; 3 breaks	4/m²	15 No.
Pote_Pink B'	Potentilla fruticosa 'Pink Beauty'	15-20cm	2L	Bushy; 3 breaks	4/m²	37 No.
Pote_Prim B'	Potentilla fruticosa 'Primrose Beauty'	15-20cm	2L	Bushy; 3 breaks	4/m²	37 No.
Poten_T.C.	Potentilla fruticosa 'Tilford Cream'	15-20cm	2L	Bushy; 3 breaks	4/m²	70 No.
Prun_O.L.	Prunus laurocerasus 'Otto Luyken'	30-40cm	3L	Bushy; 3 breaks	4/m²	130 No.
Prun_Zab'	Prunus laurocerasus 'Zabeliana'	30-40cm	3L	Bushy; 3 breaks	4/m²	206 No.
Pyra_Saph Red'	Pyracantha 'Sapho Red'	80-100cm	4L	Caned; leader with laterals; 5 breaks	Counted	4 No.
Pyra_saph Yellow'	Pyracantha saphy 'Yellow'	80-100cm	4L	Caned; leader with laterals; 5 breaks	Counted	3 No.
Rosa_A.F.C.	Rosa 'Antler Flower Carpet'	30-40cm	2L	CG or BR; Cutting; bush; 3 breaks	4/m²	60 No.
Rosa_Kent'	Rosa 'Kent'	30-40cm	2L	CG or BR; Cutting; bush; 3 breaks	4/m²	54 No.
Rosa_Pen.'	Rosa 'Penelope'	30-40cm	2L	CG or BR; Cutting; bush; 3 breaks	3/m²	8 No.
Rosa_Star_Symp.'	Rosa 'Starlight Symphony'	60-80cm	3L	Branched; 2 breaks	Counted	3 No.
Rosa_Surrey	Rosa 'Surrey'	30-40cm	2L	CG or BR; Cutting; bush; 3 breaks	4/m²	18 No.
Rosa_T.Cr.'	Rosa 'Timeless Cream'	30-40cm	2L	CG or BR; Cutting; bush; 3 breaks	4/m²	7 No.
Rosa_Al.Re'	Rosa 'Alec's Red'	30-40cm	2L	CG or BR; Cutting; bush; 3 breaks	4/m²	27 No.
Rosa_Sssx'	Rosa 'Surrey'	30-40cm	2L	CG or BR; Cutting; bush; 3 breaks	4/m²	29 No.
Rosm_MJU'	Rosmarinus officinalis 'Miss Jessopp's Upright'	20-30cm	2L	Bushy; 3 breaks	4/m²	202 No.
Sarc_conf (3L)	Sarcococca confusa	20-30cm	3L	Bushy; 6 breaks	3/m²	80 No.
Sarc_conf (5L)	Sarcococca confusa	30-40cm	5L	Bushy; 6 breaks	3/m²	87 No.
Skim_Japo 'Rubella'	Skimmia japonica 'Rubella'	30-40cm	5L	Bushy; 4 breaks	3/m²	62 No.
Skim_rex	Skimmia japonica reevesiana	30-40cm	5L	Bushy; 4 breaks	3/m²	21 No.
Skim_K.G.	Skimmia x confusa 'Kew Green'	30-40cm	5L	Bushy; 4 breaks	3/m²	49 No.
Syringa_KH	Syringa vulgaris 'Katherine Havemeyer'	60-80cm	10L	Branched; 2/3 breaks	Counted	1 No.
Vibum_david	Viburnum davidii	20-30cm	3L	Bushy; 3 breaks	3/m²	211 No.
Vibu_E.P.'	Viburnum tinus 'Eve Price'	30-40cm	5L	Bushy; 5 breaks	2/m²	60 No.
Vinc_minor	Vincetoxicum	15-20cm	1.5L	Several shoots; 2 breaks	6/m²	29 No.
Vinc_minor_GJ'	Vincetoxicum 'Gertrude Jekyll'	15-20cm	1.5L	Several shoots; 2 breaks	6/m²	95 No.

Herbaceous						
Abbreviation	Species	Pot Size	Specification	Density	Qty.	
Acan_moll	Acanthus mollis	2L	Full pot	3/m²	3 No.	
Anem_hup'HA.'	Anemone hepatica 'Hadsden Abundance'	0.5L	Full pot	7/m²	32 No.	
Anem_TL.J.	Anemone hybrida 'Honore Jobert'	0.5L	Full pot	7/m²	39 No.	
Berg_Sib'	Bergenia 'Silberlicht'	2L	Full pot	5/m²	235 No.	
Berg_cord	Bergenia cordifolia	2L	Full pot	5/m²	15 No.	
Berg_Cor_'Sun'	Bergenia cordifolia 'Sunningdale'	2L	Full pot	5/m²	171 No.	
Conv_maja	Convallaria majalis	0.5L	Full pot	6/m²	3 No.	
Digi_purp 'Alba'	Digitalis purpurea 'Alba'	2L	Full pot	4/m²	4 No.	
Euph_robo	Euphorbia amygdaloides robbiae	2L	Full pot	3/m²	12 No.	
Gera_roz	Geranium 'Rozanne'	2L	Full pot	3/m²	6 No.	
Hell_foet	Helleborus foetidus	2L	Full pot	5/m²	142 No.	
Heuc_mic 'PP'	Heuchera micrantha 'Palace Purple'	2L	Full pot	5/m²	43 No.	

Grasses						
Abbreviation	Species	Pot Size	Specification	Density	Qty.	
Stipa_cala	Stipa calamagrostis	2L	Full pot	4/m²	9 No.	
Stipa_ten_'P.T.'	Stipa tenuissima 'Pony Tails'	2L	Full pot	5/m²	11 No.	

Climbers						
Abbreviation	Species	Height	Pot Size	Specification	Density	Qty.
Clem_arma	Clematis armandi	60-80cm	3L	Caned; several shoots; 2 breaks	Counted	2 No.

Notes:
For structural planting refer to 1000 series by terra firma
For specification notes refer to 1006 by terra firma

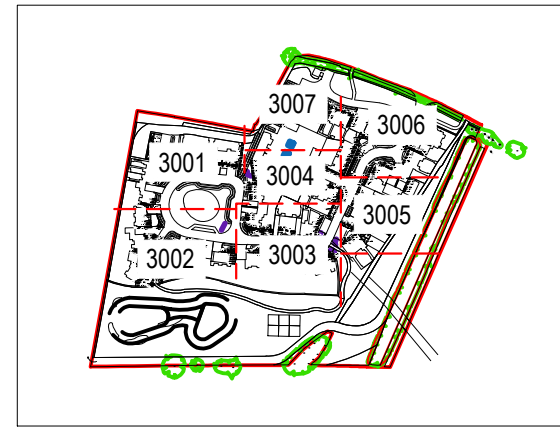

Key plan.

28.04.21

KB

AG

Final issue

rev

date

by

chm

notes

project

Minor Farm

title

Planting Plan

status

Planning

scale @ A1 1:100

dwg no

1860-TF-XX-00-DR-L-3001

references

1860-TF-XX-00-DR-L-1002

terrafirma

LANDSCAPE ARCHITECTS

South B. Hill House, Bedford Road, Tel: +44 (0)1753 262 040
Peterfield, Hampshire GU24 2BA Web: www.terrafirmalandscape.co.uk © Copyright reserved 2021