


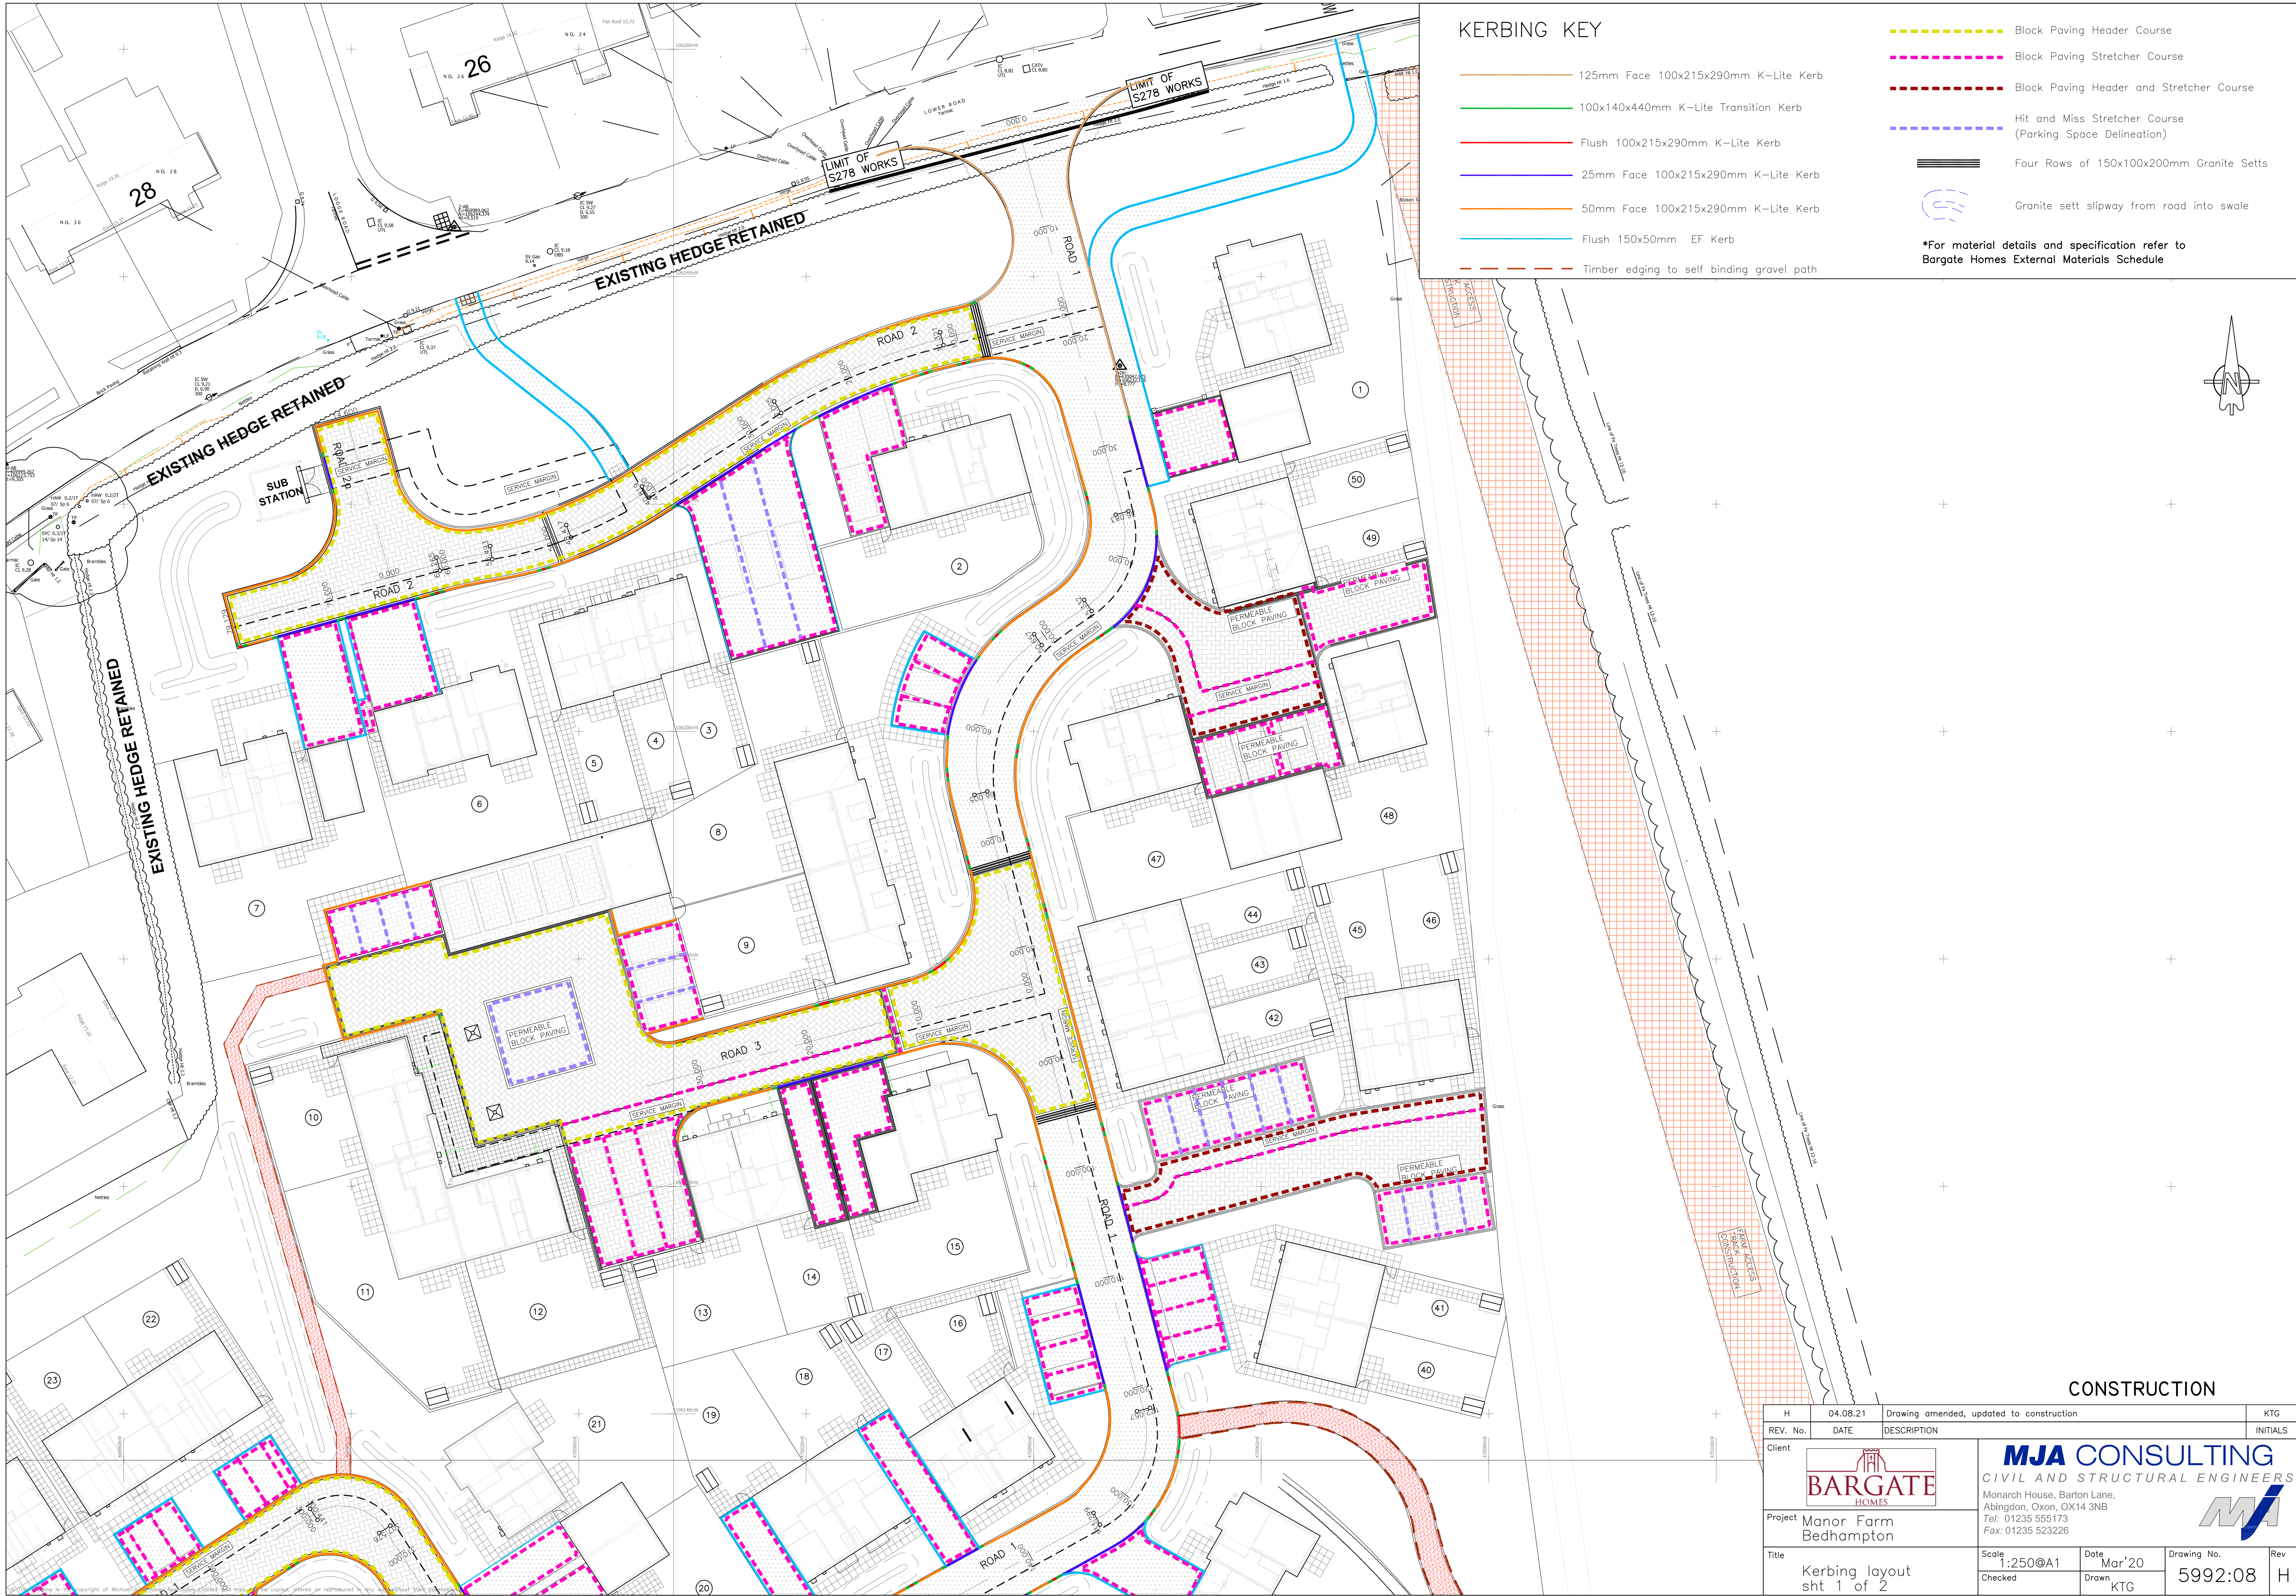

KERBING KEY

- 125mm Face 100x215x290mm K-Lite Kerb
- 100x140x440mm K-Lite Transition Kerb
- Flush 100x215x290mm K-Lite Kerb
- 25mm Face 100x215x290mm K-Lite Kerb
- 50mm Face 100x215x290mm K-Lite Kerb
- Flush 150x50mm EF Kerb
- Timber edging to self binding gravel path

- Block Paving Header Course
- Block Paving Stretcher Course
- Block Paving Header and Stretcher Course
- Hit and Miss Stretcher Course (Parking Space Delineation)
- Four Rows of 150x100x200mm Granite Setts
- Granite sett slipway from road into swale

*For material details and specification refer to Bargate Homes External Materials Schedule

CONSTRUCTION

H	04.08.21	Drawing amended, updated to construction	KTG
REV. No.	DATE	DESCRIPTION	INITIALS
Client	 MJA CONSULTING CIVIL AND STRUCTURAL ENGINEERS Monarch House, Barton Lane, Abingdon, Oxon, OX14 3NB Tel: 01235 555173 Fax: 01235 523226 		
Project	Manor Farm Bedhampton		
Title	Kerbing layout sht 1 of 2		
Scale	1:250@A1	Date	Mar'20
Checked		Drawn	KTG
Drawing No.	5992:08	Rev	H