





© Crown Copyright and database rights 2013 Ordnance Survey 100048957. The representation of road, track or path is no evidence of a boundary or right of way. The representation of features as lines is no evidence of a property boundary.

Supplied by: www.ukmapcentre.com
Serial Number: 26854
Centre Coordinates: 468987,112365
Production Date: 15 Apr 2013 14:39

22 FROGMORE LANE, WATERLOOVILLE, PO8 9QL

Location Plan at 1:1250 scale

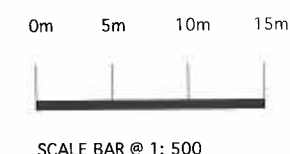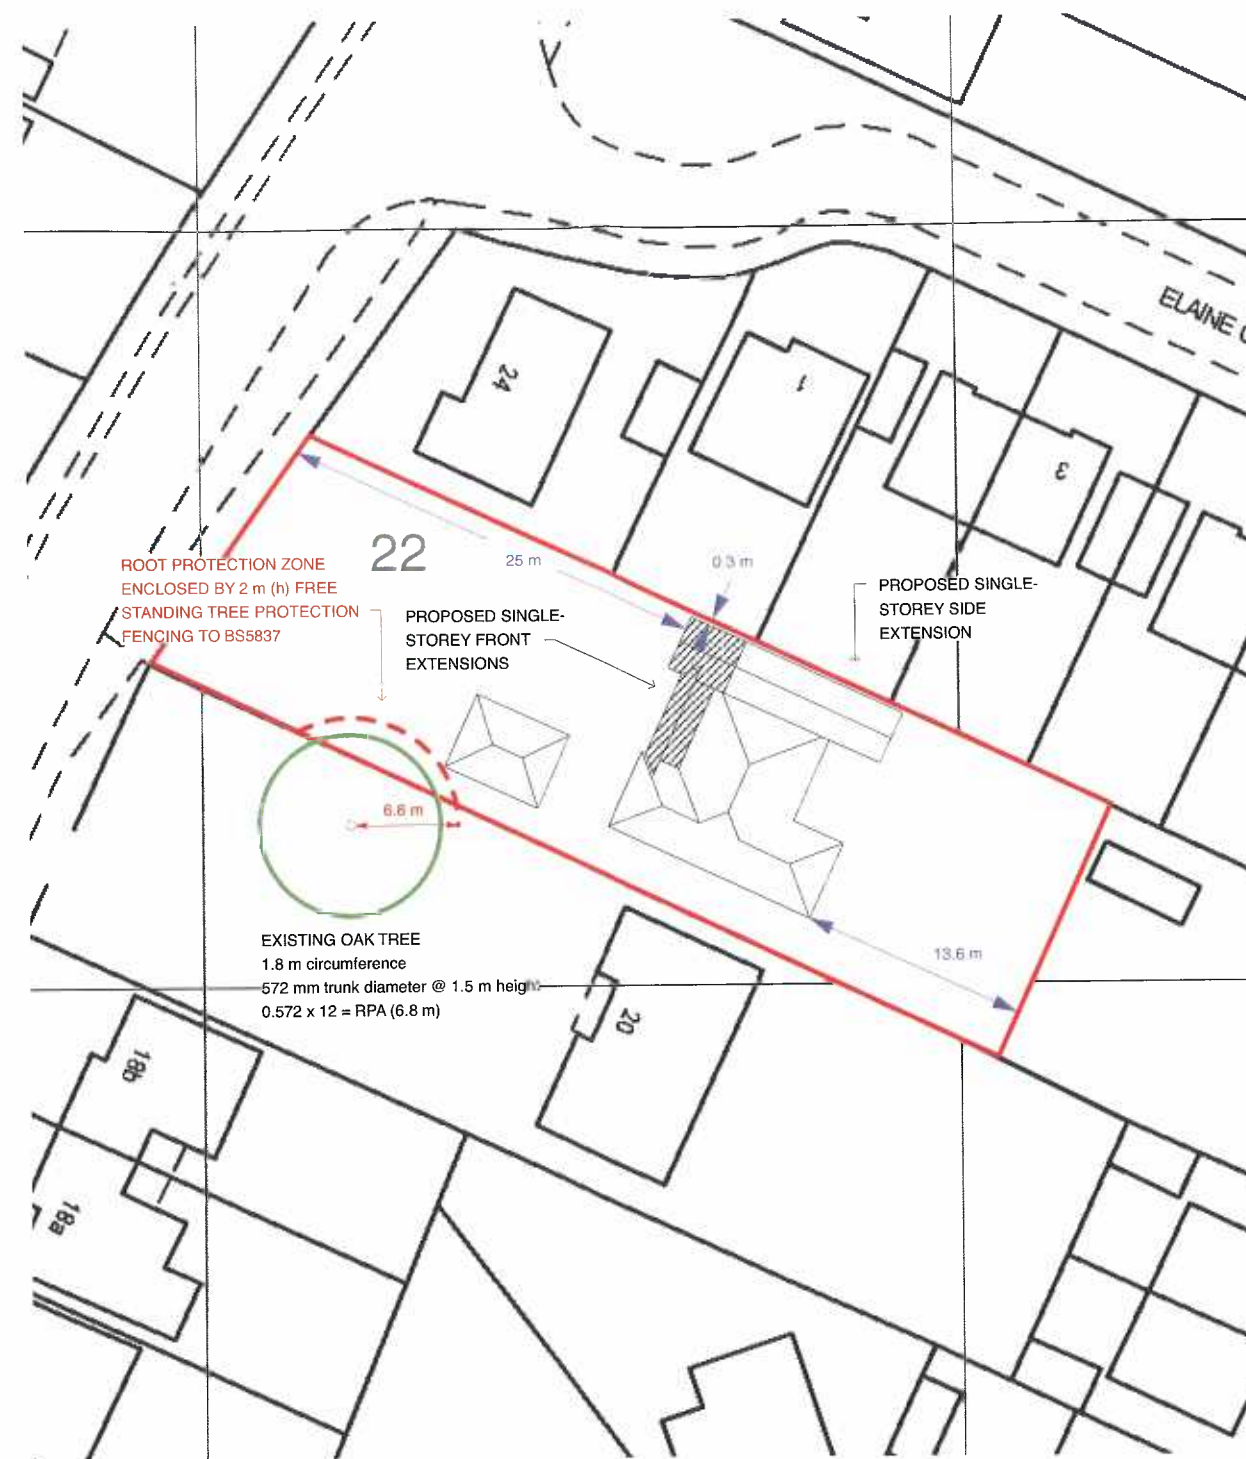

Site Plan at 1:500 scale