


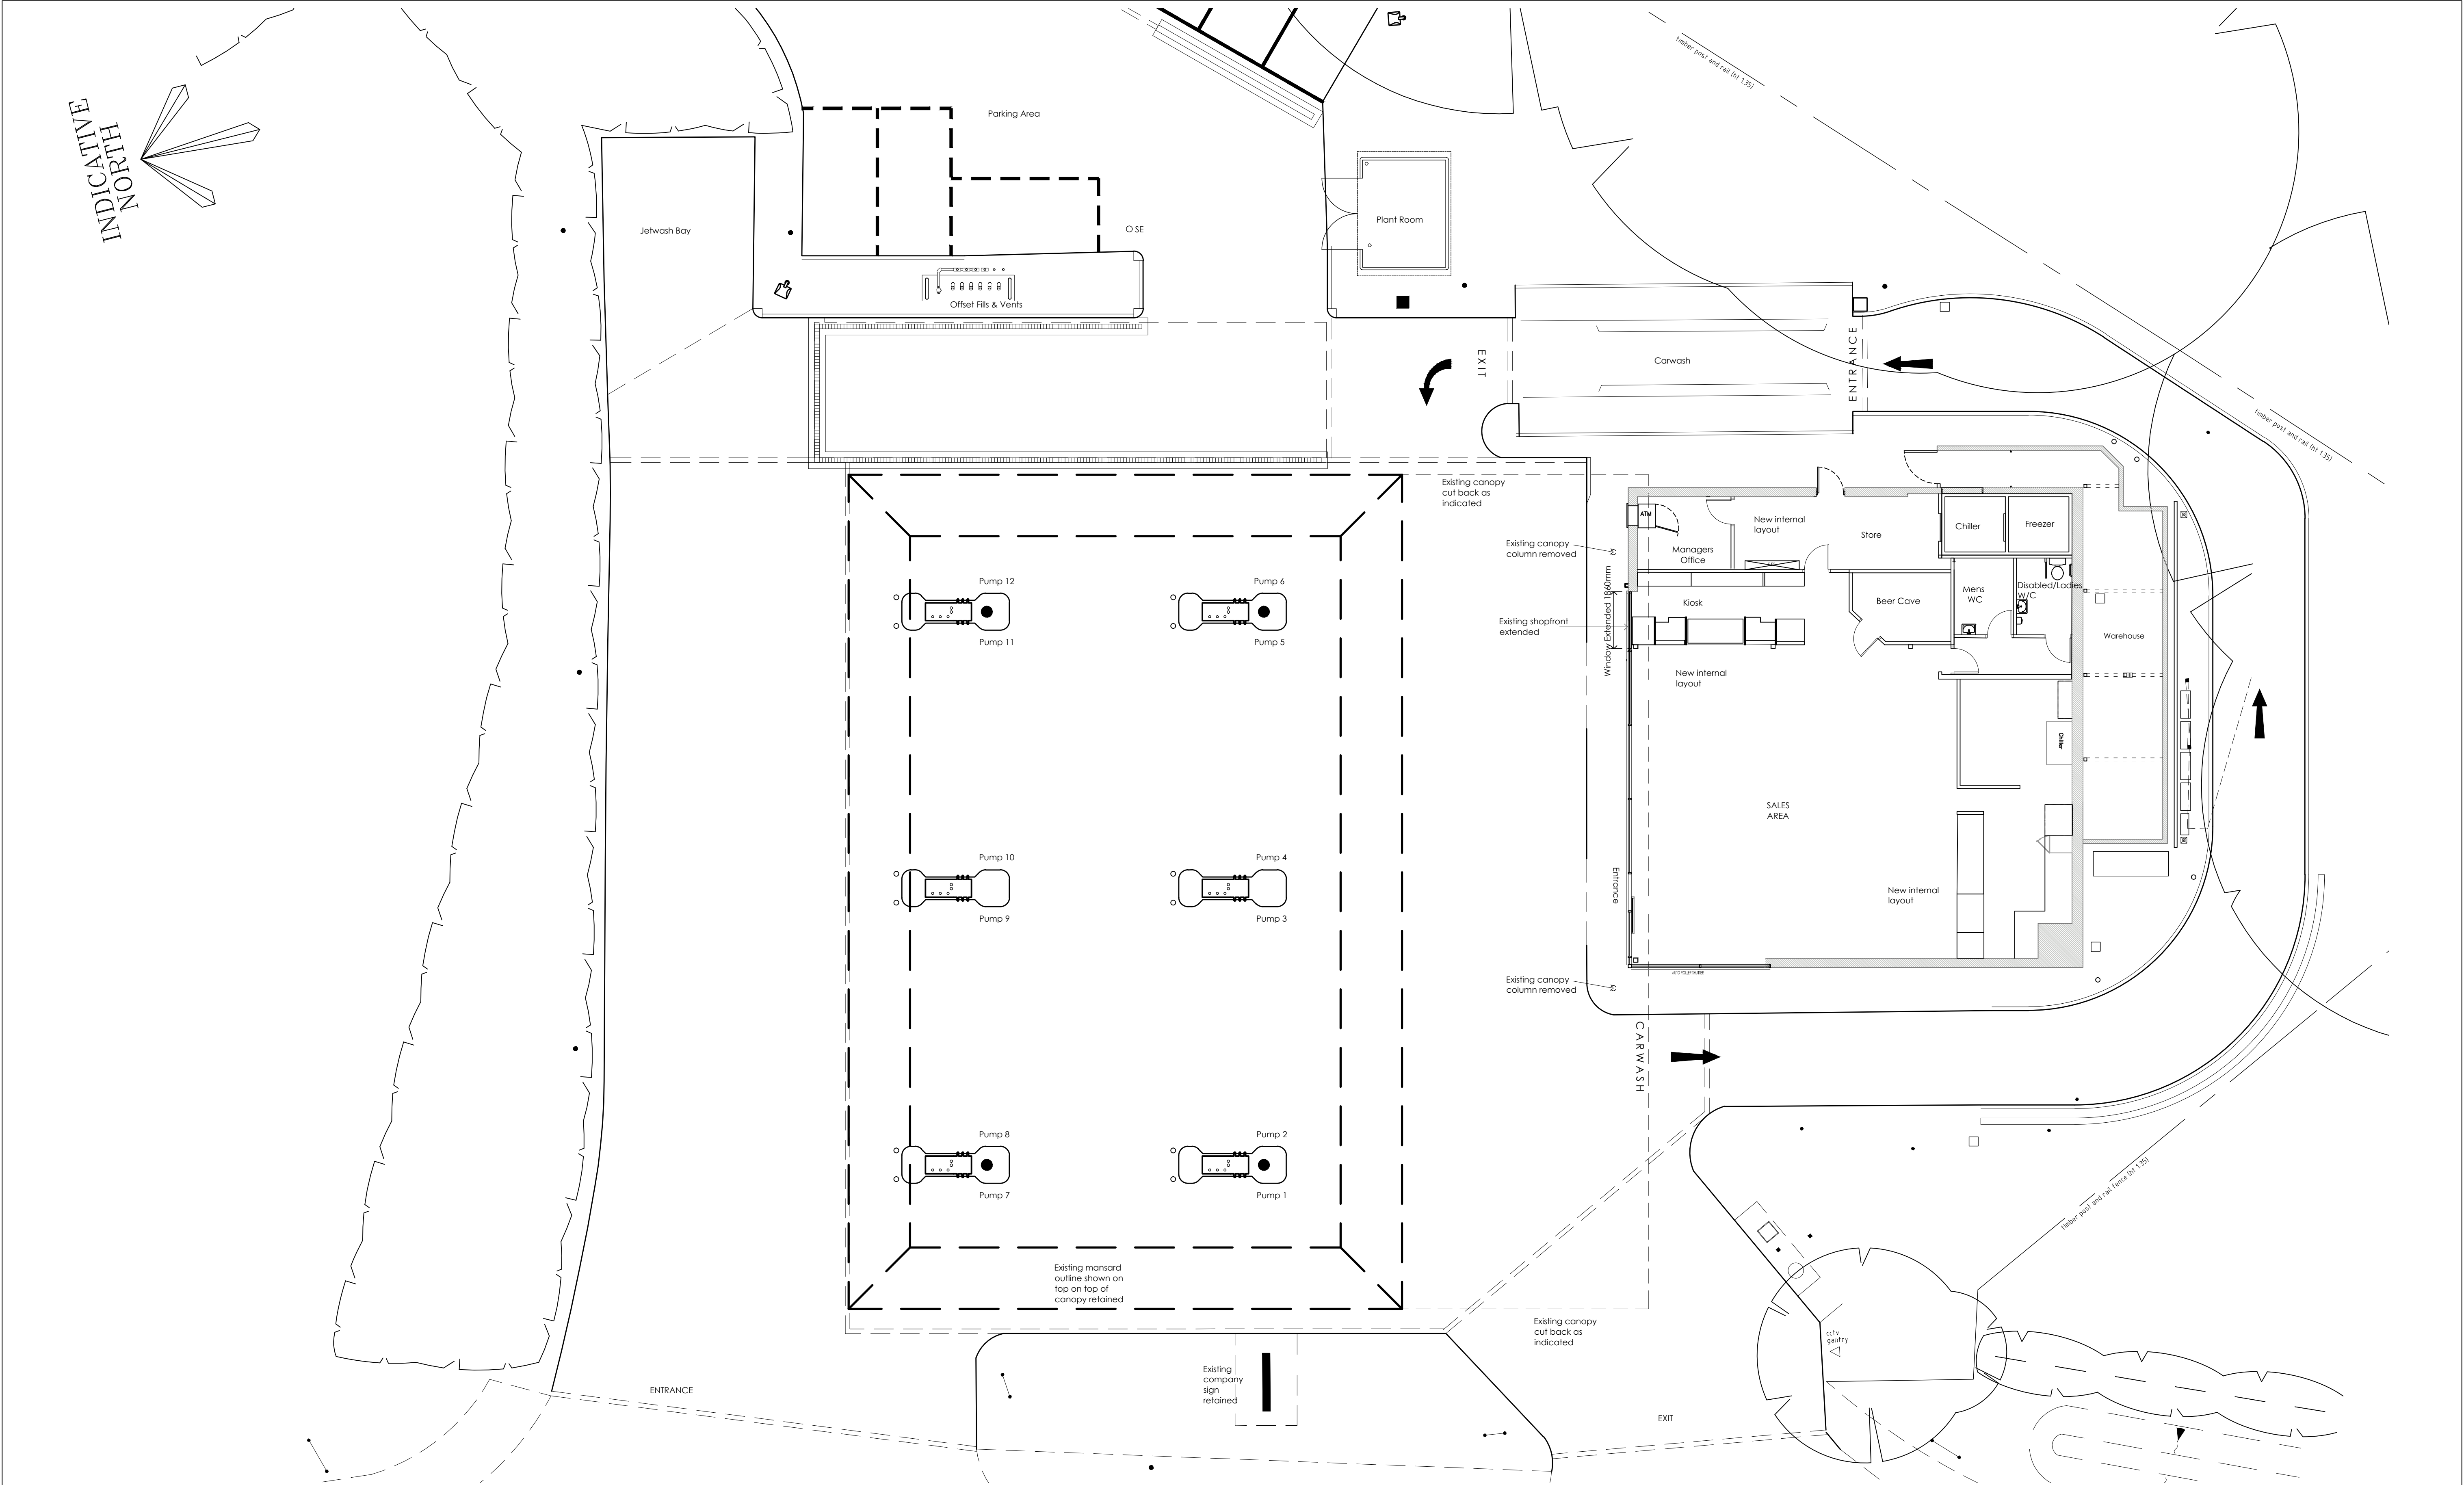

Proposed Site Layout Plan
Scale 1:100

