


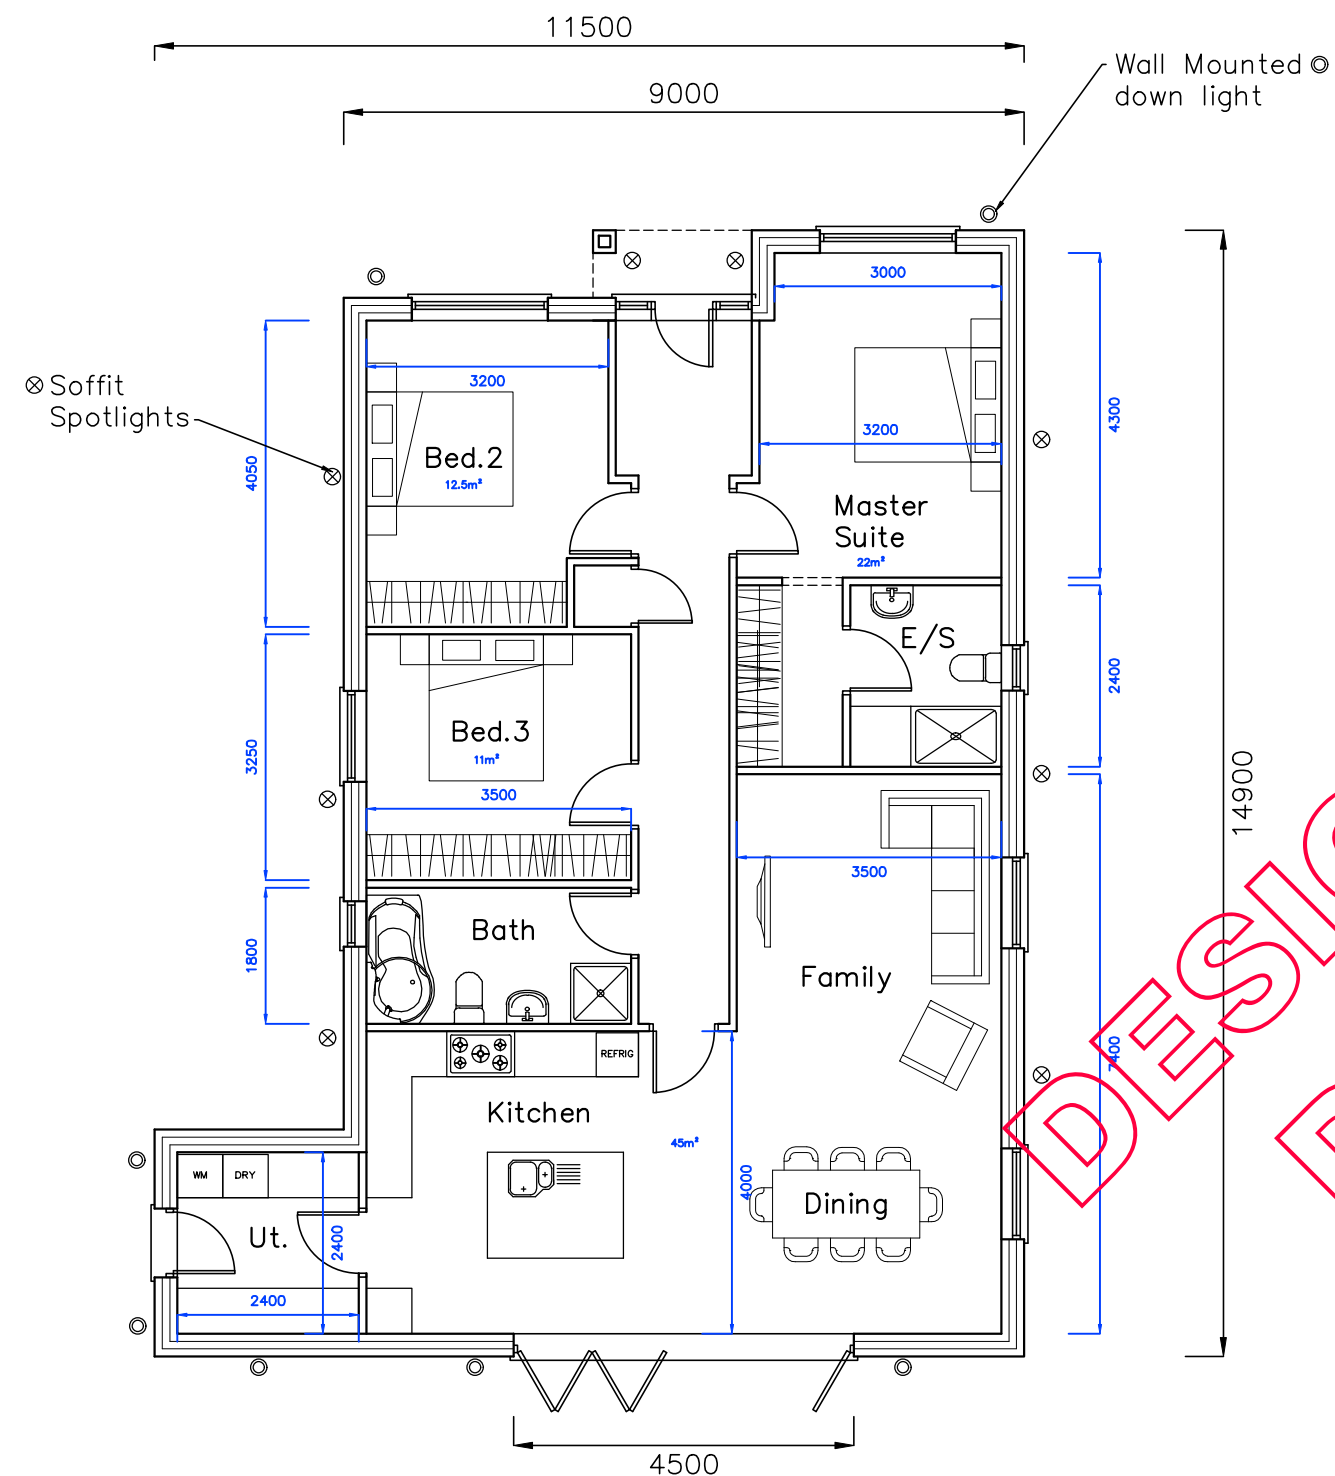

Plot #4: Ground Floor Plan

GIA: 121m² / 1,302ft²

Plot #4: Roof Plan

