


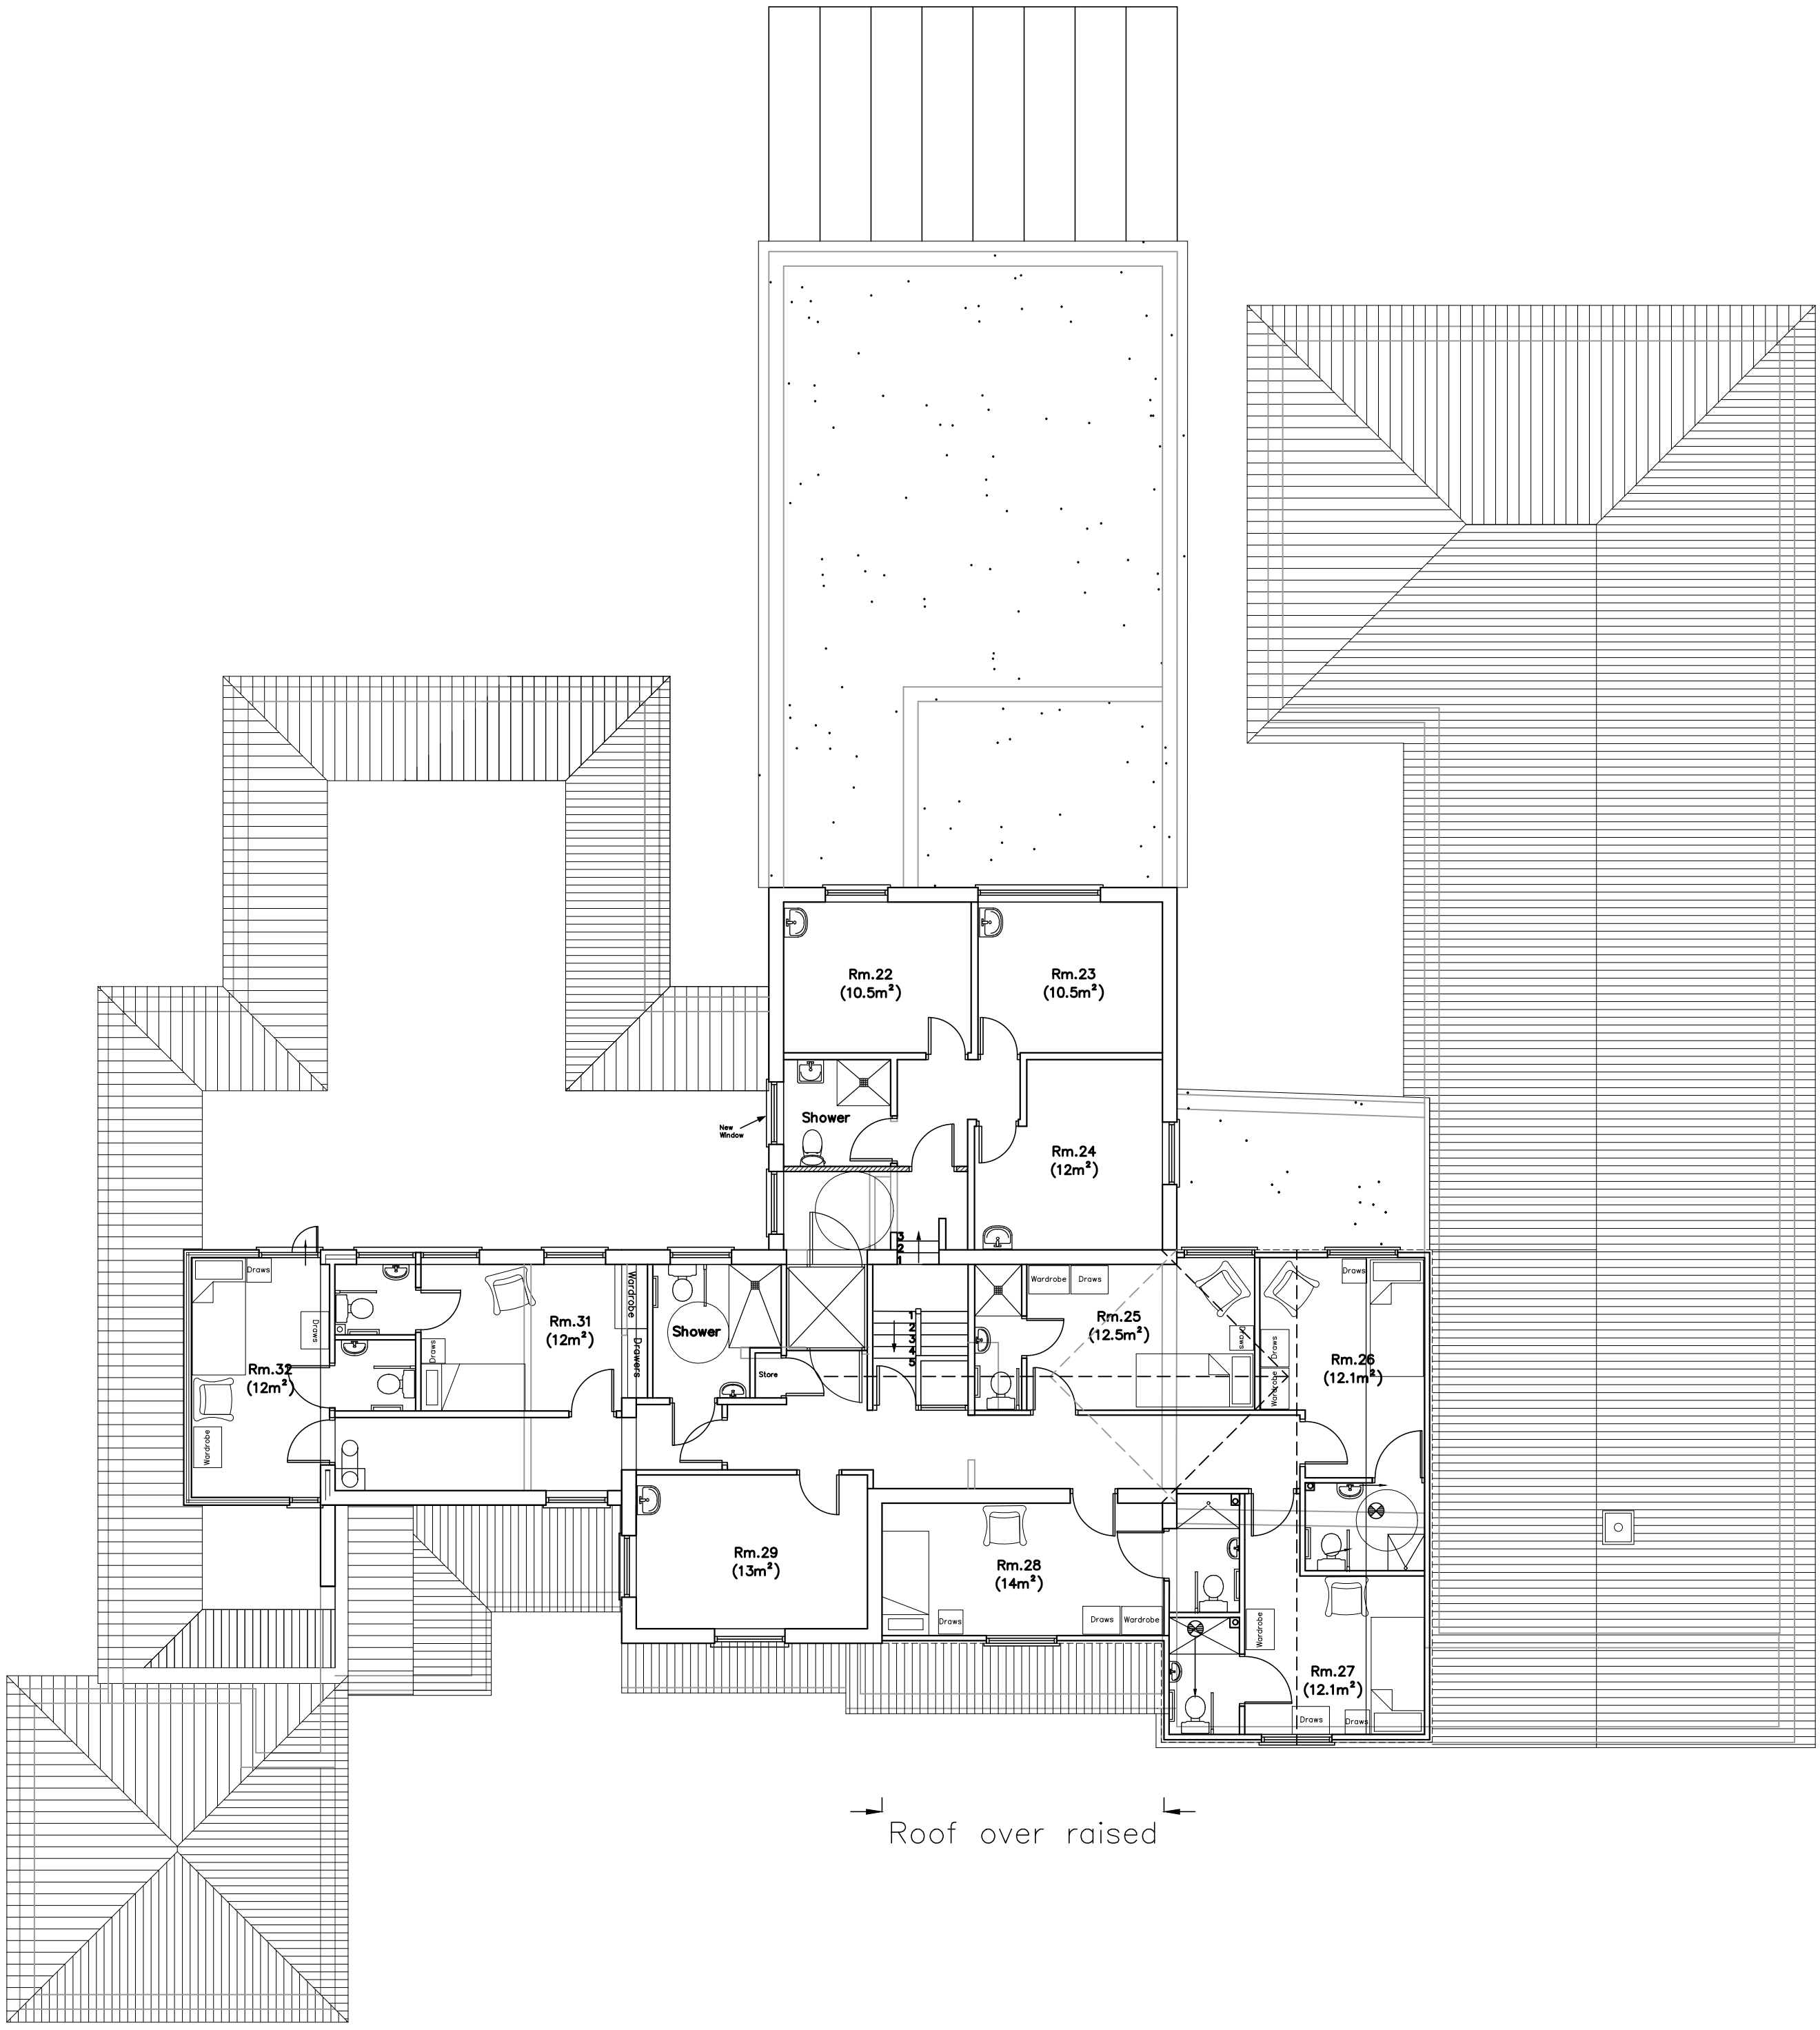

Roof over raised



Critchley Architecture And Design Ltd.
Contact: 02392 474 919 | info@caad.online

The Old Brewery, 15E South Street, Havant, PO9 1BU



Proposed First Floor Plan

Revisions	a) Minor Revisions.	04/08/2021	JGF
	b)		
	c)		
	d)		

Blossom House,
Beech Grove,
Hayling Island,
PO11 9DP

Scale A1=1:100, A3=1:200
Drawn SAR
Date 06/10/2020

1618-451 A

20m

40m

60m

80m