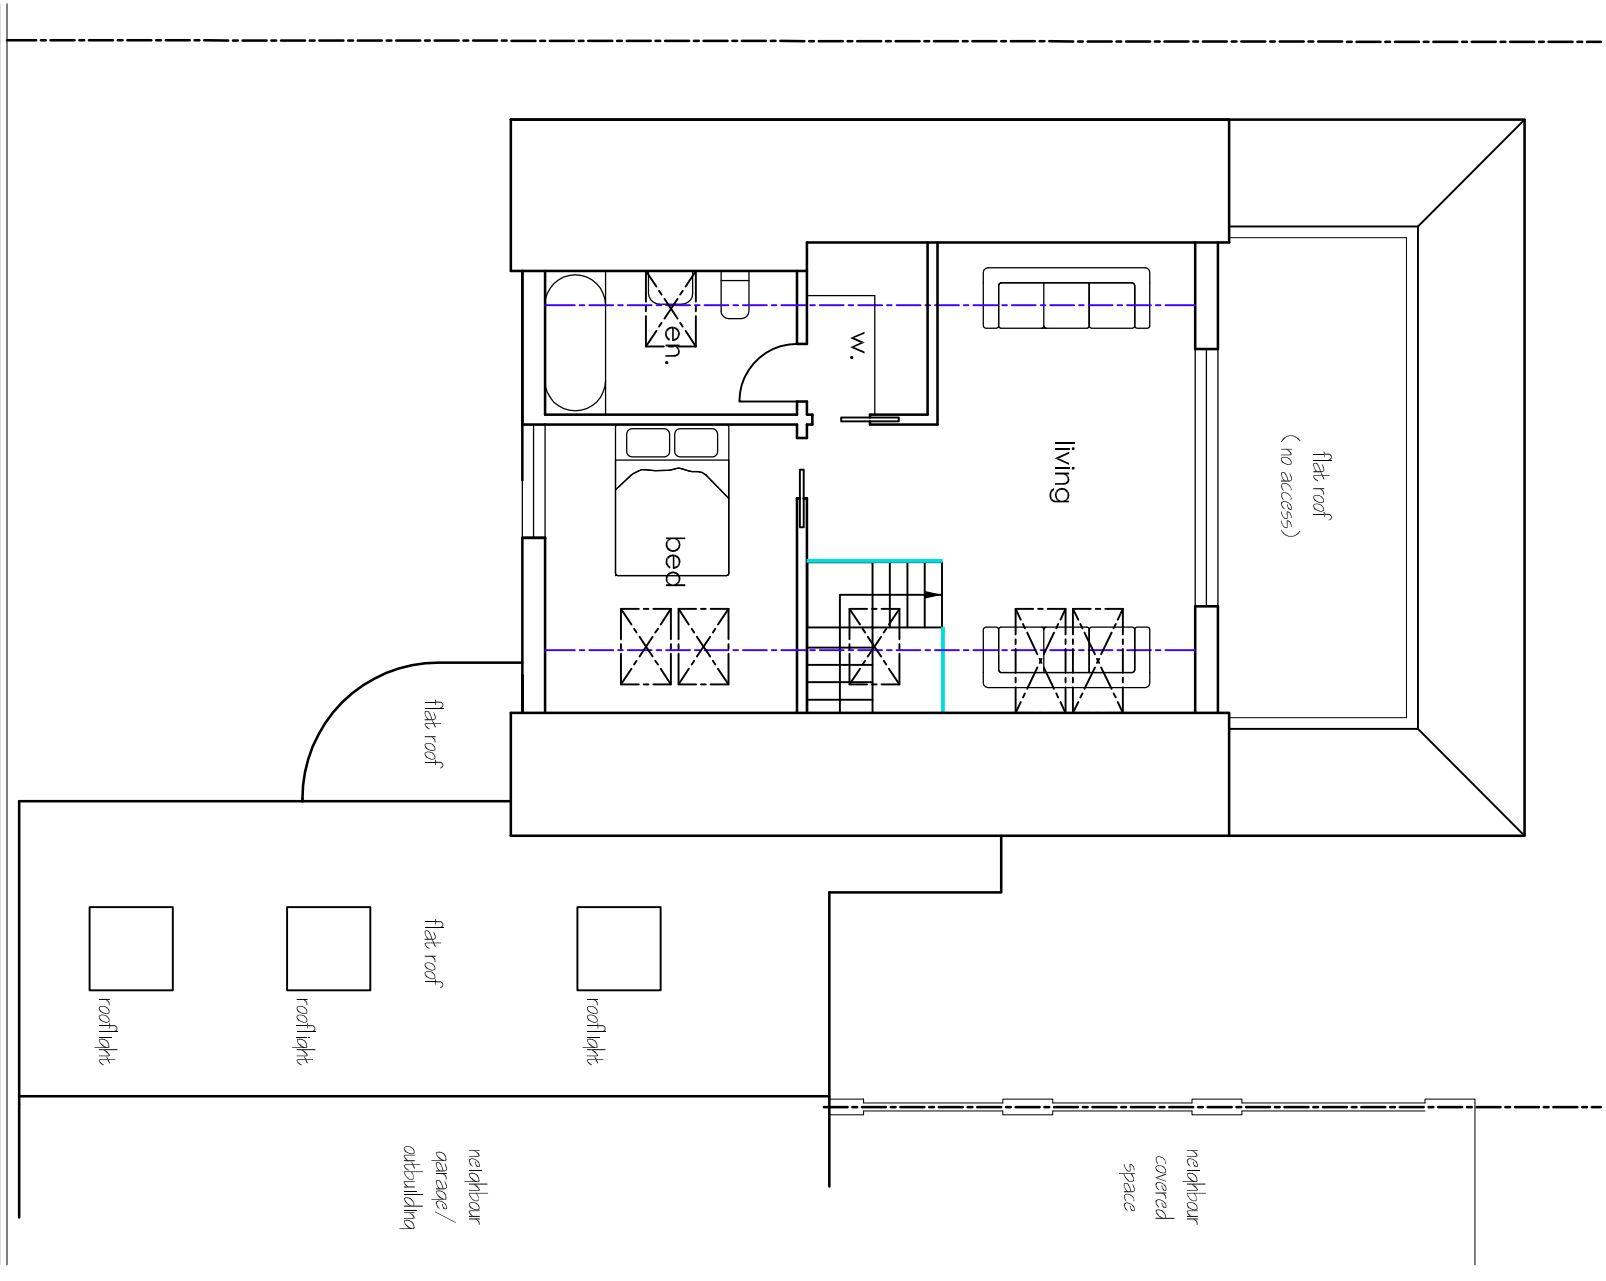
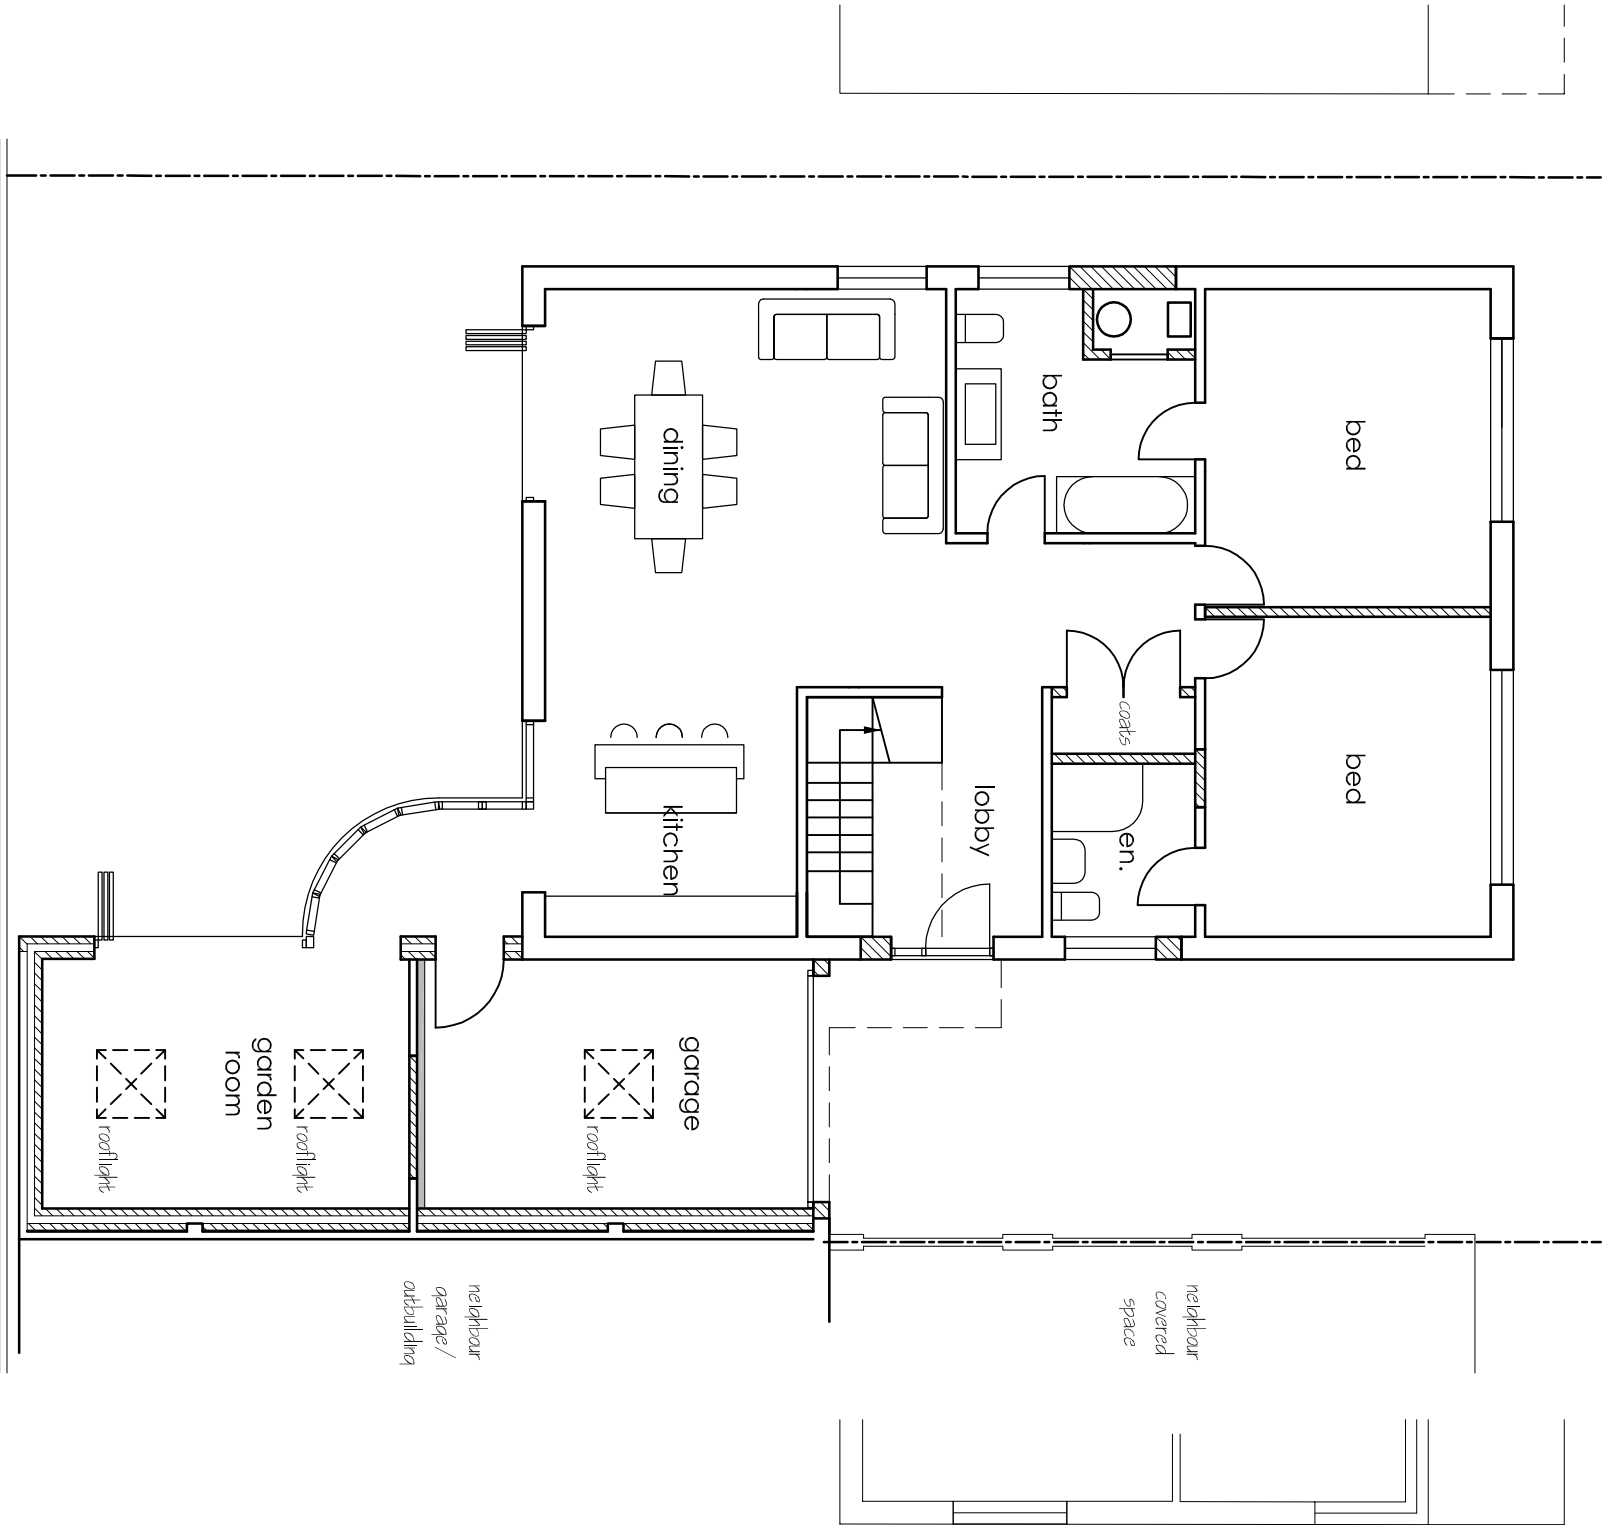


SCALE 1:100