

TENURE: / MIXED TENURE  
LISTED BUILDING: / NO  
ADVERTISEMENT CONSENT: / NO  
PLANNING CONSENT: / NO  
BUILDING CONTROL: / NO

| EXTERNAL         |   |
|------------------|---|
| PROPOSED SCOPE   | Clean shopfront and make good (gutter clearing and graffiti removal etc. as required). Repair as required. Remove window posters. |
| FASCIA PANEL     | NO WORKS   |
| PROJECTING SIGN  | NO WORKS   |
| ATM SURROUND     | NO WORKS   |
| ATM ADVERT PANEL | NO WORKS   |
| ENTRANCE HEADER  | NO WORKS   |
| NAMEPLATE        | NO WORKS   |
| MANIFESTATIONS   | NO WORKS   |
| LETTERBOX        | REMOVE EXISTING SIGN ABOVE LETTERBOX                                                                                              |
| VINYL WEB / TEL  | REMOVE WINDOW VINYL   |


Property Services

This drawing is the copyright and property of NatWest Group plc. It must not be copied or published without written consent.


Do not scale from this drawing.

SPACEINVADER

Address: 2 Commercial Street, Castlefield, Manchester M15 4RQ  
Tel: +44(0)161 819 2504  
Web: www.spaceinvaderdesign.co.uk

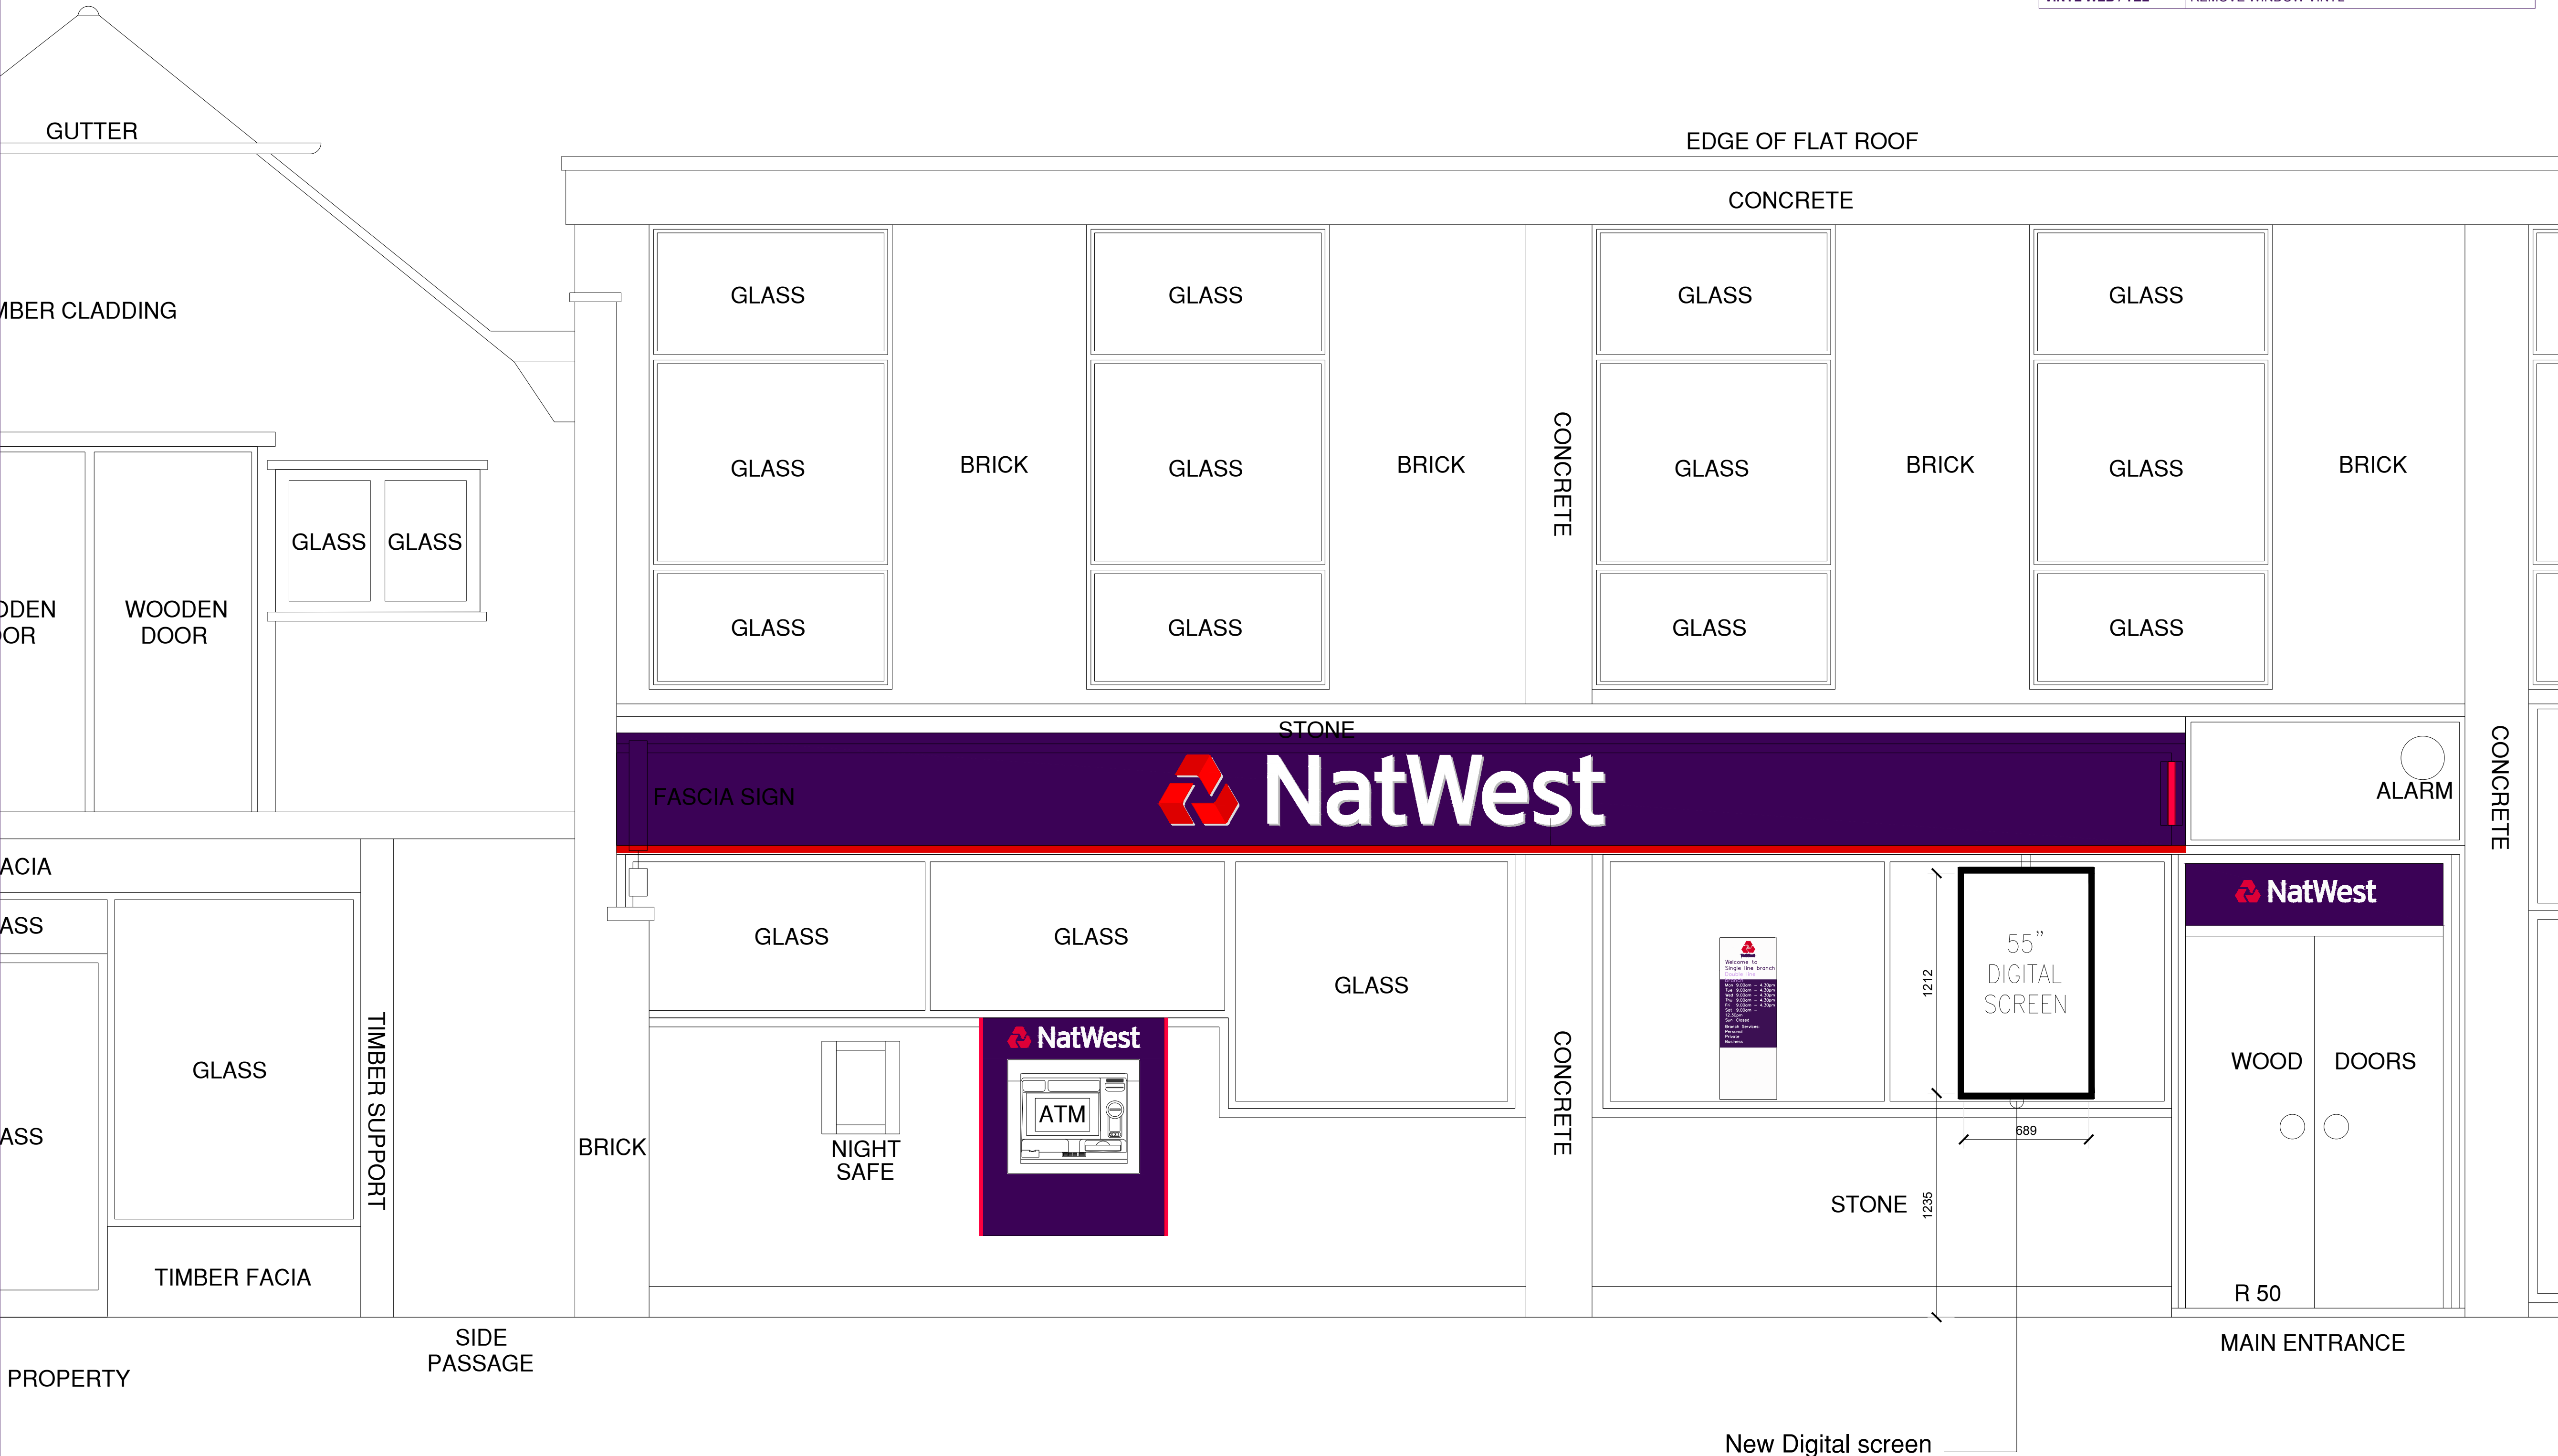

ELEVATION 1

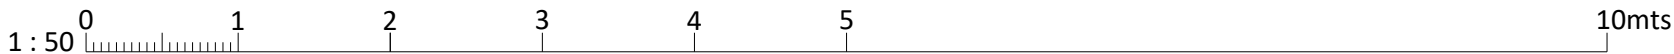

address

NATWEST HAVANT  
23 WEST STREET  
HAVANT P09 IEU

ref no. sortcode

description

PROPOSED EXTERNAL ELEVATIONS

status

FEASIBILITY

IPMS1 sqm

IPMS2 sqm

IPMS3 sqm

scale 1:20@A1 brand

dm NJL date 01.07.21

rbe drawing number

SID21021-010-111

rev.

/