


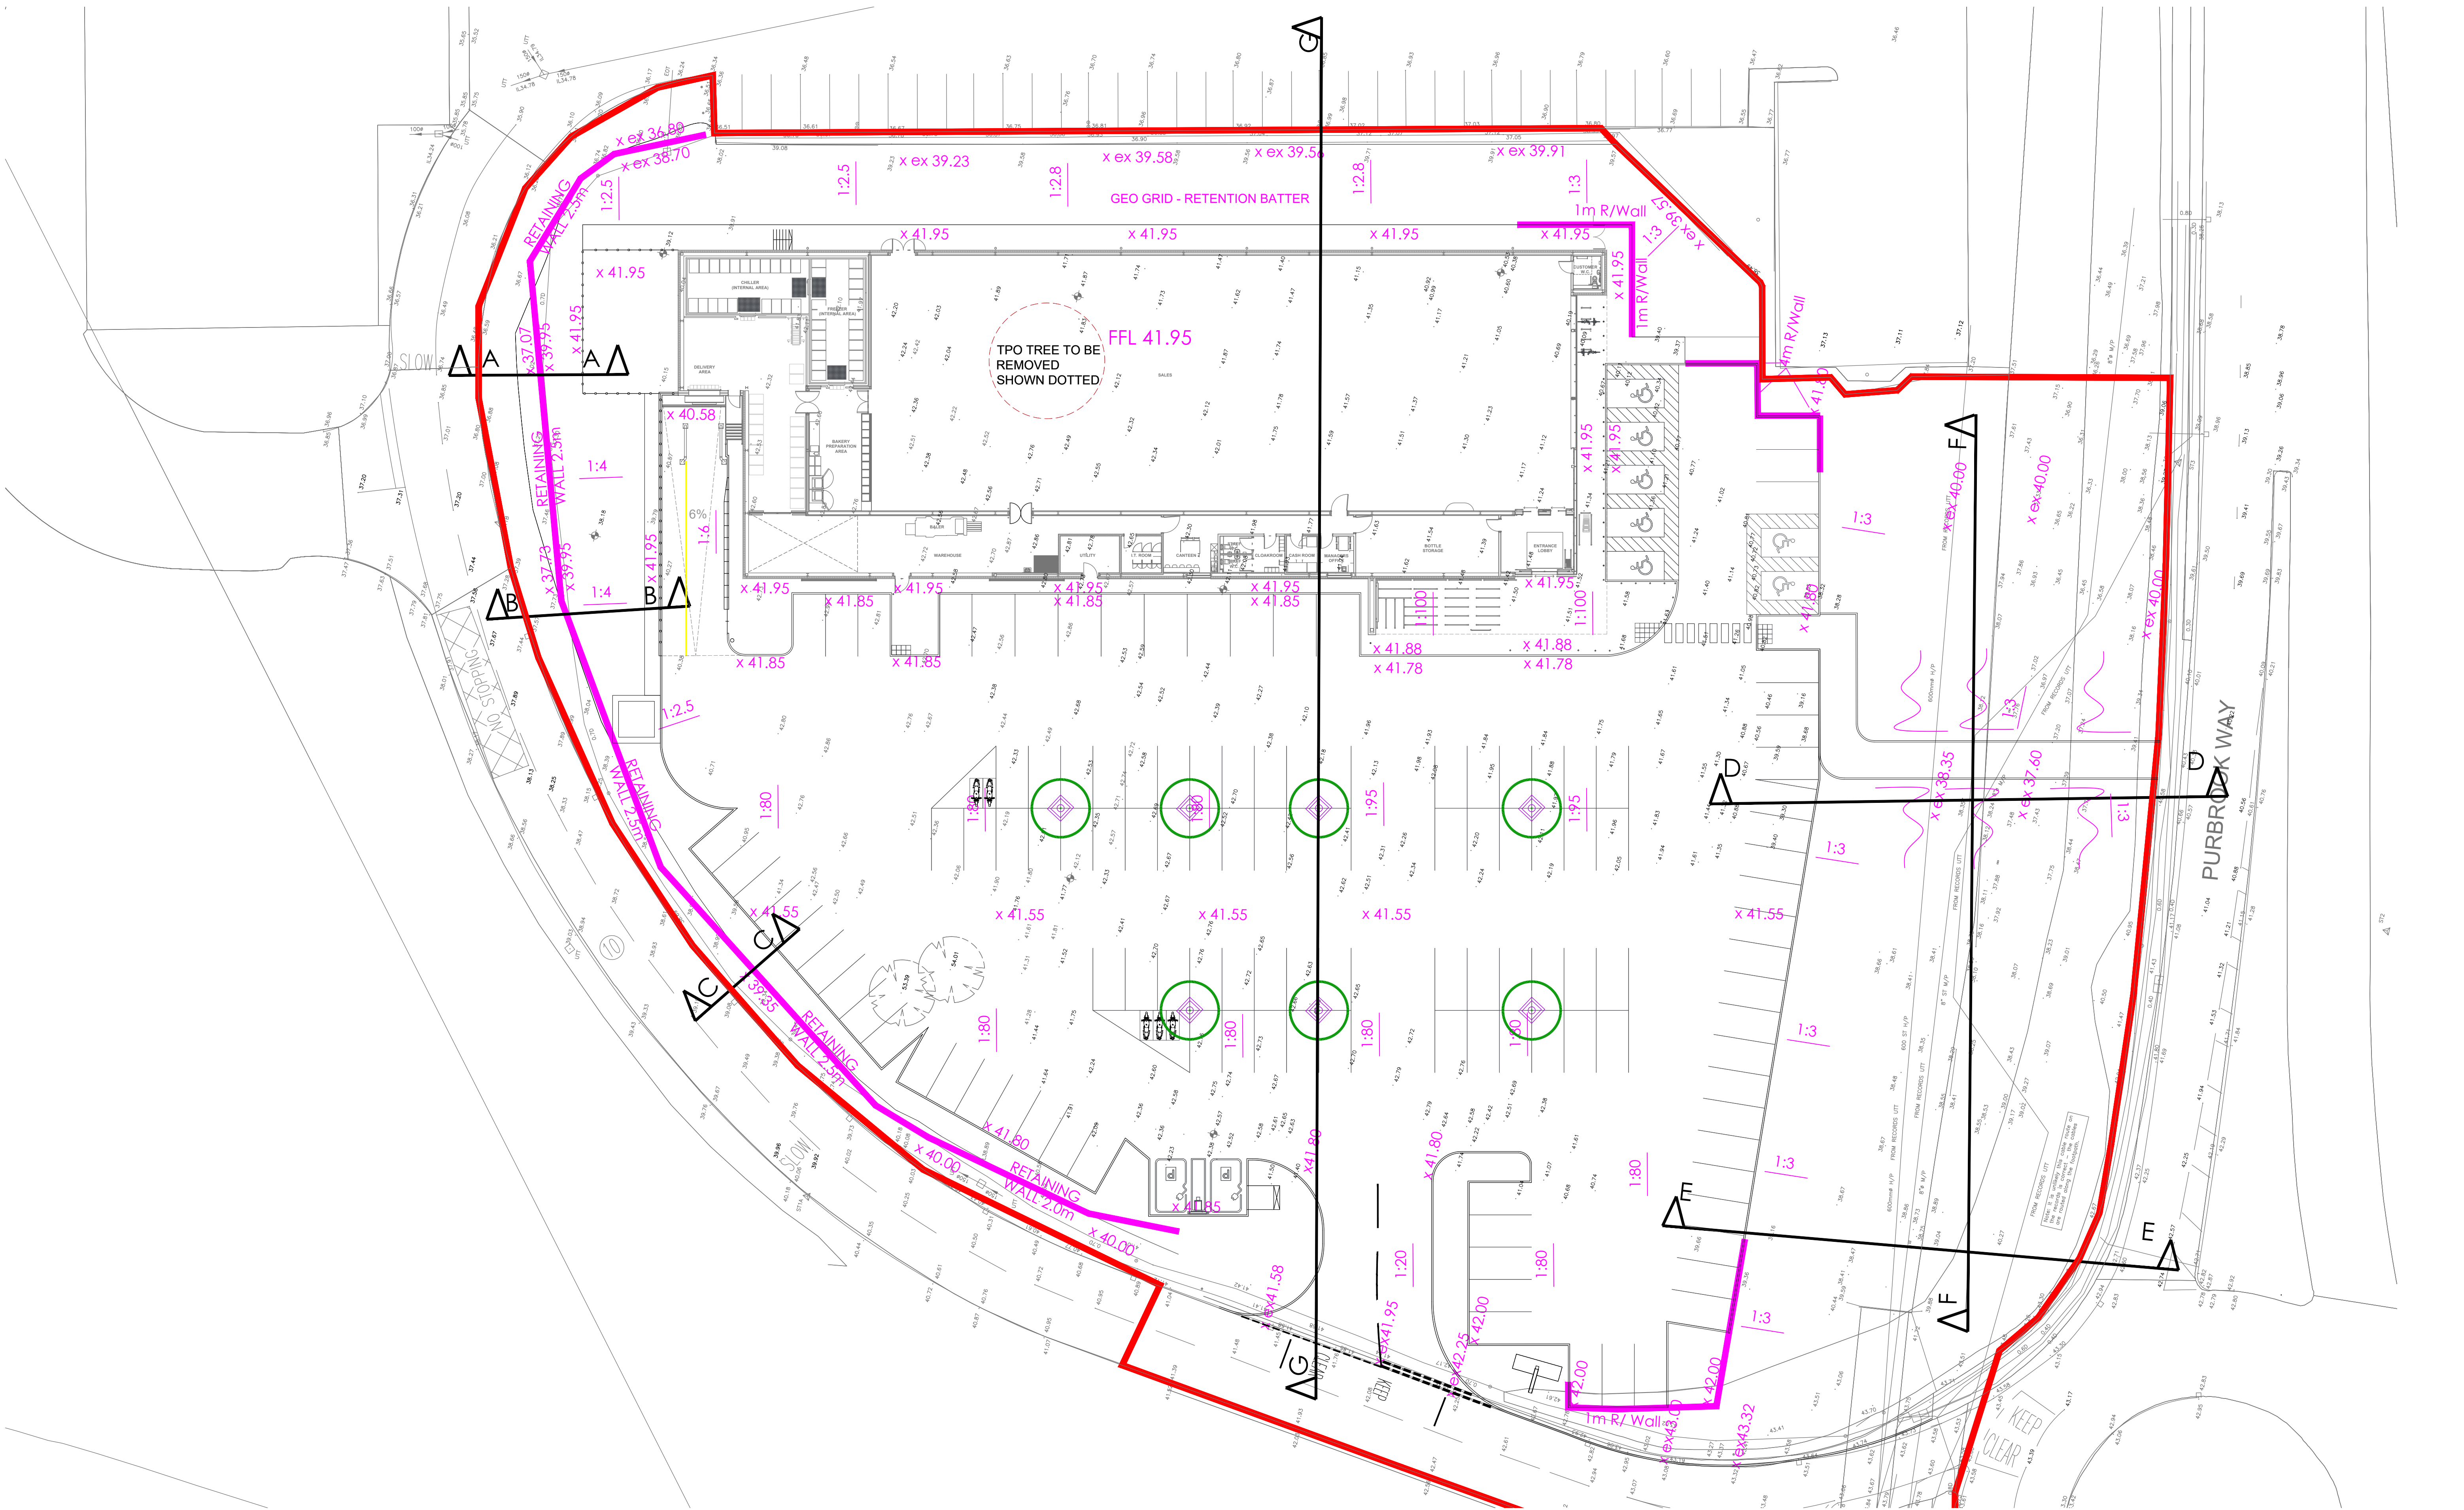

FOR INFORMATION ONLY

SEE DRAWING 19139_AD_118 FOR SITE SECTIONS

Notes

D	14/05/21	RAMP PATH ADJUSTED TO SUIT HIGHWAYS	KW	LMC
C	18/05/21	SECTION GG ADDED		LMC
B	26/03/21	RAMP PATH ADJUSTED AND FLAG POLE REMOVED TO REAR OF SITE TO CLIENT COMMENTS	KW	
A	12/11/20	NEW SECTIONS ADDED.	YAM	
Rev	Description	Date	Rev by	Chk by

Revisions

Client
LIDL GREAT BRITAIN LTD.
FOXES PARK, BROWN HILL WAY,
SOUTHAMPTON, SO16 0AW

Project
HAVANT

Drawing
PROPOSED LEVELS

Project No:
19139

Drawing No:
AD_117

Purpose of Issue
PLANNING

Scale @ A1
1:250

Drawn
FT

Checked
RL

Revision
D

Date
OCT 2020

NOT FOR CONSTRUCTION

One Design Architects Ltd, Unit 1 Merchants Quay, Phase II, Ashley Lane, Shipley, West Yorkshire, BD17 7DB
Tel: 01274 591188
www.onedesignarchitects.com mail@onedesignarchitects.com
Registered in England & Wales No: 08355643

Structural and Civil Engineering

DIMENSIONS TO BE CONFIRMED ON SITE PRIOR TO START OF WORKS AND ODA TO BE INFORMED OF DISCREPANCIES IMMEDIATELY. NO DIMENSIONS TO BE SCALED FROM THIS DRAWING.
ALL MATERIALS AND WORKS ARE TO BE CARRIED OUT IN ACCORDANCE WITH THE LATEST REVISION OF THE APPROPRIATE BRITISH STANDARDS OR EURO CODE. PLANNING APPROVAL, CURRENT BUILDING REGULATIONS AND CODES OF PRACTICE.
PARTY WALL ACT - NOTICES UNDER THE PARTY WALL ACT ARE TO BE SERVED BY THE PROPERTY OWNER OR APPOINTED THIRD PARTY BY PROPERTY OWNER, HEALTH AND SAFETY - CDM 2015 REGULATIONS APPLY TO ALL CONSTRUCTION WORKS TO BE CARRIED OUT AND APPLY TO DESIGNERS, CONTRACTORS AND THE CLIENT, AS SUCH ALL PARTIES HAVE DUTIES UNDER THESE REGULATIONS.