


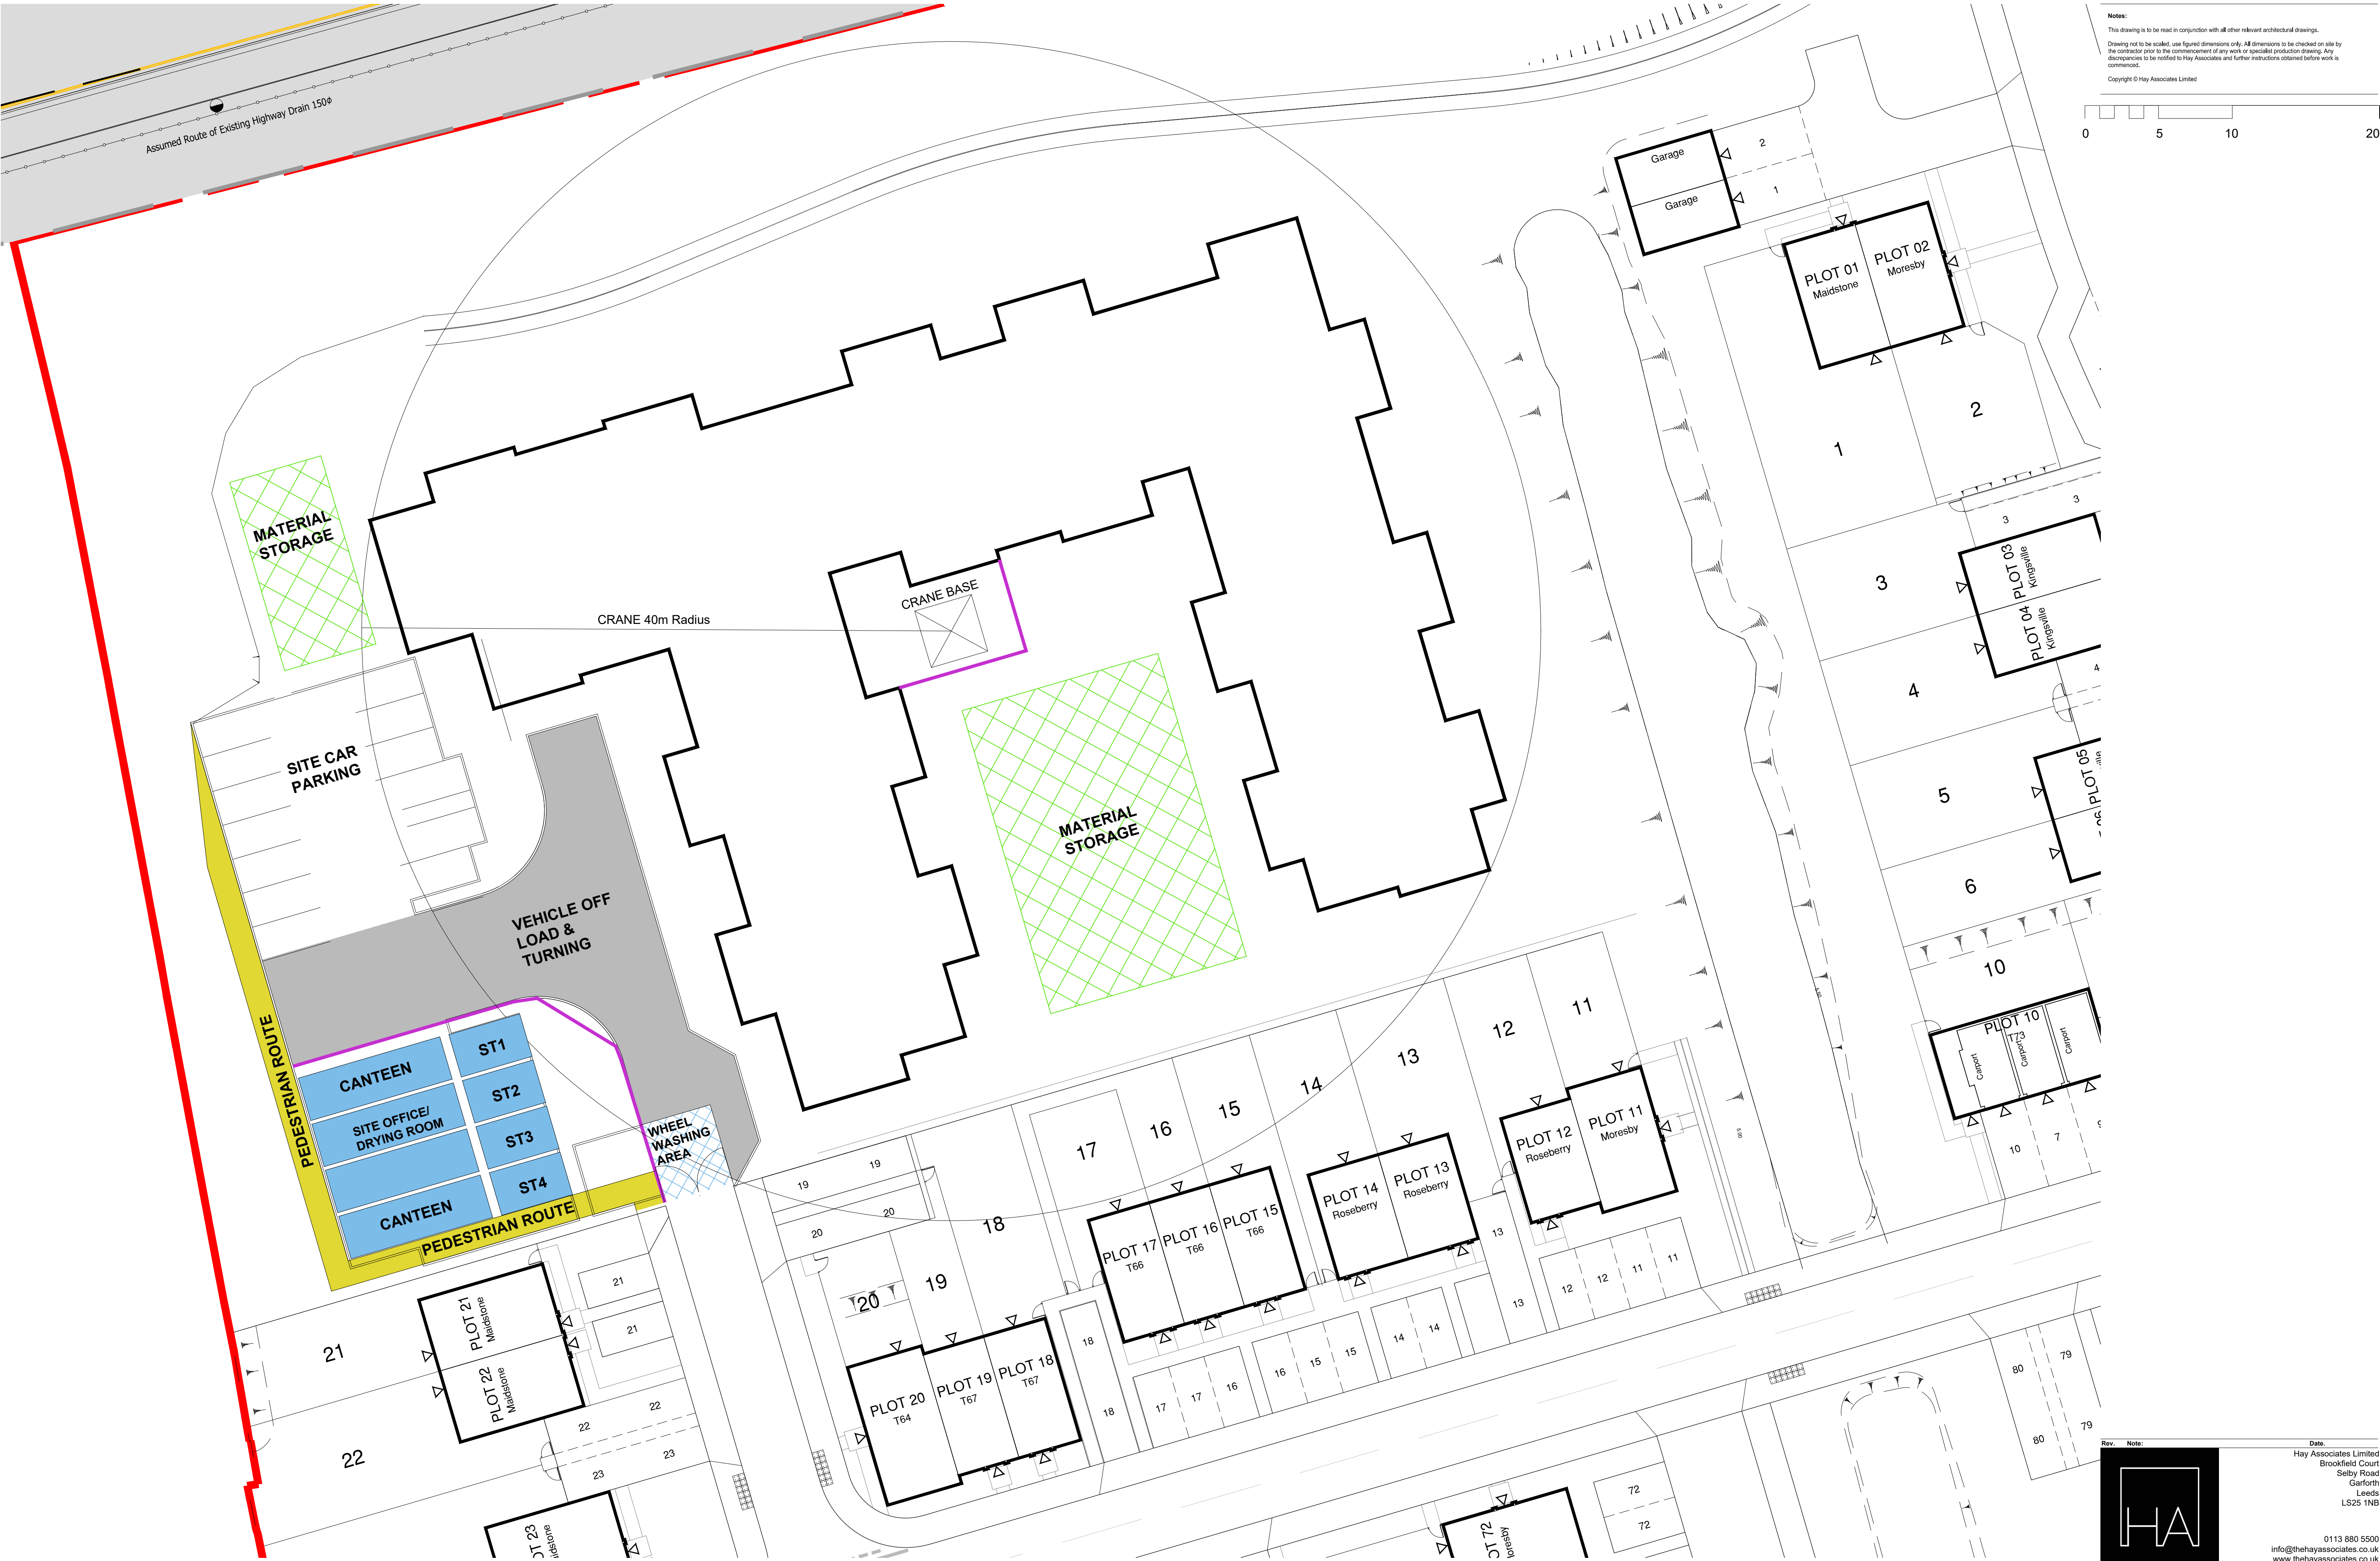

Notes:
This drawing is to be read in conjunction with all other relevant architectural drawings.
Drawing not to be scaled, use figured dimensions only. All dimensions to be checked on site by the contractor prior to the commencement of any work or specialist production drawing. Any discrepancies to be notified to Hay Associates and further instructions obtained before work is commenced.
Copyright © Hay Associates Limited

0 5 10 20

Rev.

Note:

HA

Client

Halebourne Group

Project

Land at Bedhampton

Title

SITE SETUP PLAN

Scale

1:200 @ A1

Date

May 2021

Drawn by

mh

Checked by

mh

Project No.

H213

Drawing No.

SS01

Revision

-

Status

-

Rev.

Note:

Date:

Hay Associates Limited
Brookfield Court
Selby Road
Garforth
Leeds
LS25 1NB

0113 880 5500
info@thehayassociates.co.uk
www.thehayassociates.co.uk