



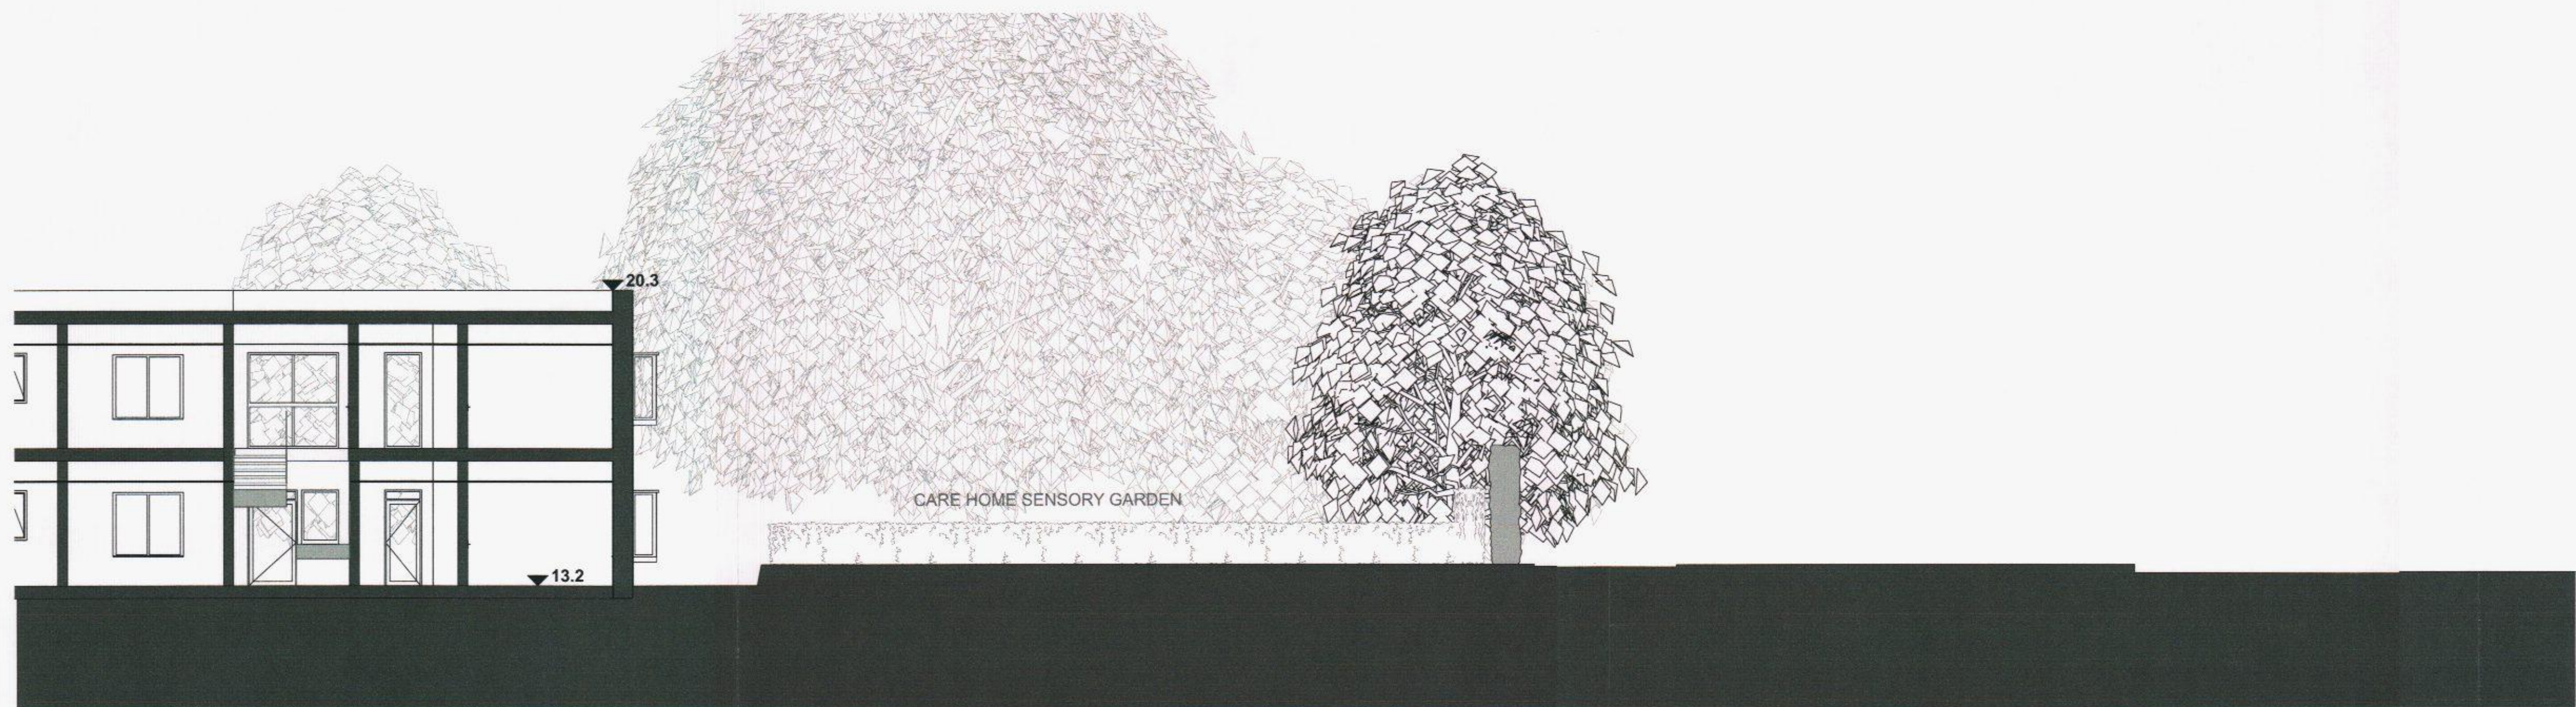

CARE HOME

Care Home and Sensory Garden Section

1:100

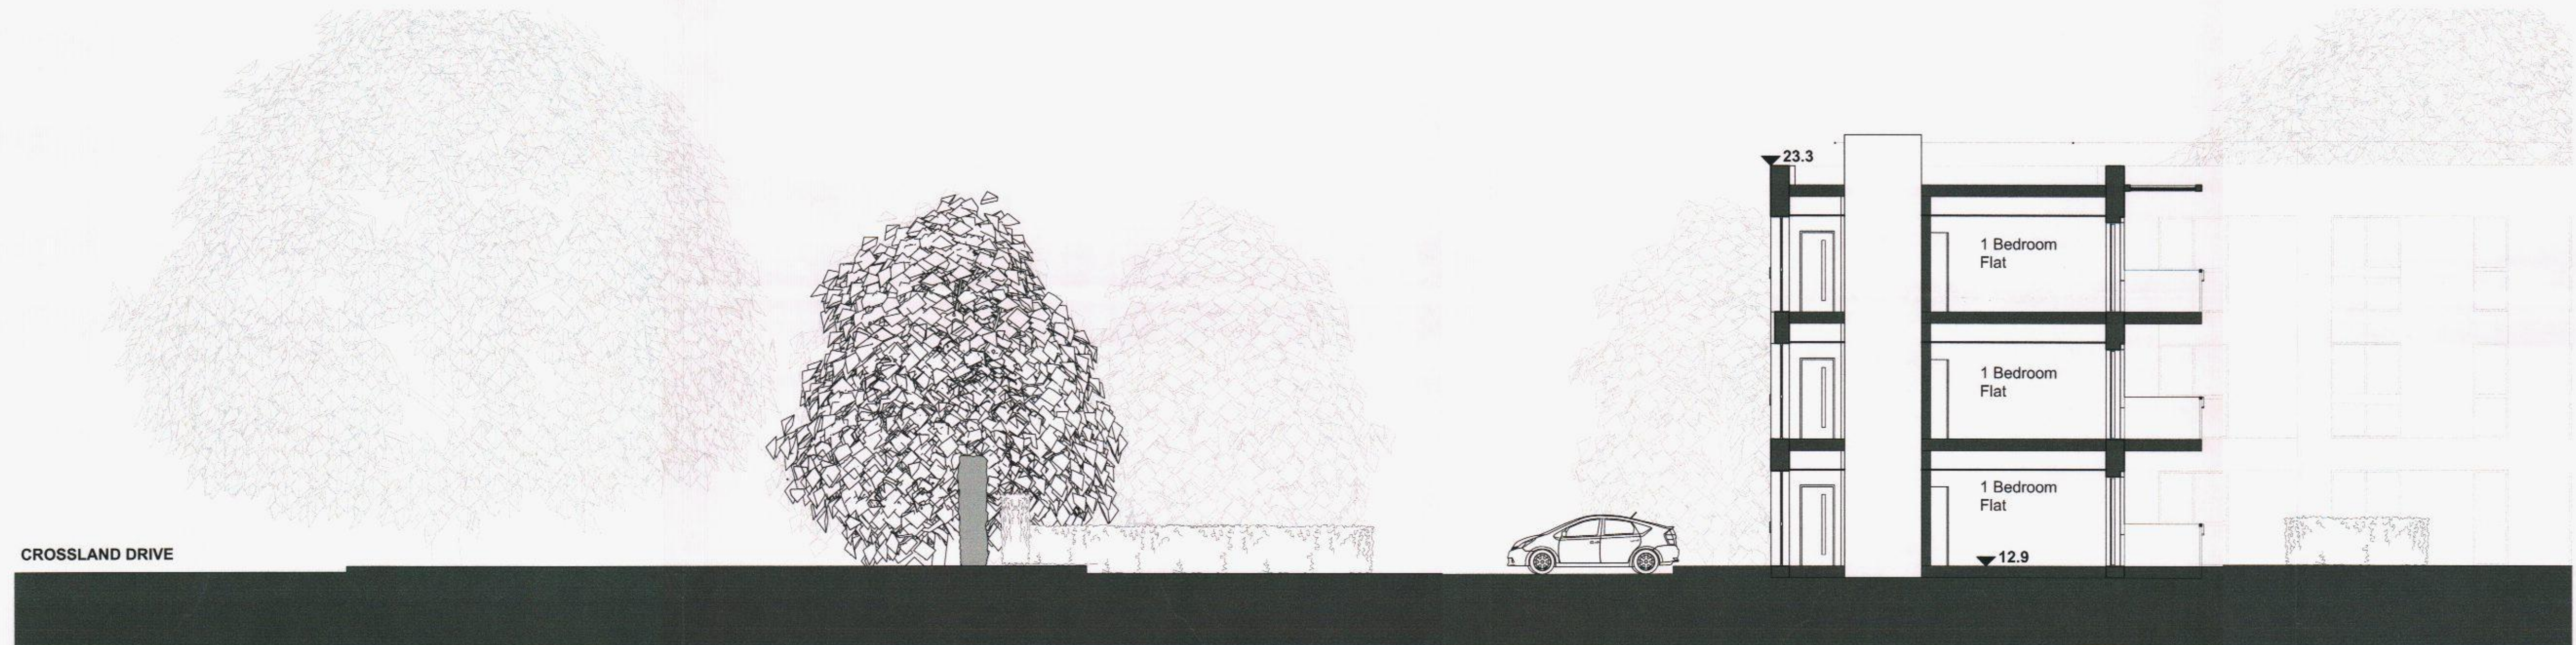

402

Supported Living Cross Section + Site Edge

SUPPORTED
LIVING


1:100



409

Care Home & Service Path Section

1:100

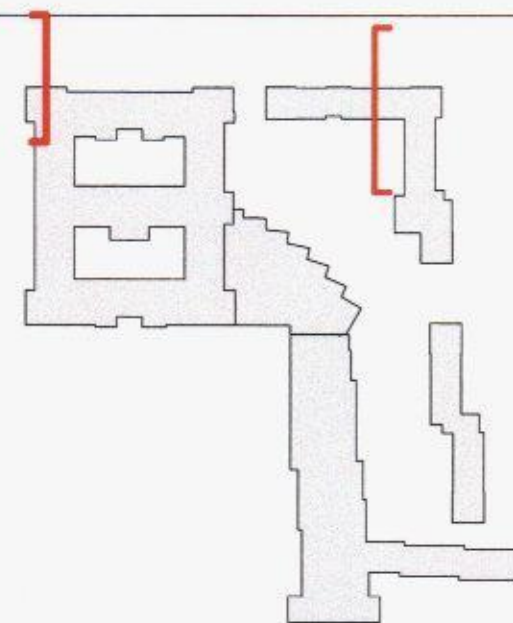

© Penoyre & Prasad LLP
Do not scale from this drawing.
Dimensions are to be verified on site prior to construction
Ordnance Survey Data reproduced by permission of Ordnance Survey® on
behalf of Her Majesty's Stationery Office. © Crown Copyright. All rights reserved.

Rev	Date	Prep/Check	Description
C	28/04/15	VW/RS	Planning
B	11/03/15	VW/RS	Planning
A	05/03/15	VW/RS	Information

**Penoyre
& Prasad**



28-42 Banner Street
London EC1Y 8QE
020 7250 3477
penoyrepsad.com

Client
Hampshire LivingSpace

Project
Oak Park Health & Wellbeing Campus

Drawing Title
Supported Living Cross Section + Site Edge (1)

Drawing Status
Planning

Date
05.03.2015

Scale
1:100 @ A1 / 1:200 @ A3

Drawing Number

Revision

598-PL-402

C