



SUPERSEDED

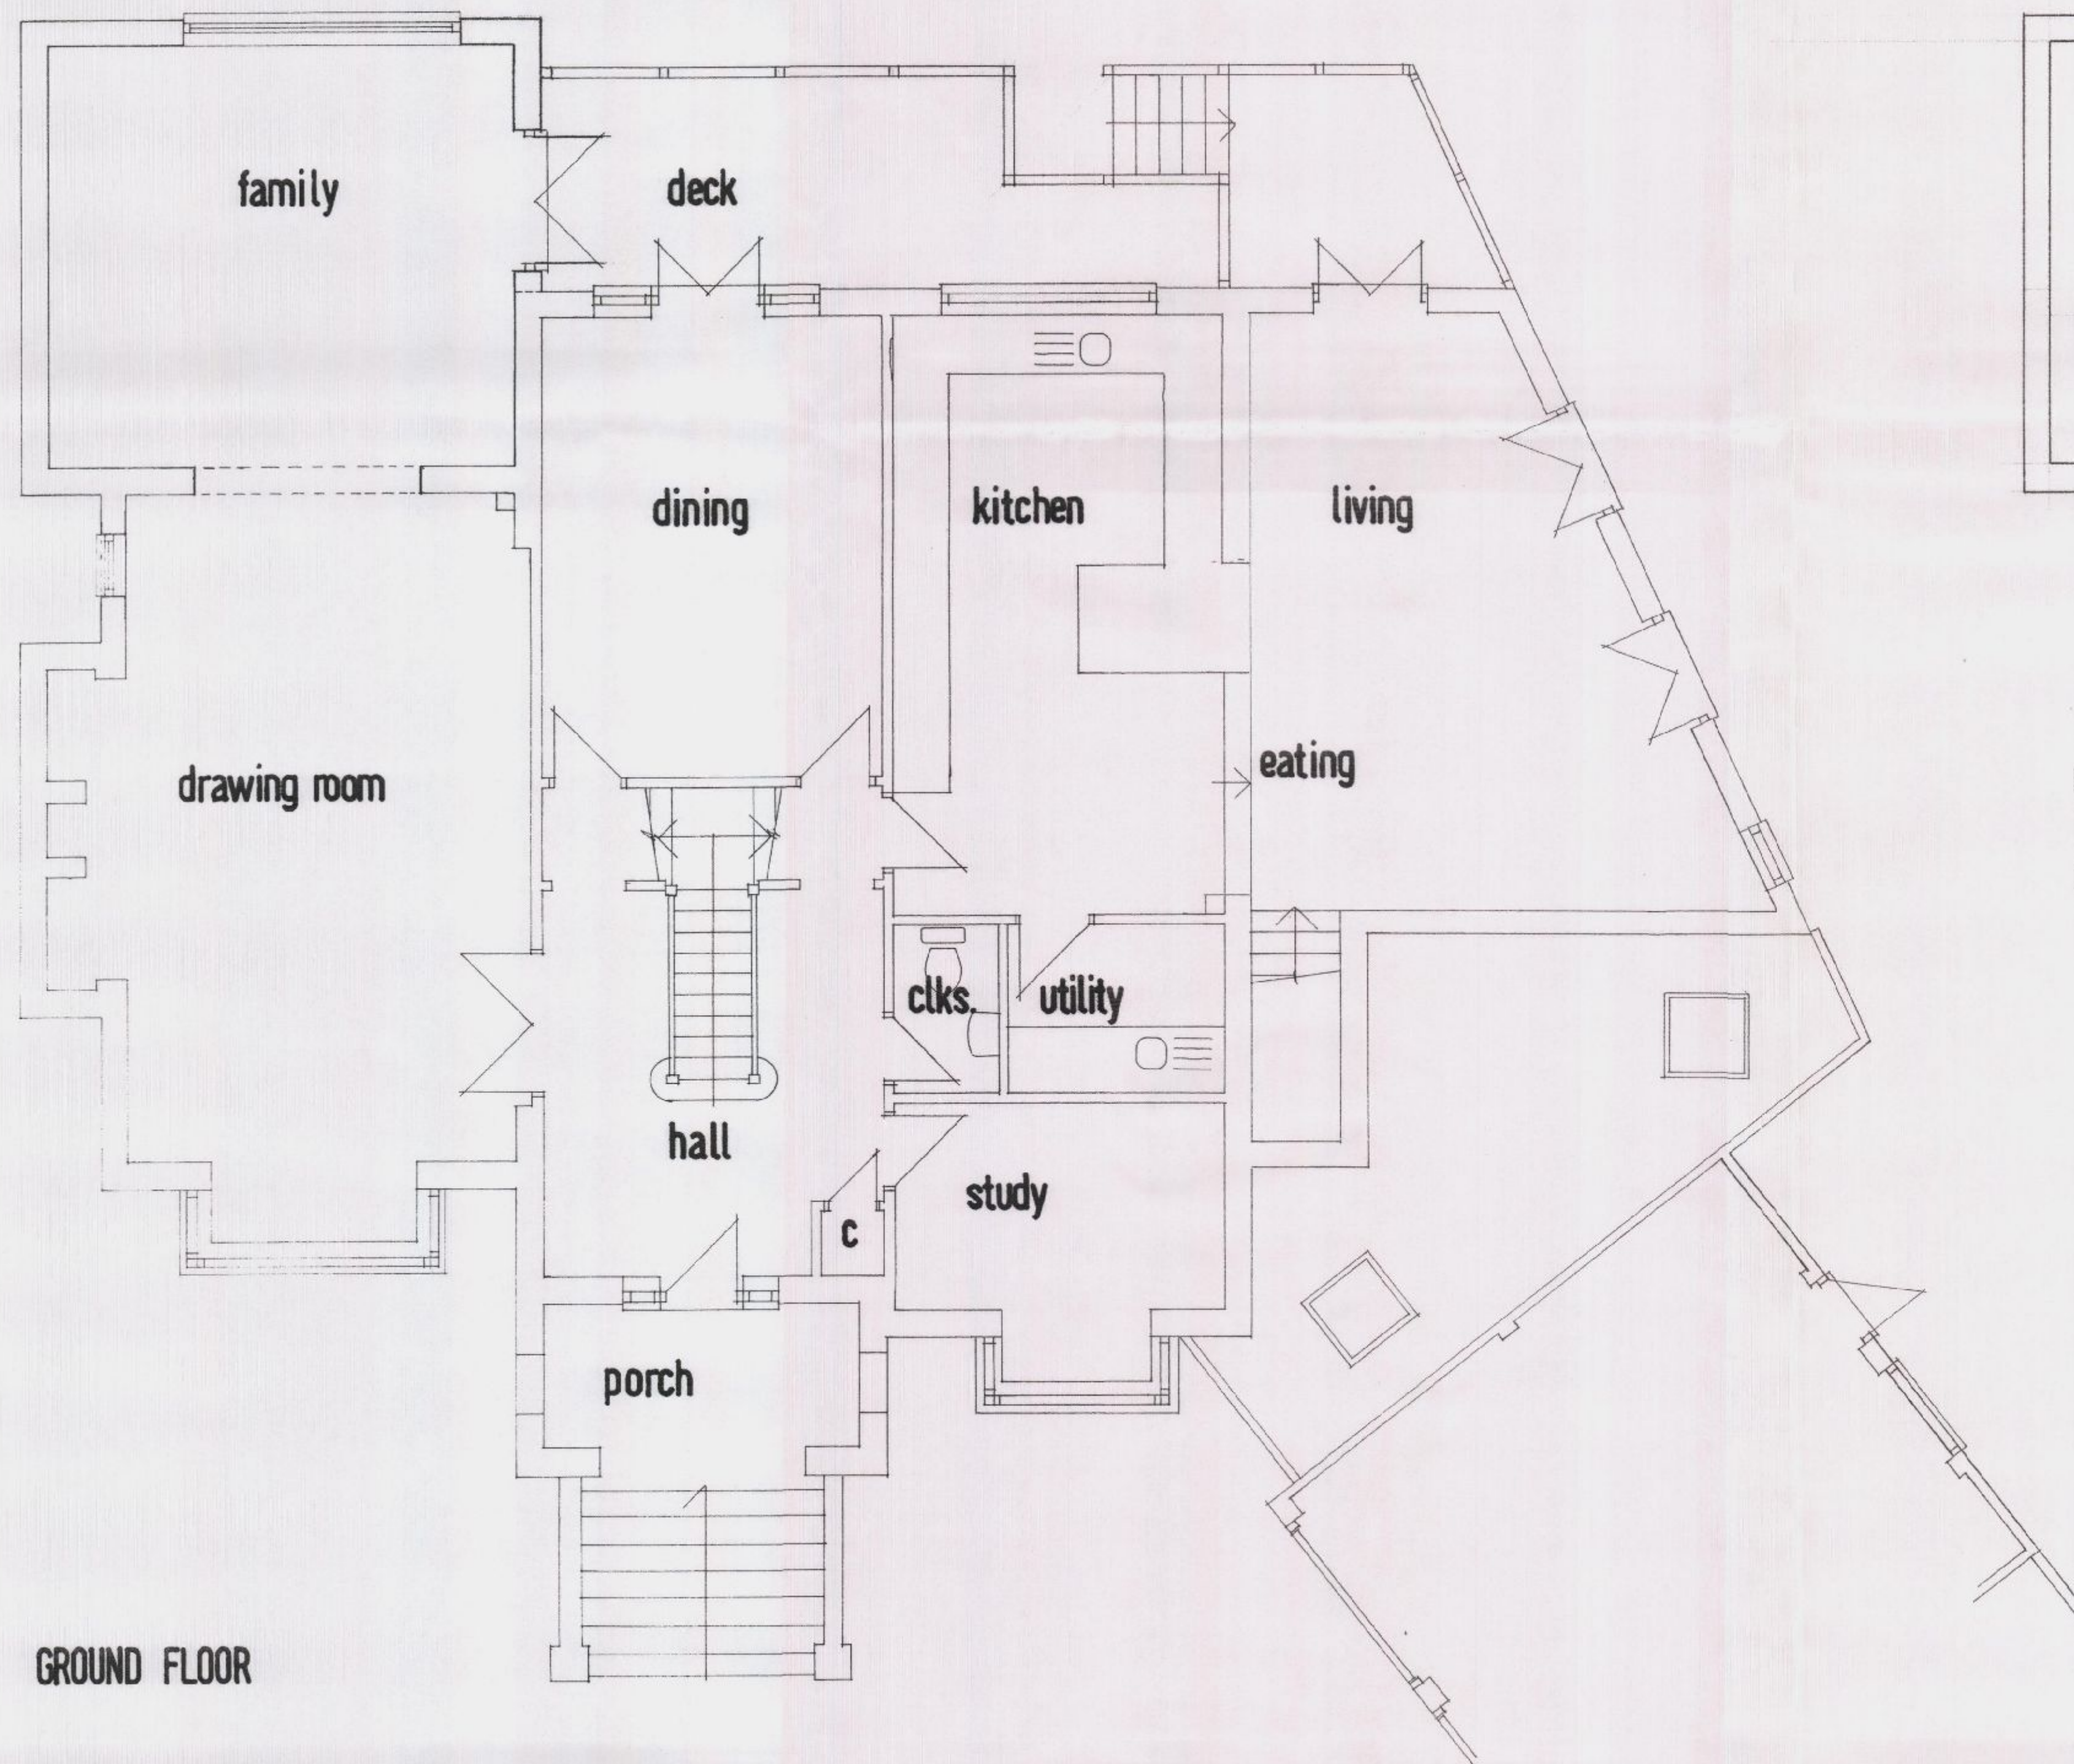

GROUND FLOOR

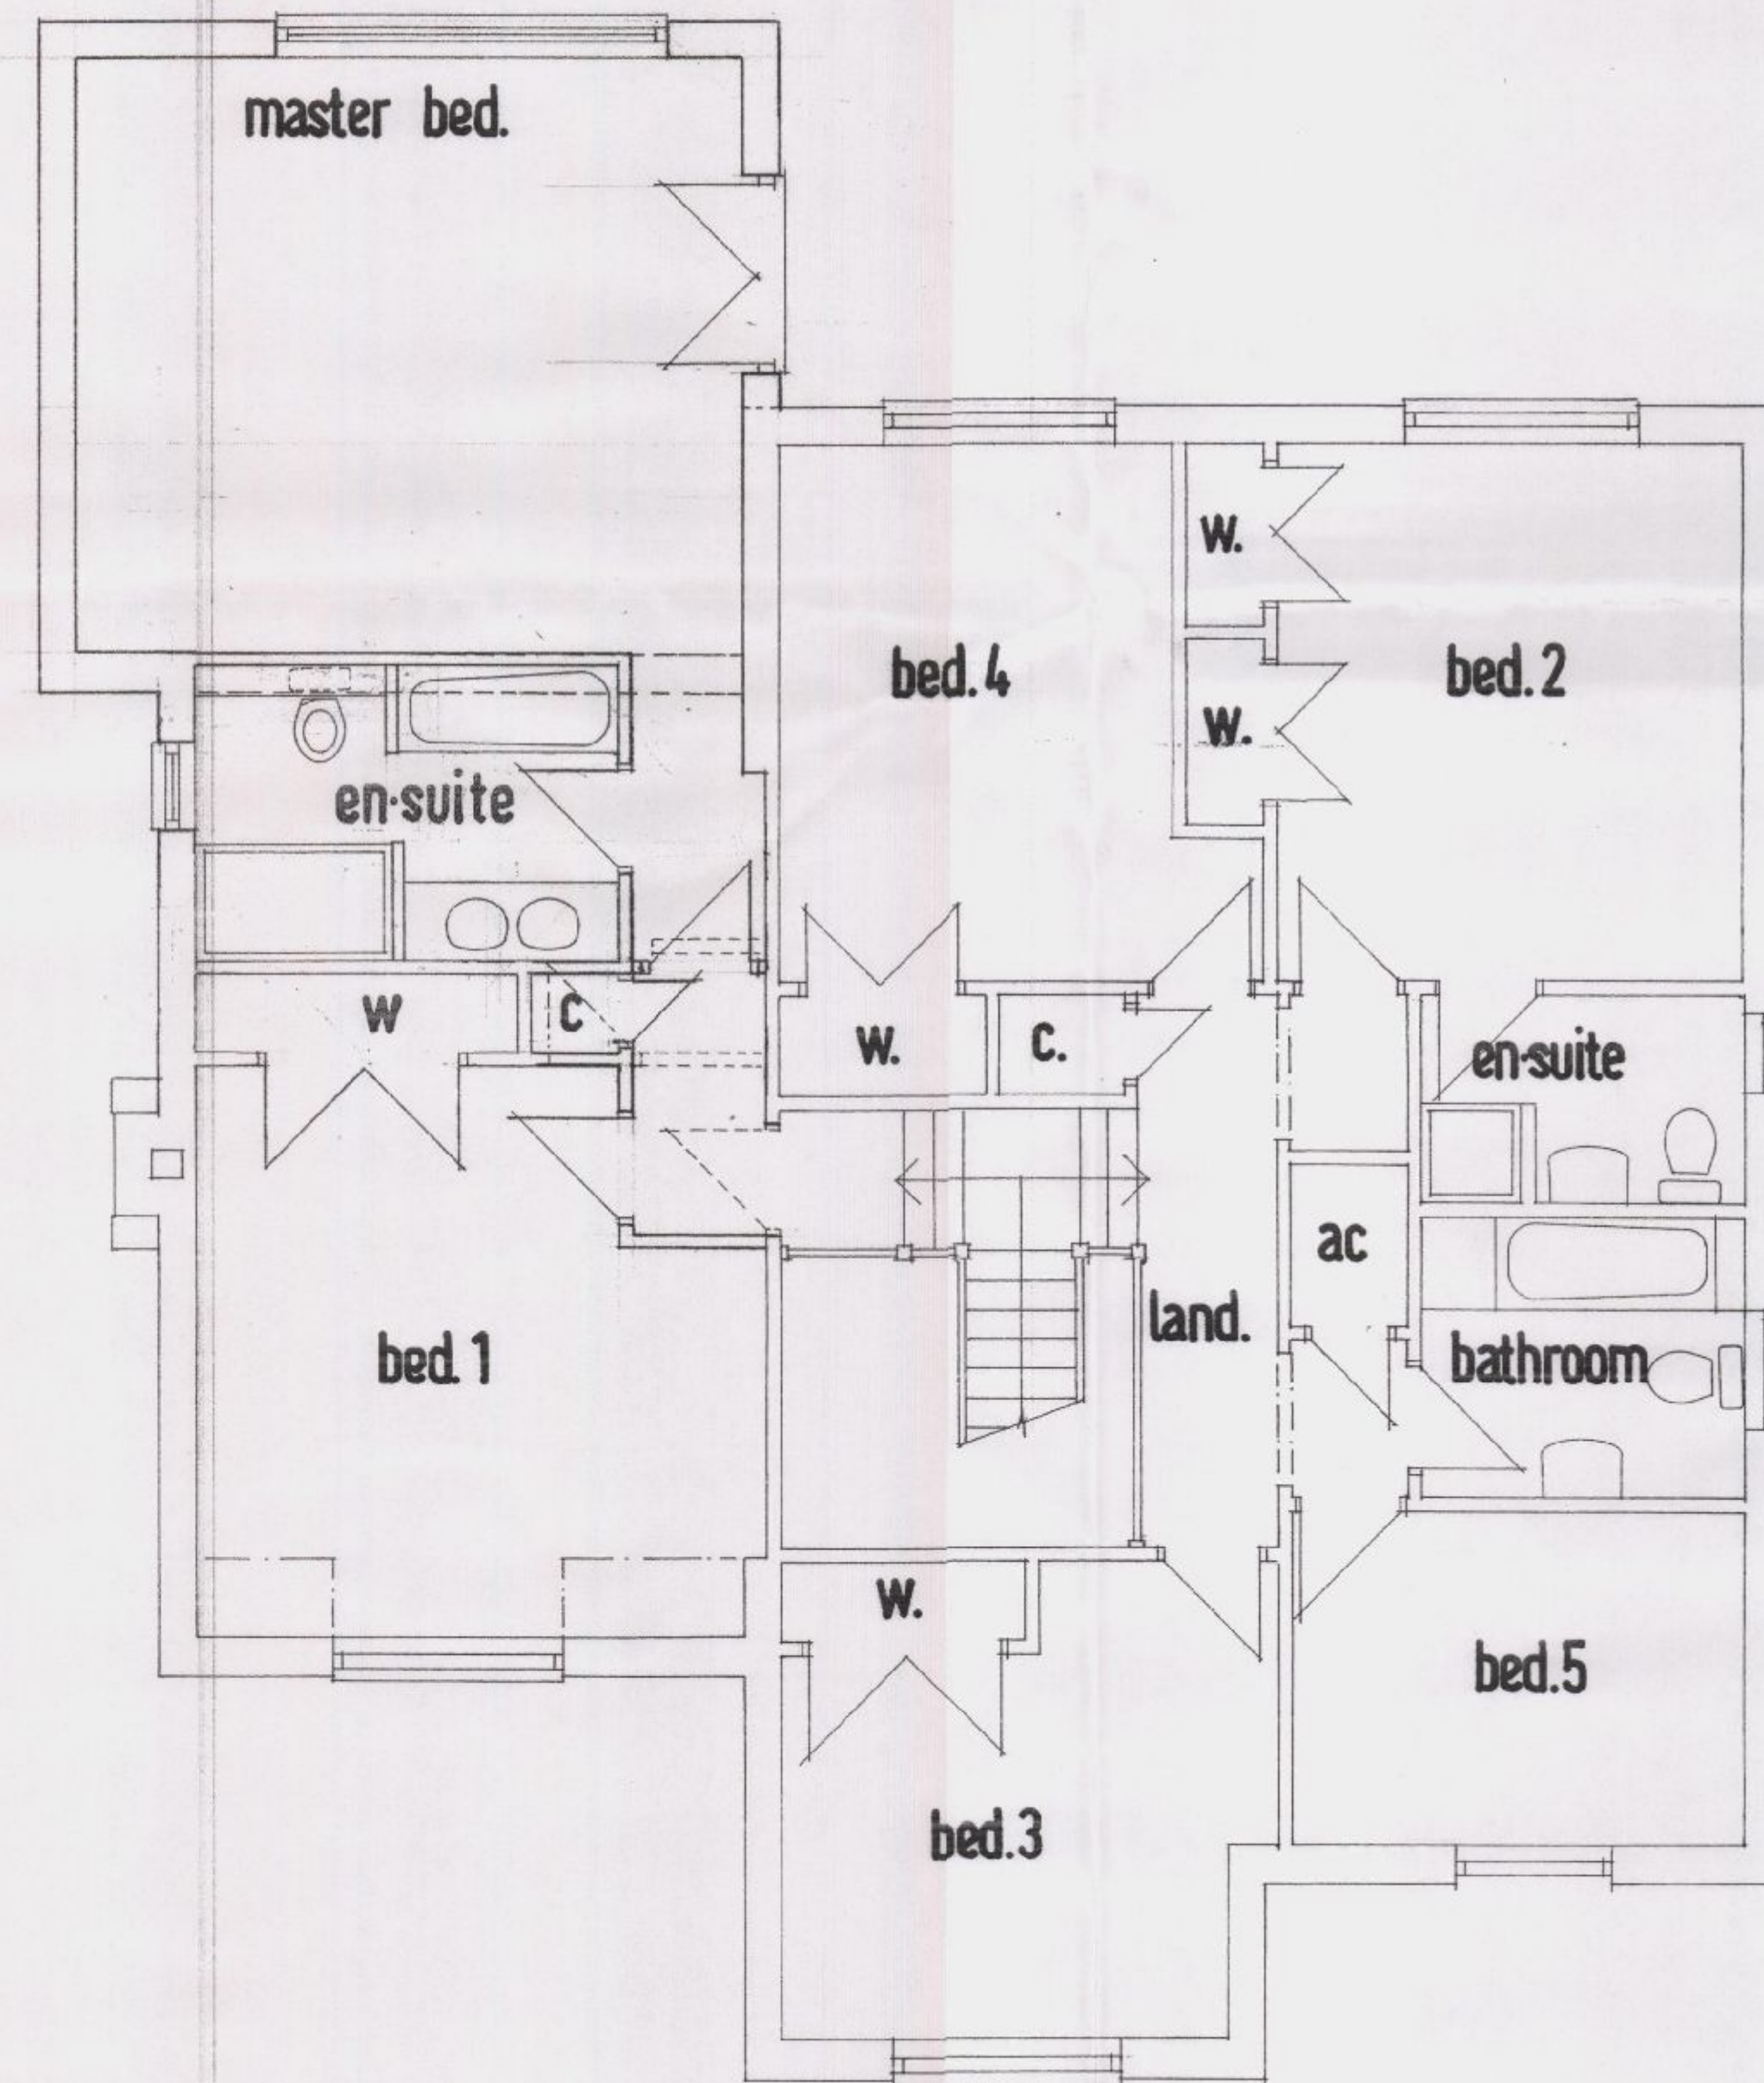

FIRST FLOOR

HAVANT BOROUGH COUNCIL
- 8 SEP 2014
RECEIVED

A		SEP 14	10:00	10:00	10:00
BARRY BOWHILL ARCHITECTURAL CONSULTANT 3 The Merchant House, High Street Bishops Waltham, Hampshire SO32 1AA Tel: 01 489 891558 Email: barry@barrybowhill.co.uk					
Project:	REAR EXTENSION TO SAMPHIRE HOUSE 17 SEAFARER WALK, HAYLING				
Client:	Mr D ROBINS				
Subject:	PROPOSED FLOOR PLANS				
Date:	July 2014	Scale:	1:50	1:50	1:50
Rev:	A	Drw. No.	729/08		
- Copyright reserved. - All dimensions are to be site confirmed and should not be scaled. - Verify all queries with the office.					