



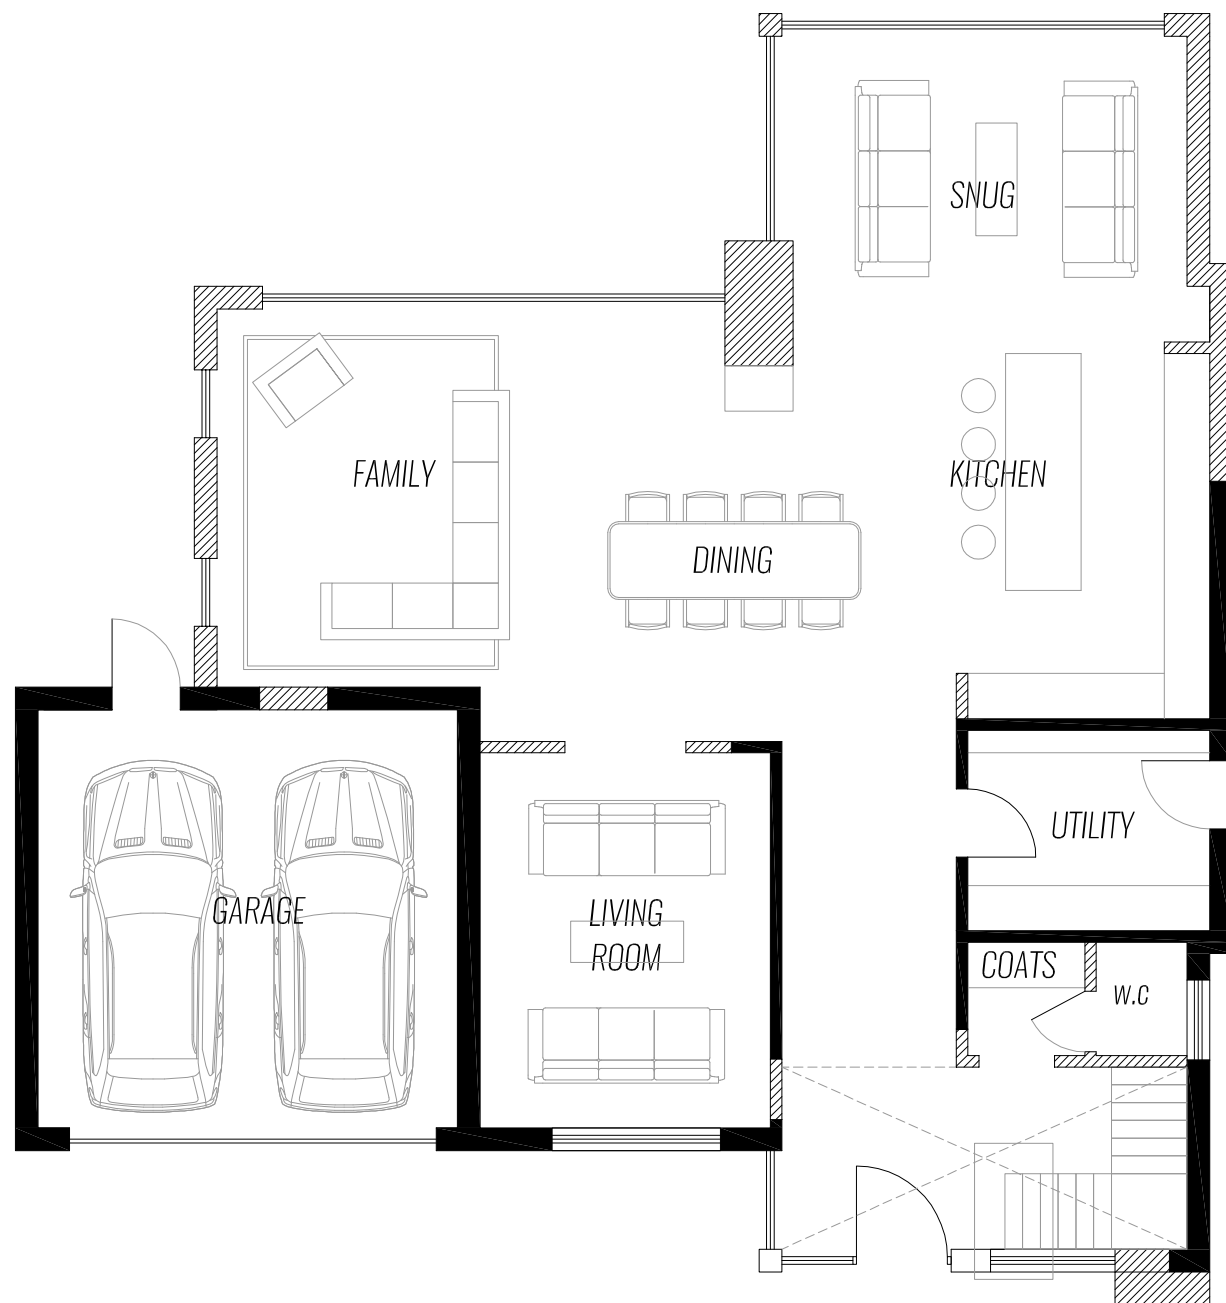

Ground Floor Plan | Proposed

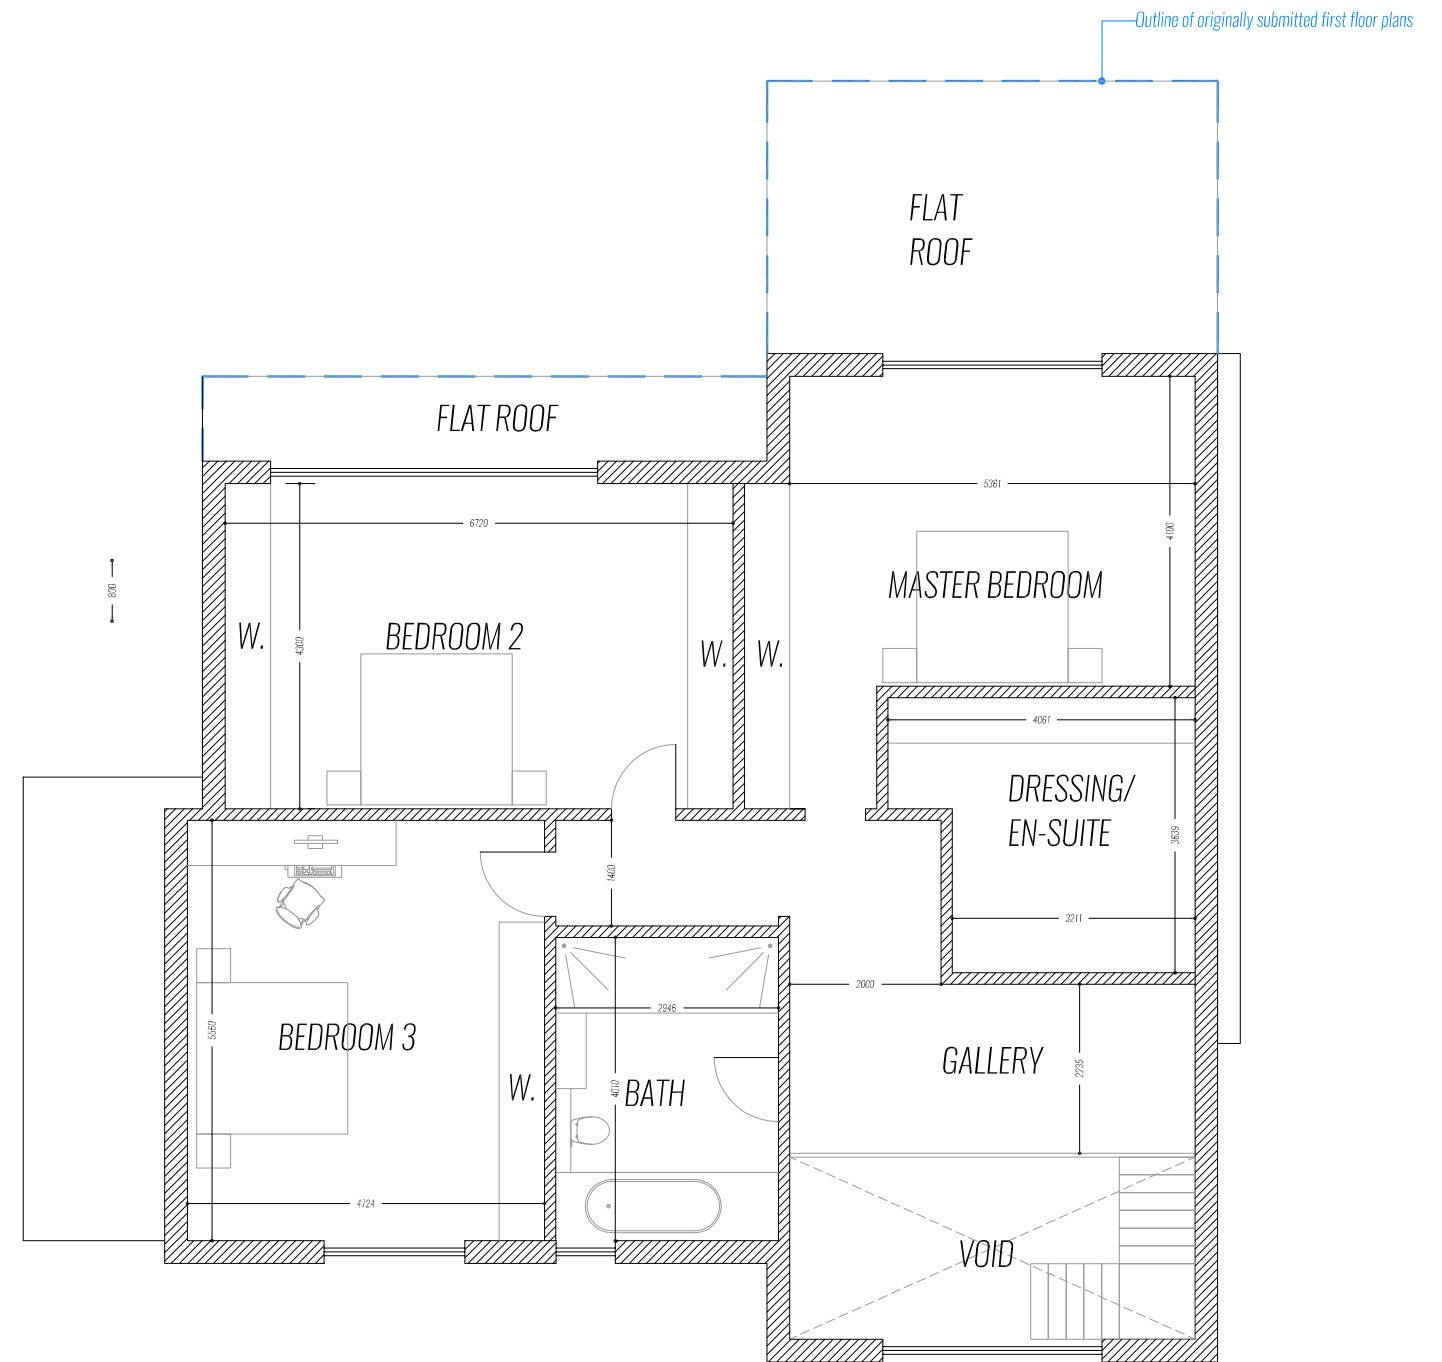

First Floor Plan | Proposed