


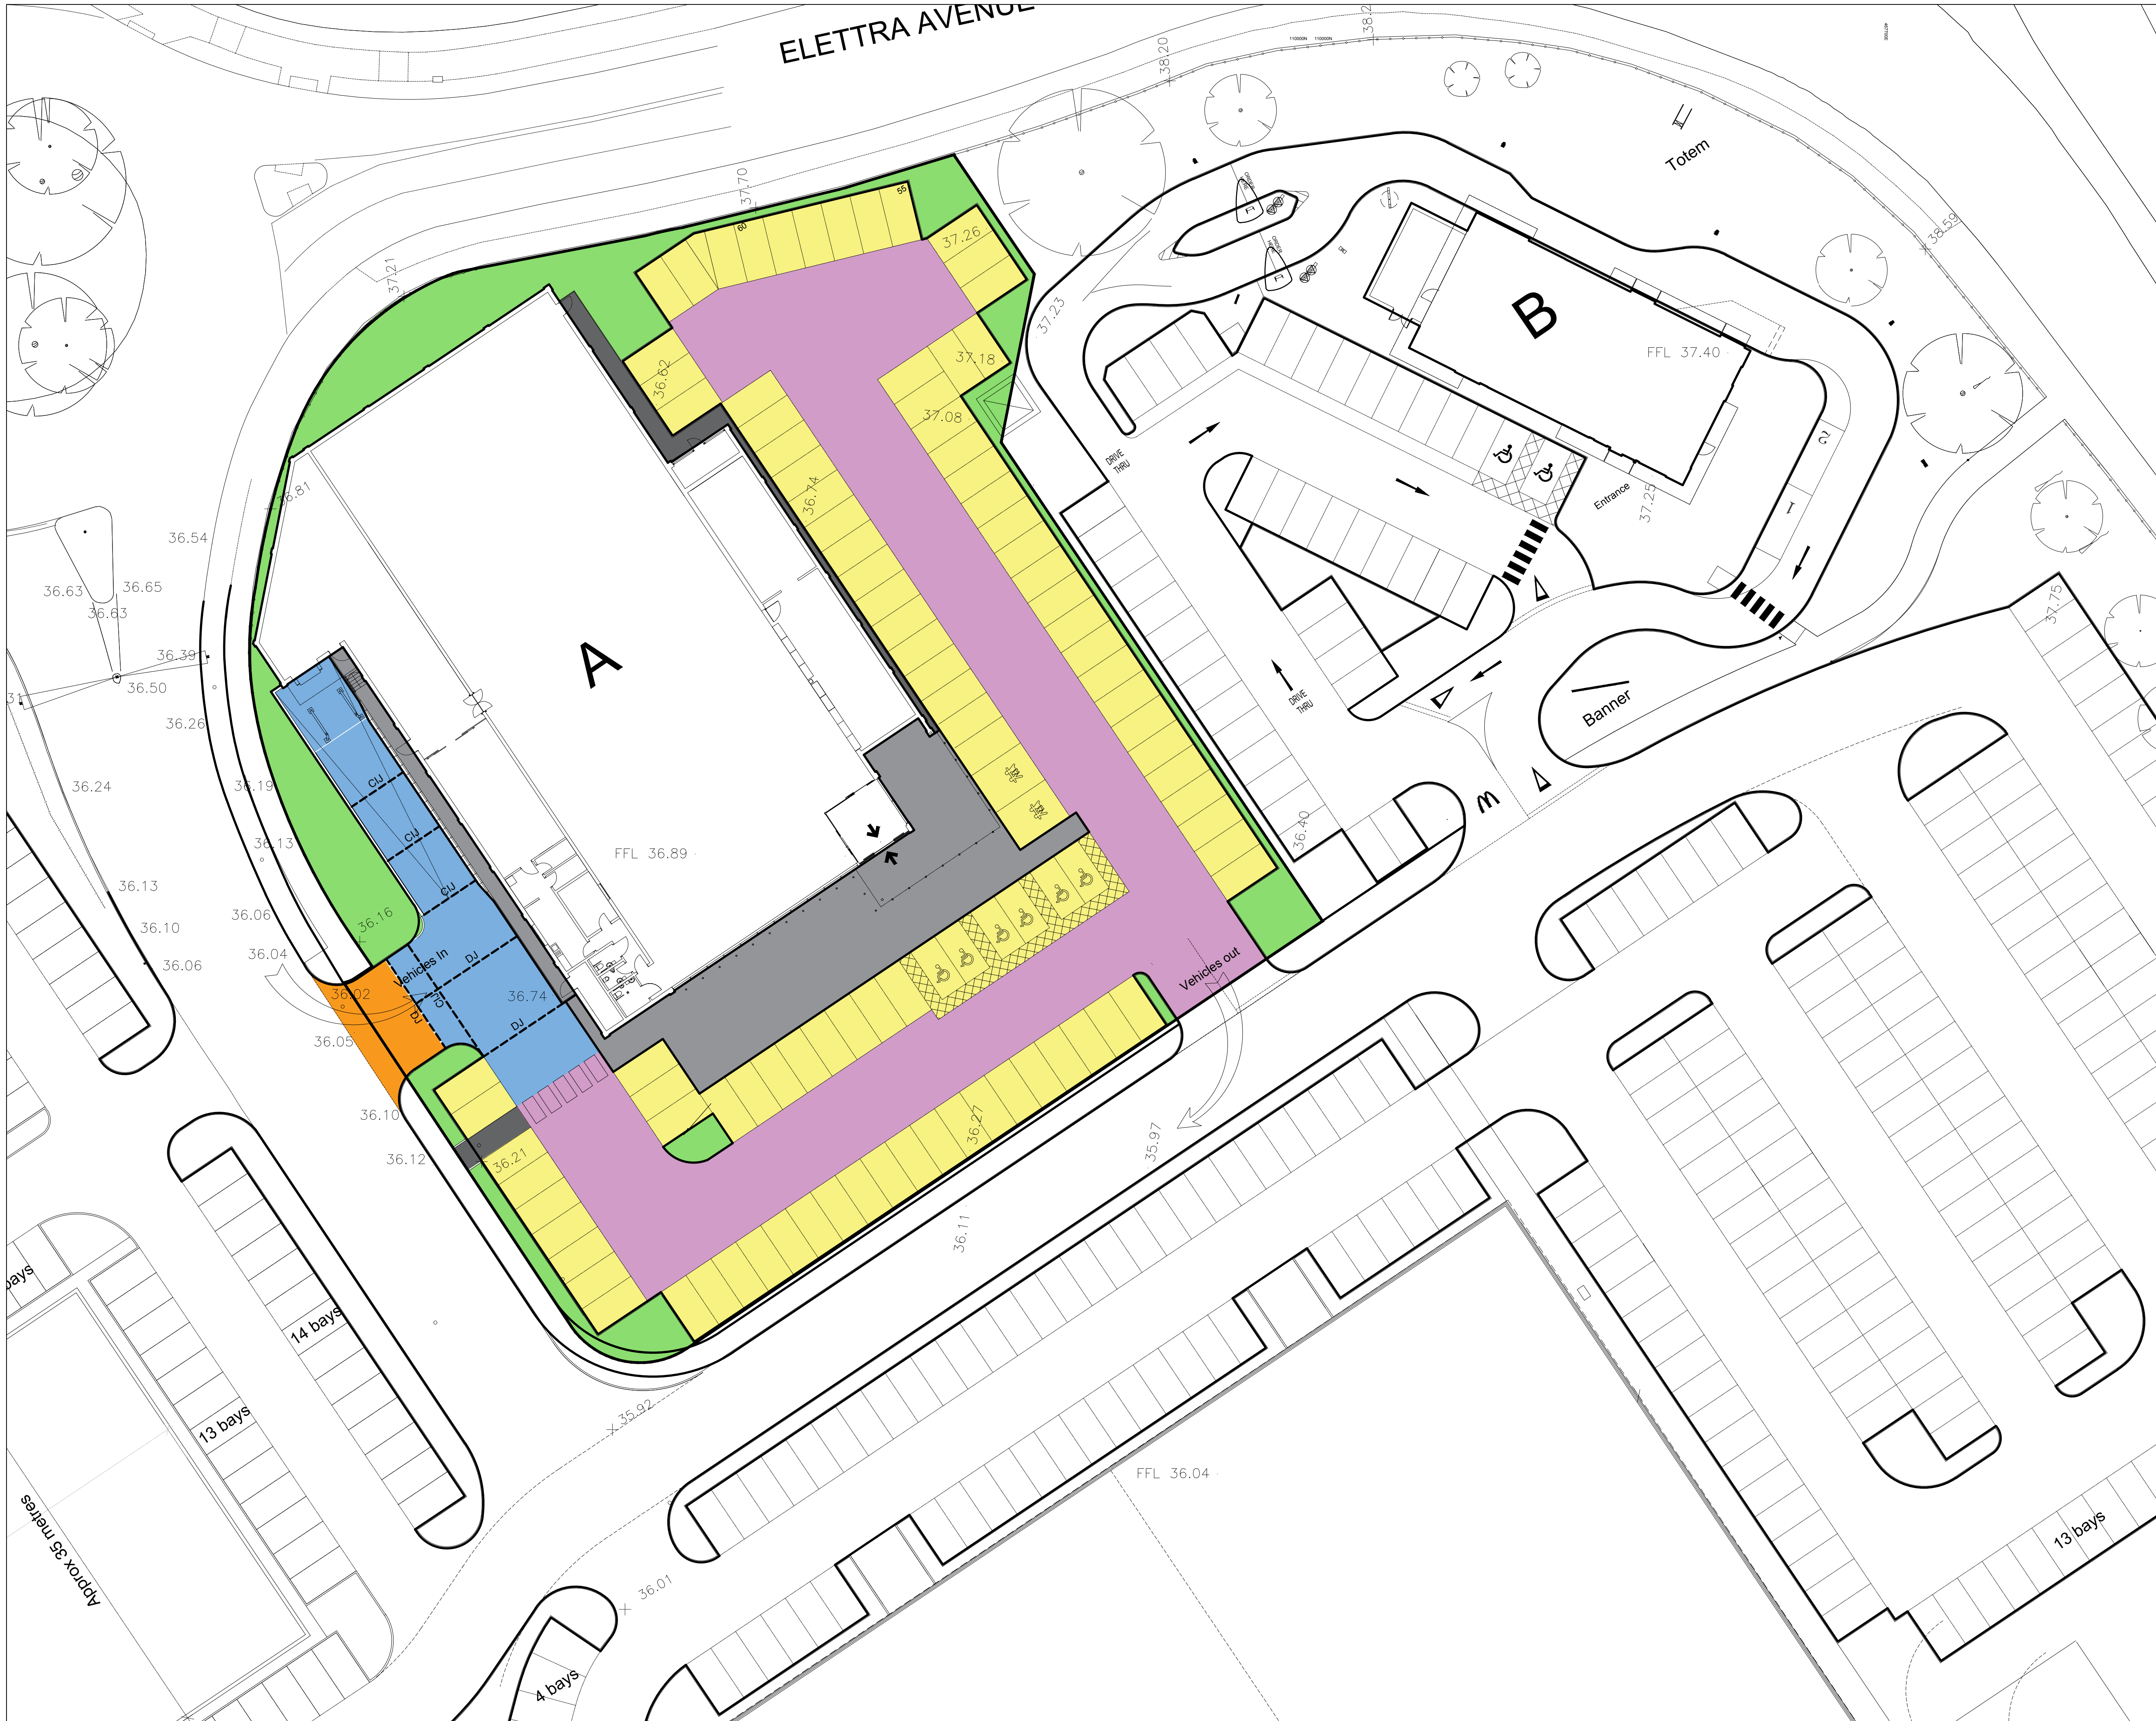

Notes

GENERAL.

1. This drawing is to be read in conjunction with all relevant Architects, Engineers and Specialists drawings and the Specification.
2. In case of a discrepancy between drawings or a lack of dimensions W.F.Brown Associates Limited must be consulted before work proceeds.
3. All dimensions are in millimetres. All levels are in metres, unless noted otherwise.

DO NOT SCALE THIS DRAWING - IF IN DOUBT ASK.

LEGEND

- TYPICAL 'SERVICE YARD' CONSTRUCTION
- TYPICAL 'CROSSOVER' CONSTRUCTION
- TYPICAL 'MACADAM ROAD' CONSTRUCTION
- ALTERNATIVE 'MACADAM' CONSTRUCTION
- TYPICAL 'PEDESTRIAN PAVED' CONSTRUCTION
- SOFT LANDSCAPING BY OTHERS

FOR ALL CONSTRUCTION DETAILS REFER TO DRAWING NUMBER 16015-061

P2	22/04/16	PRELIMINARY ISSUE	SPF
P1	07/04/16	PRELIMINARY ISSUE	SJH
No.	Date	Revision / Issue	Amtd

PRELIMINARY

Project Name

WATERLOO PARK, WATERLOOVILLE

Architect

Client

HARGREAVES PROPERTIES LTD

W.F. Brown Associates Limited
CONSULTING CIVIL & STRUCTURAL ENGINEERS
The Old Hayloft, Pucknall Farm, Dore Lane, Brighthelm, Romsey, Hampshire, SO51 0QU.
Tel: 01794 368241 Fax: 01794 368991
Email: enquiries@wfb.co.uk
Website: www.consulting-engineers.co.uk

Certificate Number 3011

This drawing is the copyright of W.F. Brown Associates. It may not be copied, alter or reproduced in anyway without their authority.

This drawing must not scaled. Use figured dimensions only. IF IN DOUBT ASK!

Drawing Title

EXTERNAL WORKS LAYOUT - LIDL

Created By	Checked By	Approved By
SJH	PT	WFB

Scale	Date	Rev.
1:250	Apr '16	

Dwg Number	
16015/060	P2