


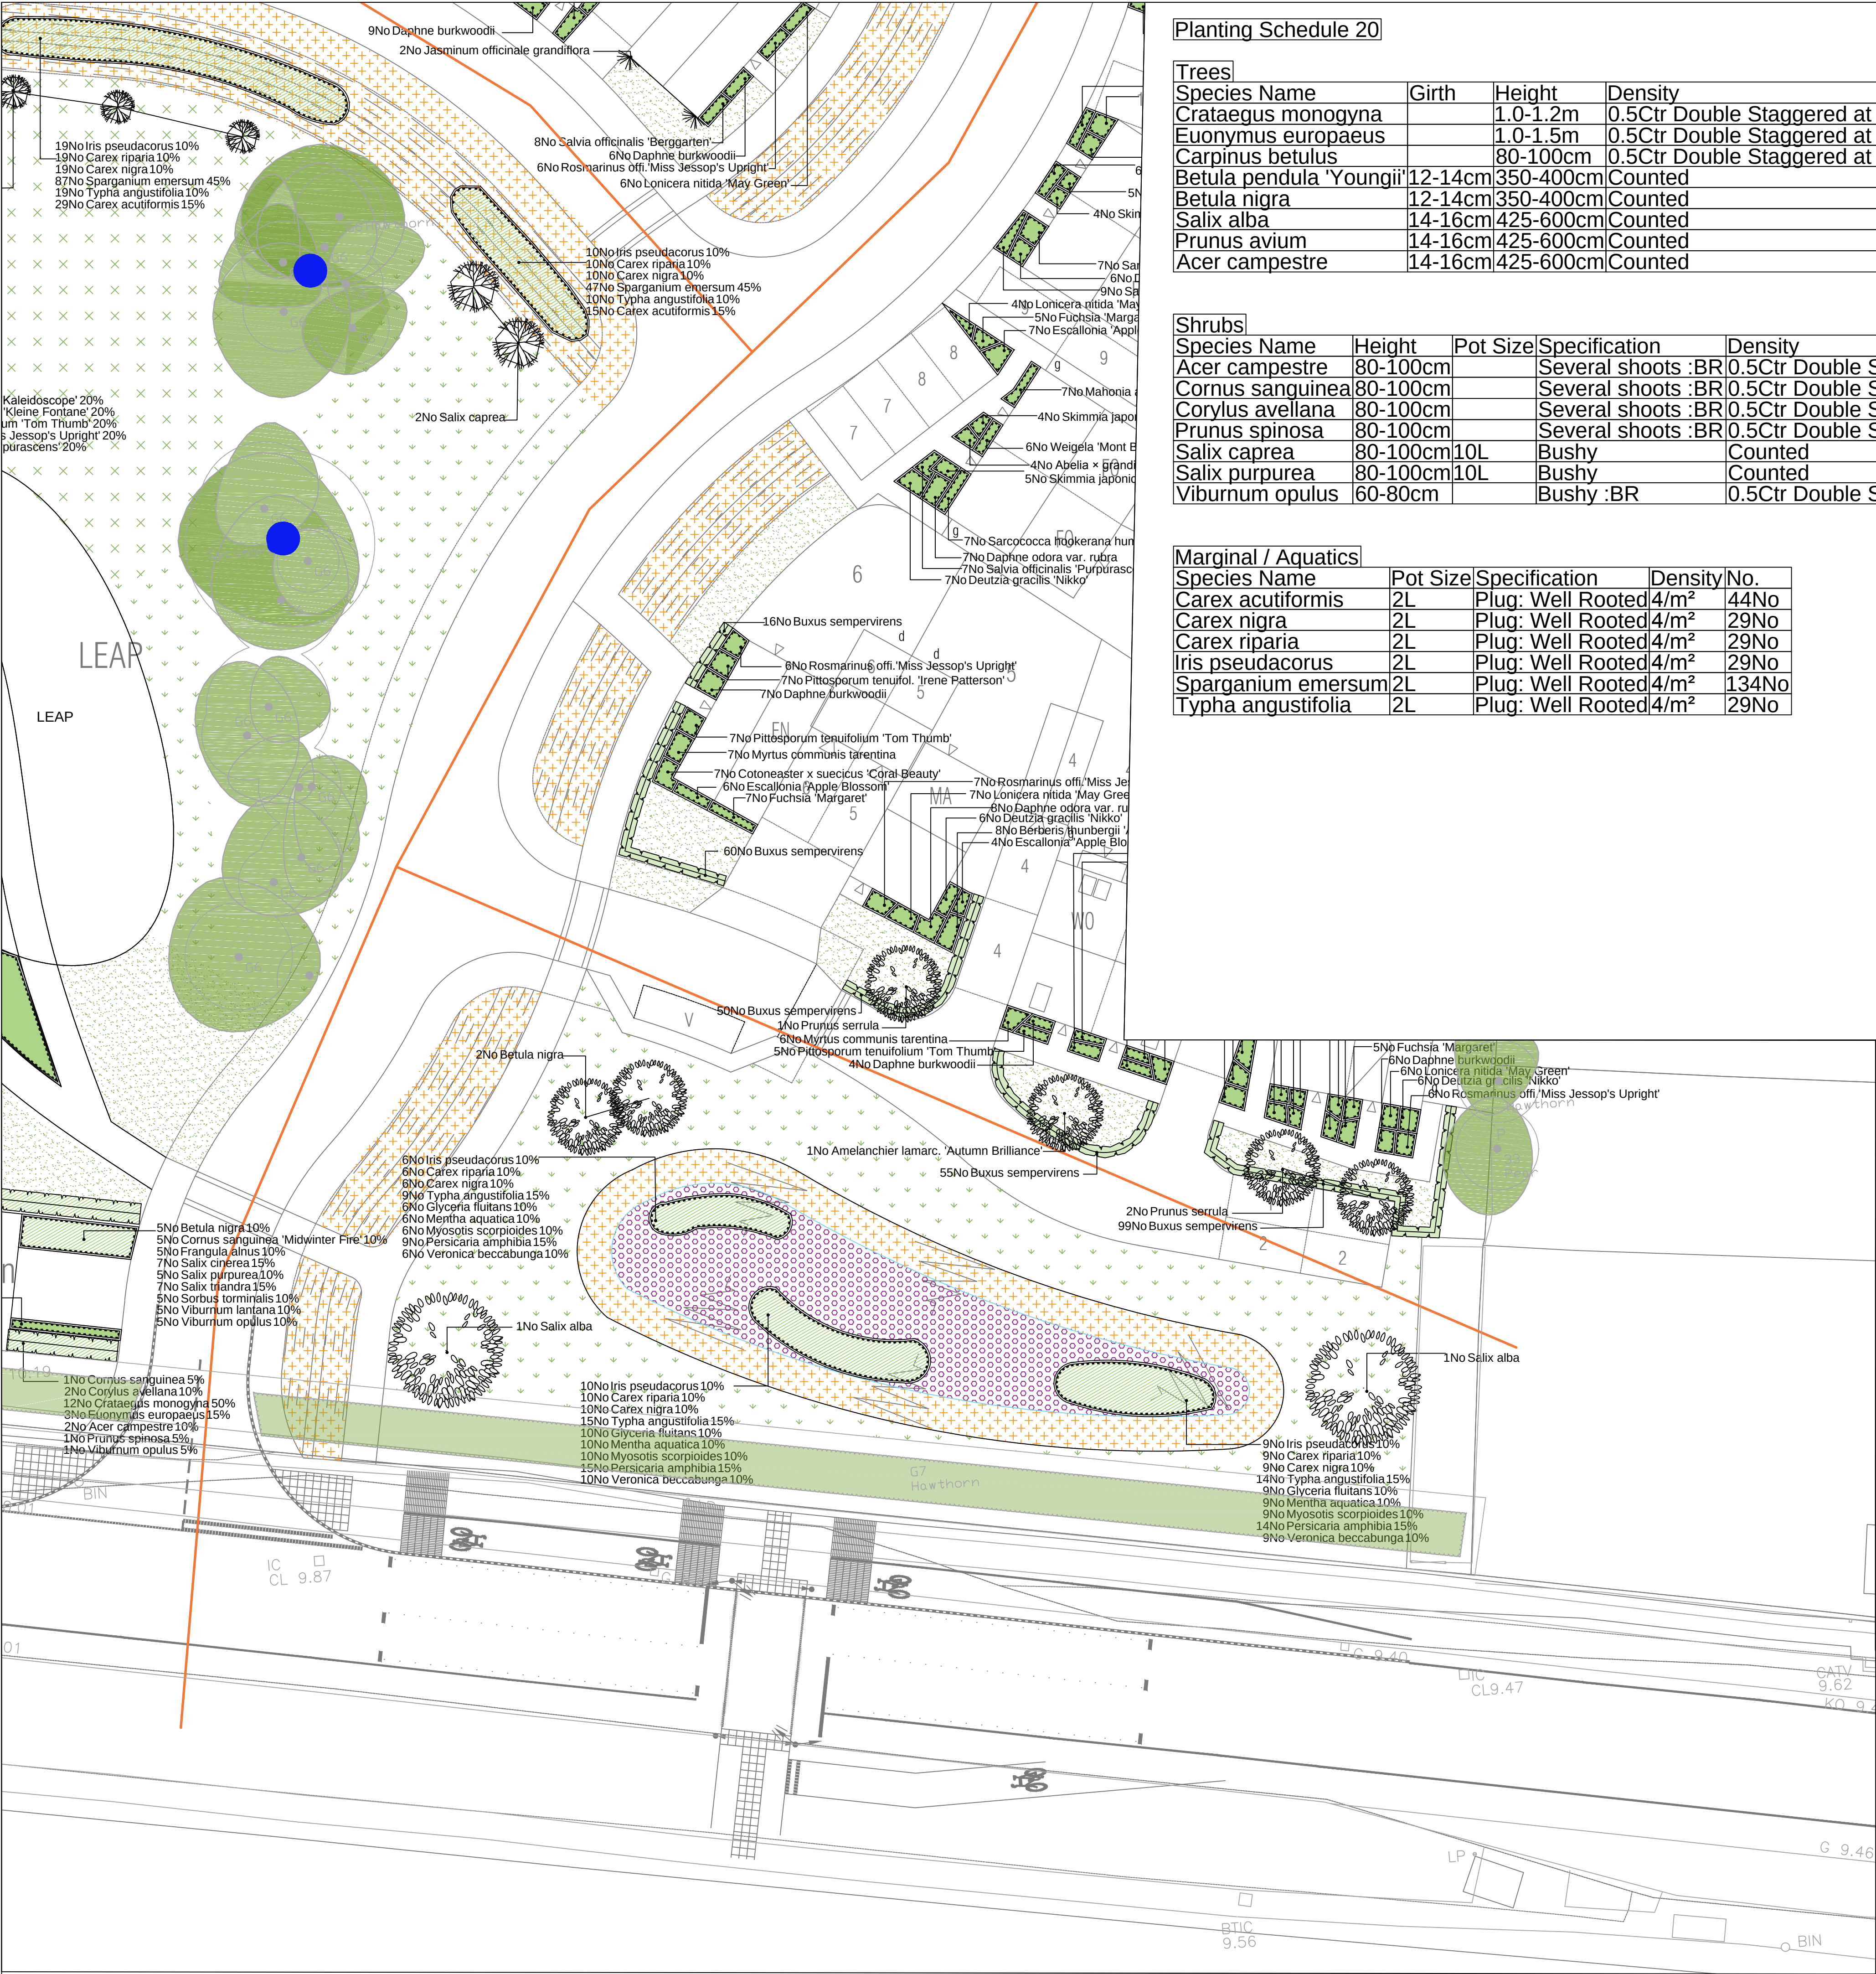

Planting Schedule 20

Trees

Species Name	Girth	Height	Density	Specification	No.
Crataegus monogyna		1.0-1.2m	0.5Ctr Double Staggered at 0.5m offset	Transplant :BR	320No
Euonymus europaeus		1.0-1.5m	0.5Ctr Double Staggered at 0.5m offset	Transplant :BR	95No
Carpinus betulus		80-100cm	0.5Ctr Double Staggered at 0.5m offset	Transplant :B	94No
Betula pendula 'Youngii'	12-14cm	350-400cm	Counted	Heavy Standard :Clear Stem min. 200 :RB	2No
Betula nigra	12-14cm	350-400cm	Counted	Heavy Standard :Clear Stem min. 200 :RB	3No
Salix alba	14-16cm	425-600cm	Counted	Extra Heavy Standard :Clear Stem min. 200 :RB	2No
Prunus avium	14-16cm	425-600cm	Counted	Extra Heavy Standard :Clear Stem min. 200 :RB	1No
Acer campestre	14-16cm	425-600cm	Counted	Extra Heavy Standard :Clear Stem min. 200 :RB	2No

Shrubs

Species Name	Height	Pot Size	Specification	Density	No.
Acer campestre	80-100cm		Several shoots :BR	0.5Ctr Double Staggered at 0.5m offset	62No
Cornus sanguinea	80-100cm		Several shoots :BR	0.5Ctr Double Staggered at 0.5m offset	30No
Corylus avellana	80-100cm		Several shoots :BR	0.5Ctr Double Staggered at 0.5m offset	62No
Prunus spinosa	80-100cm		Several shoots :BR	0.5Ctr Double Staggered at 0.5m offset	30No
Salix caprea	80-100cm	10L	Bushy	Counted	5No
Salix purpurea	80-100cm	10L	Bushy	Counted	3No
Viburnum opulus	60-80cm		Bushy :BR	0.5Ctr Double Staggered at 0.5m offset	30No

Marginal / Aquatics

Species Name	Pot Size	Specification	Density	No.
Carex acutiformis	2L	Plug: Well Rooted	4/m ²	44No
Carex nigra	2L	Plug: Well Rooted	4/m ²	29No
Carex riparia	2L	Plug: Well Rooted	4/m ²	29No
Iris pseudacorus	2L	Plug: Well Rooted	4/m ²	29No
Sparganium emersum	2L	Plug: Well Rooted	4/m ²	134No
Typha angustifolia	2L	Plug: Well Rooted	4/m ²	29No

SPECIFICATION
All works generally, to comply with the written Soft Landscape Specification.

NOTE: DO NOT SCALE FROM DRAWING

Legend

- Existing trees to be retained and protected during construction
- Proposed tree planting within soft landscape. See detail on sheet 2
- Proposed climbing plants to be trained up adjacent wall/ fence/pergola with galvanised wires and hook set 250mm apart with support canes removed prior to planting
- Proposed Buxus (box) hedge planting to be planted in a single row at 300mm centres
- Proposed Carpinus (hombear) hedge planting to be planted in a double staggered row 300mm apart and at 500mm centres in each row. To be maintained at 2m height
- Proposed mixed native hedge planting to be planted in a double staggered row 300mm apart and at 500mm centres in each row. To be maintained at 1m height and 1.5m height adjacent to site boundaries
- Proposed shrub planting to receive 75mm bark mulch after planting operations
- Proposed wetland planting mix shrub planting to be planted in groups of 5-7no. of each species and as above
- Proposed grass areas to receive good quality amenity grass turves laid in line with good horticultural practices
- Existing grassland to be retained where possible, where disturbed re-seed with EM1 Basic General Purpose Meadow Mixture as supplied by Emergate and sown at 4 grams per msq, or similar and approved
- Areas of species rich turf to be laid in line with good horticultural practices, unless existing grassland areas are in good condition and can be retained.
- Proposed SUDs areas, to be seeded with Meadow Mixture seed mix for Wetlands (EM8) as supplied by Emergate and sown at 4 grams per msq, or similar and approved
- Proposed SUDs areas, to be seeded with Pond Edge Mixture (EP1) seed mix as supplied by Emergate and sown at 4 grams per msq, or similar and approved
- Proposed bulb planting mix to include Galanthus nivalis, Hyacinthoides non-scripta, Narcissus 'VP Milner' and Eranthis ciliclos at 25no/m²
- Schwegler 2FF Bat Box
- Schwegler 17a Bird Box
- Schwegler 1 SP Bird Box



Rev	Date	Details	Drawn
-----	------	---------	-------

ACD
ENVIRONMENTAL

Ecology
Archaeology
Arboriculture
Landscape Architecture

ACD at these offices:
Rothbourne Rail Business Centre, Grange Lane,
Malmesbury, SN16 0ES
Tel: 01666 825646

Courtyard House, Mill Lane, Godalming, GU7 1EY
Tel: 01483 425714

Suite 6, Crescent House, Yonge Close, Eastleigh, SO50 9SX
Tel: 02382 026 300
email: mail@acdenv.co.uk
www.acdenvironmental.co.uk



scheme: Land at Havant Road,
Emsworth

client: Barratt Homes

drawing: Landscape Proposals

date: July 2016

scale: 1:200@A1

drawing no: BDWS20345 20 Sheet 2

drawn: JD checked: AE

Copyright of ACD Environmental Ltd. All rights described in Chapter IV of the Copyright, Designs and Patents Act 1988 have been generally asserted: 2011. Copyright of this plan remains with ACD until all fees have been paid in full.