


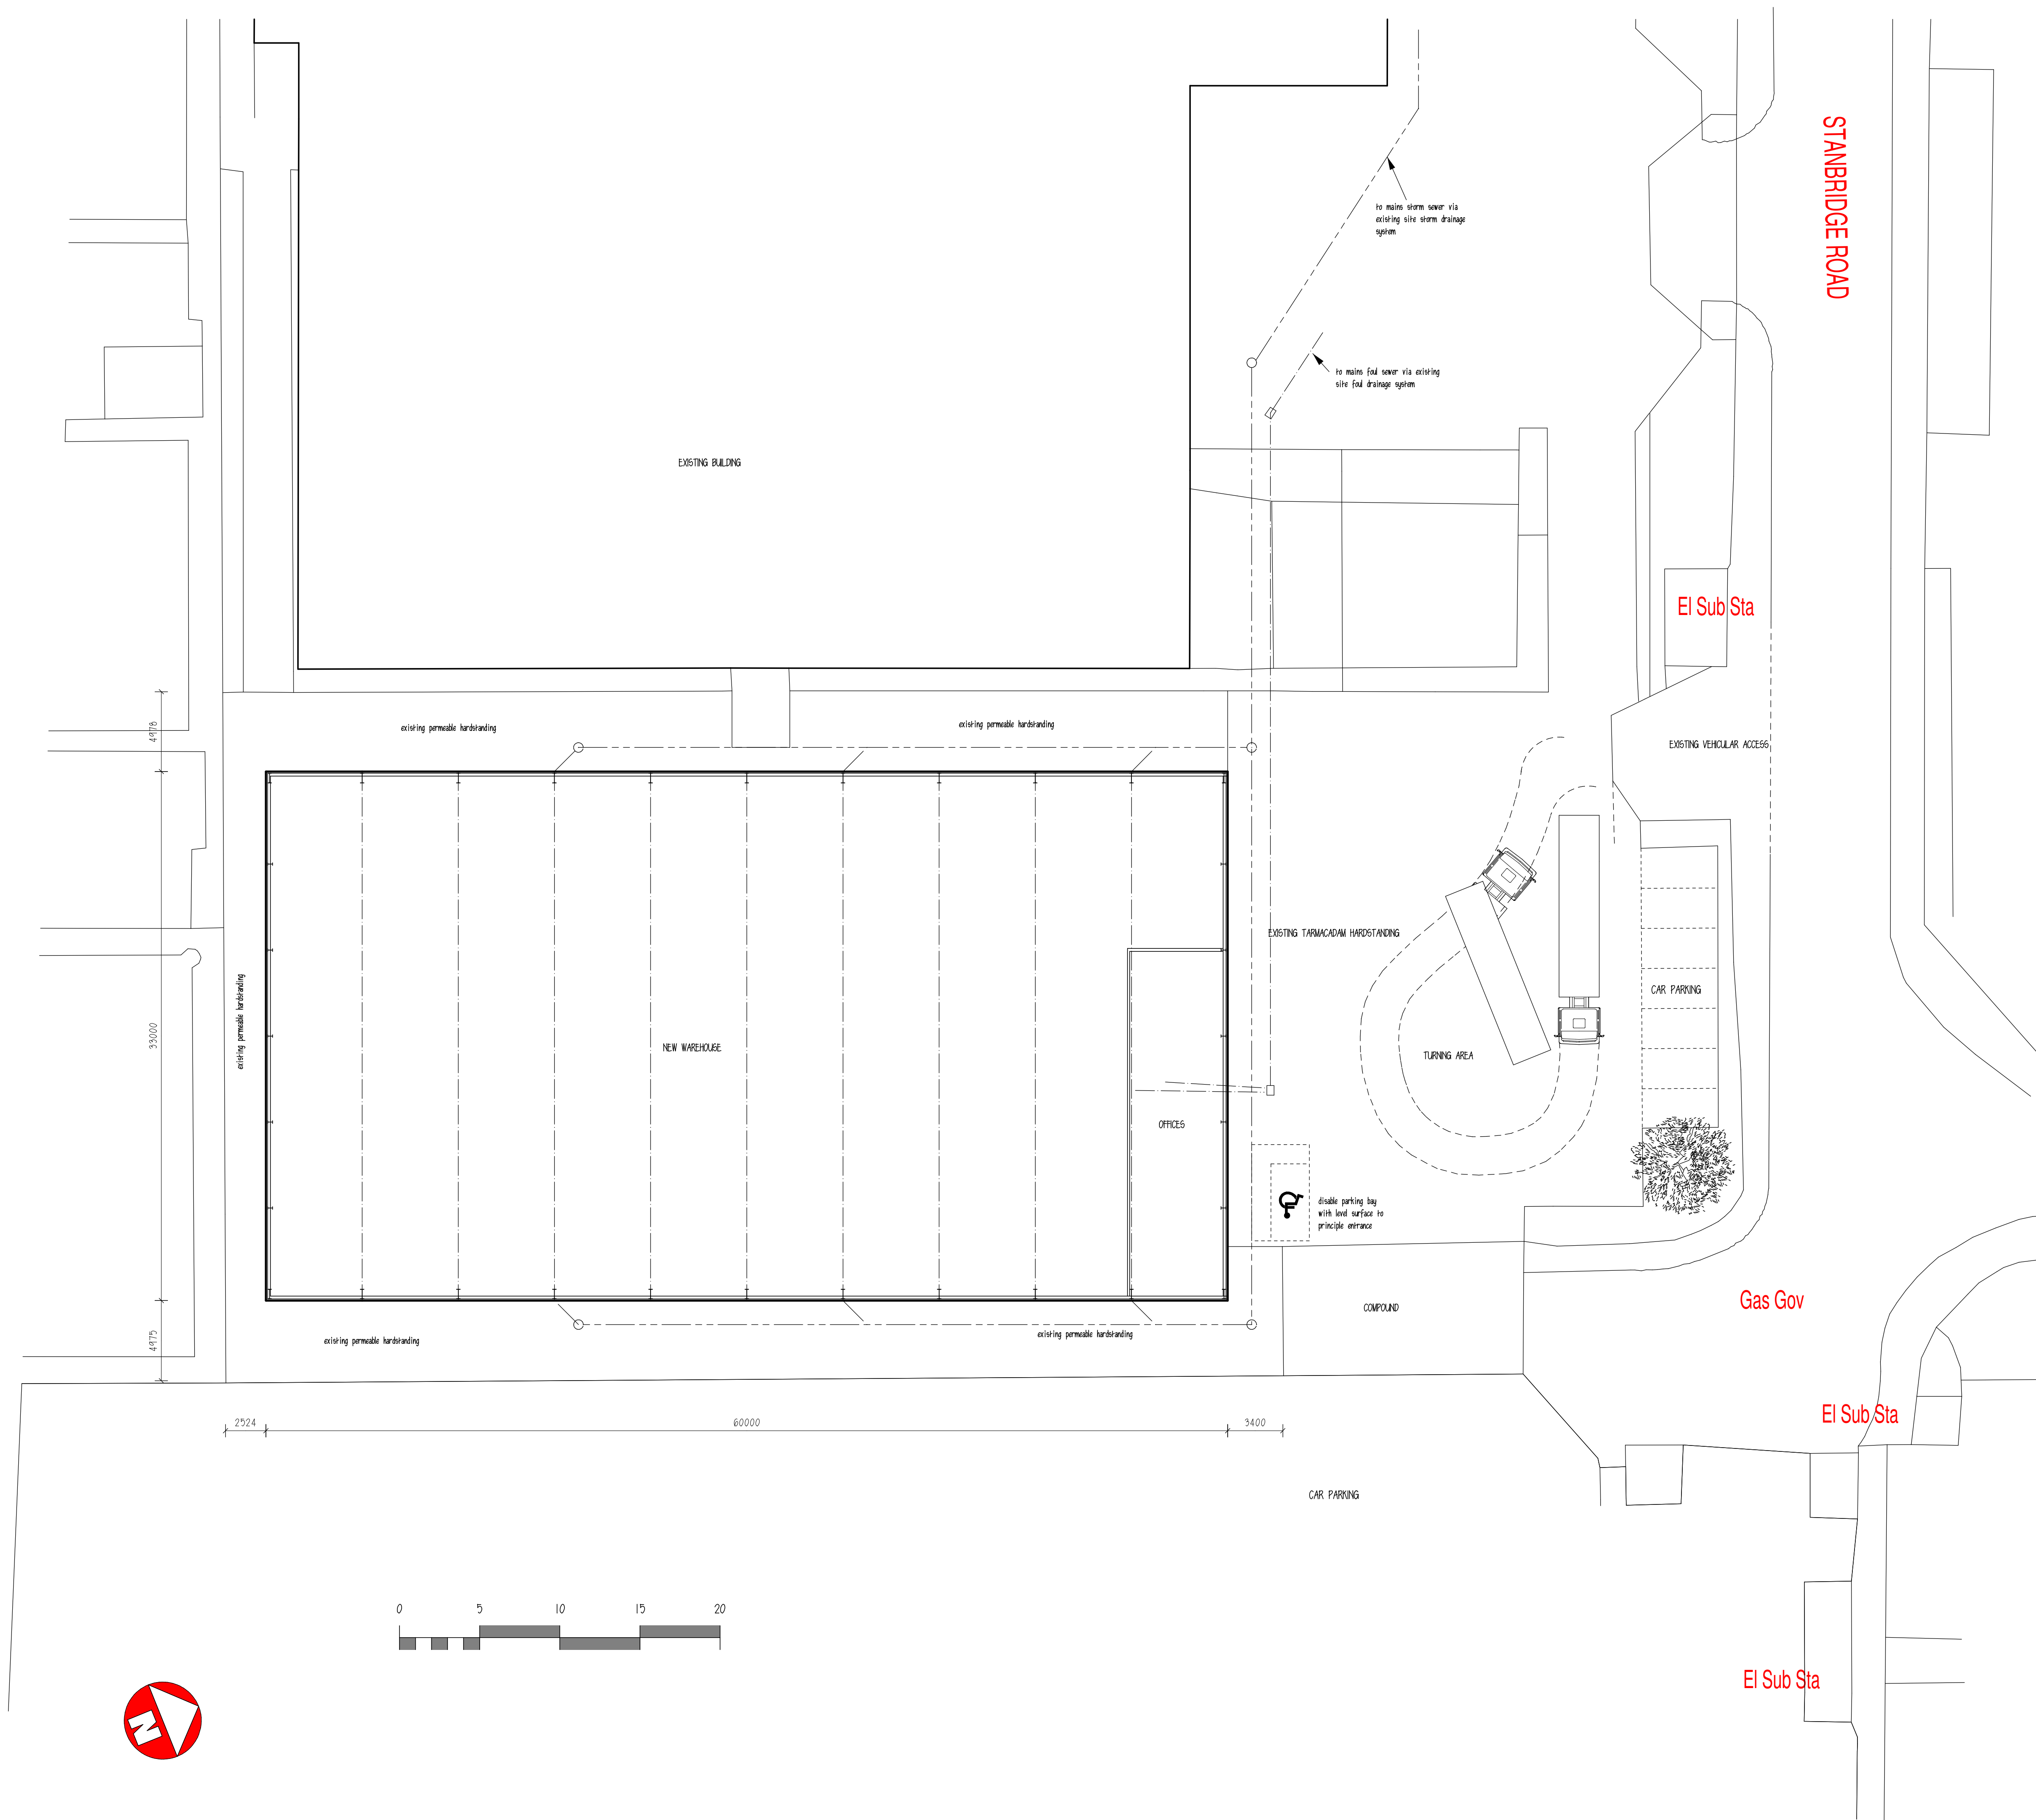

ADATA LTD
36 NEW LANE
HAVANT PO9 2JL

PROPOSED NEW WAREHOUSE
WITH OFFICES

DATE: JUNE 2016
SCALE: 1:200
PAPER SIZE: A1
DRN BY: SP

DRG. NO.

1616.03C