


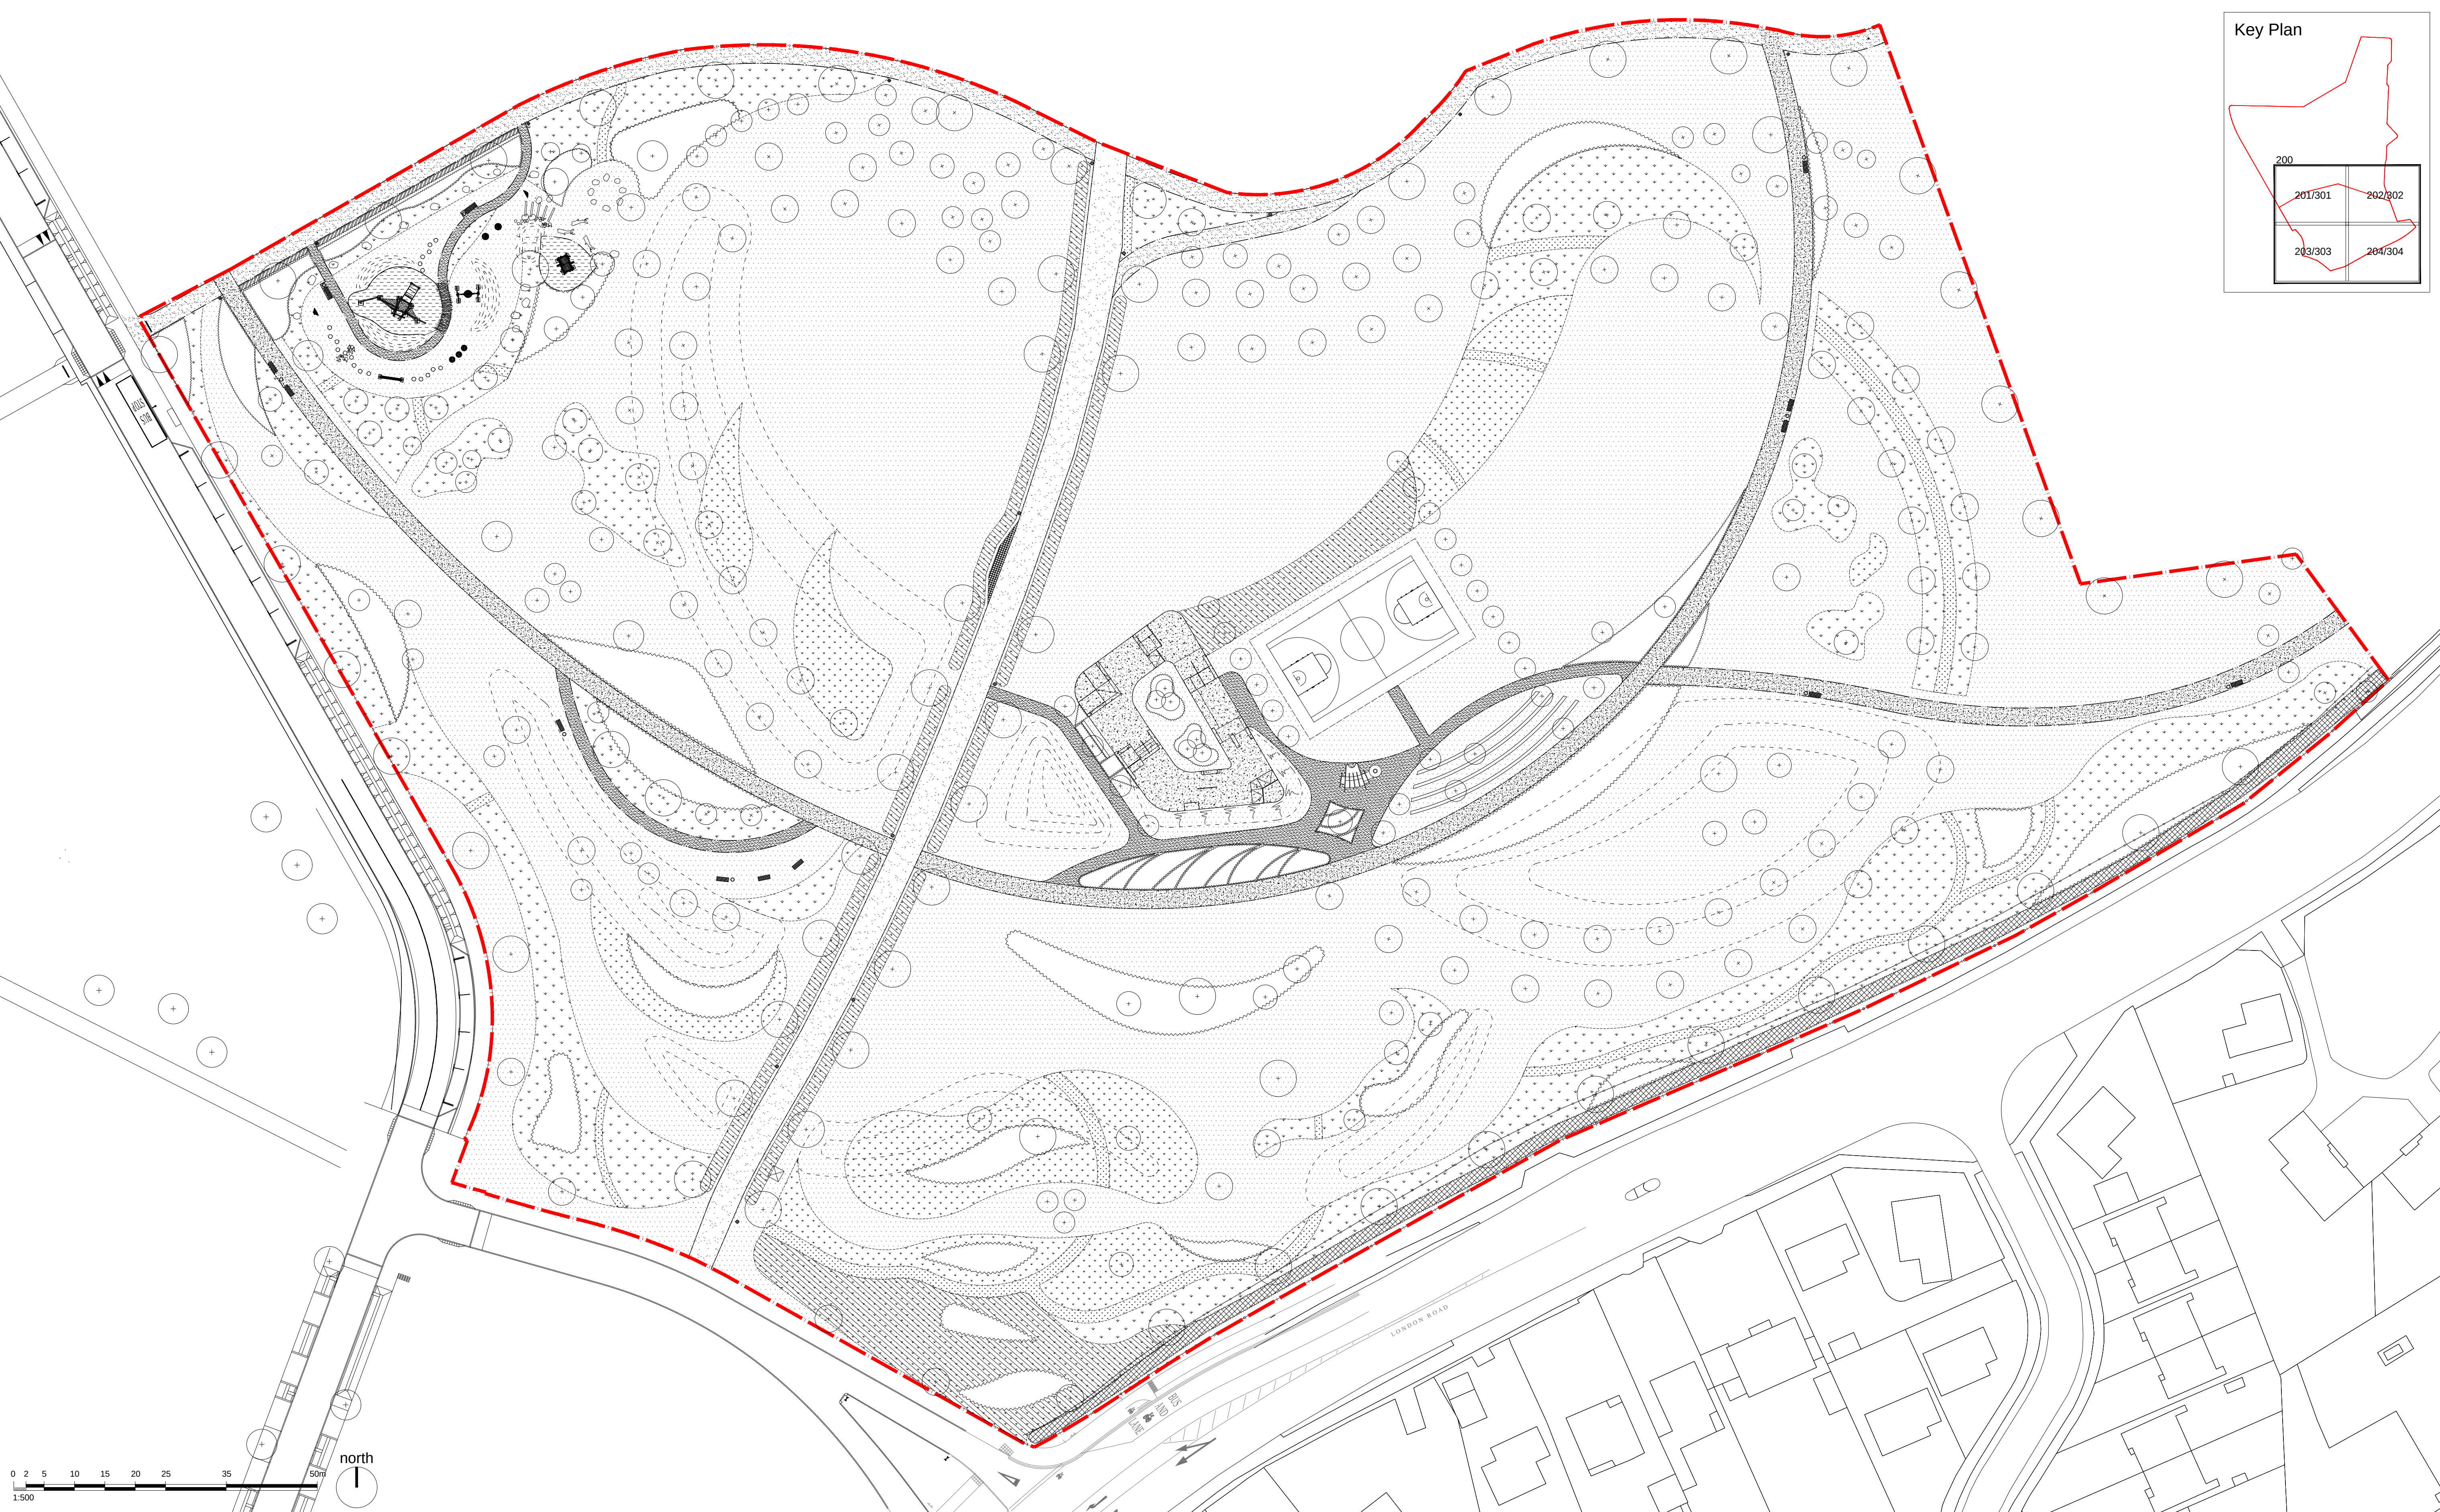

fabrik

Lenten House
16 Lenten Street
Alton
Hampshire
GU34 1HG

T: 01420 593250
E: alton@fabrikuk.com
W: www.fabrikuk.com

Refer to fabrik drawings:

- D2403 L.206 - Legend
- D2403 L.201-205 - Detailed Hard Landscape Proposals
- D2403 L.301-306 - Detailed Soft Landscape Proposals

Notes

1. This drawing is the property of fabrik ltd. It must not be copied or reproduced without written consent.
2. Only figured dimensions are to be taken from this drawing. All contractors must visit site and be responsible for taking and checking all dimensions related to the works shown on the drawing.

01	17.11.16	Site wide amends following client comments	ah
No.	Date	Reason	Name
Revisions			

External References:

- D2403 Berewood Town Park Phase A TenderDrawingsSite Survey/topo copy
- D2403 Berewood Town Park Phase A TenderDrawingsSite Survey/Recvd 110526XSU_ORDSURV copy
- D2304 Berewood Town Park Phase B, WaterloovilleDrawingsArchaeology/Recvd-13-02-07Town Park Constraints - Copy

Project

Town Park, Phase A, Berewood, Waterlooville
for Grainger

Drawing

Landscape Masterplan

Scale

1:500 @ A1

Date

Nov '16

Checked

sg

Drawn

ah

Drawing No.

D2403 L.200

Revision

01

☐ Preliminary	☐ Issued for Design/Information
☒ Issued for Planning Approval	☐ Issued for Tender
☐ Issued for Construction	☐ As Built

Drawing sheet size - A1

Copyright Reserved (C)