


Appendix C

BGS MAPPING



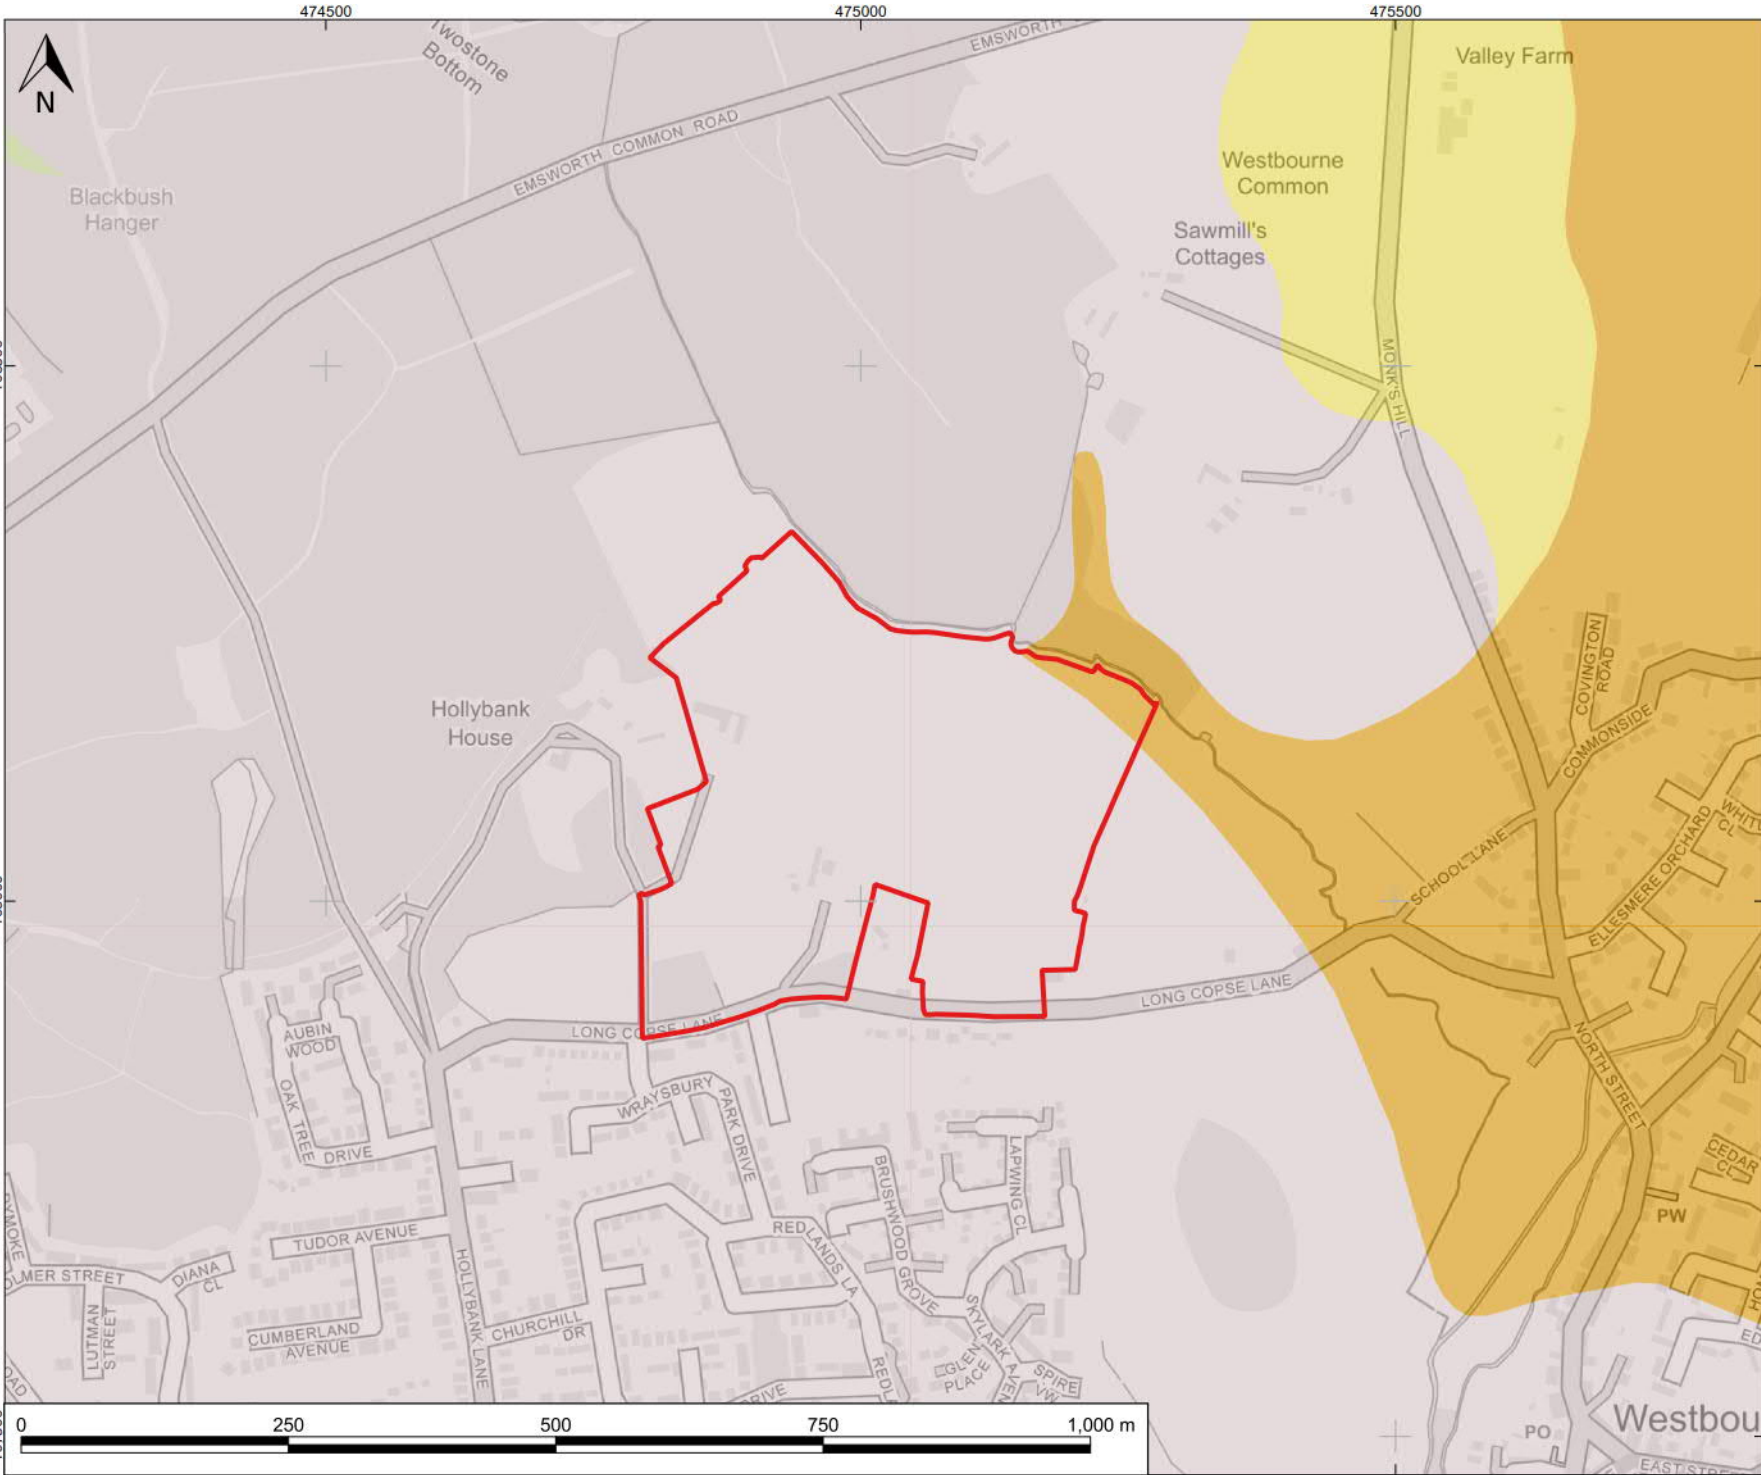

KEY:

- Site Boundary
- BGS Bedrock
 - Lambeth Group
 - Clay, Silt And Sand
 - London Clay Formation
 - Clay, Silt And Sand
 - London Clay Formation
 - Sand
 - Bognor Sand Member
 - Sand

A	28/05/21	JD	FIRST ISSUE	JG	EI
REV	DATE	DRW	DESCRIPTION	CHK	APP

STATUS:

FOR INFORMATION ONLY



Mountbatten House, Basing View,
Basingstoke, HANTS, RG21 4HJ
Tel: +44 (0) 1256 318 800
Fax: +44 (0) 1256 318 70
www.wsp.com

CLIENT:
LAND & PARTNERS LTD

ARCHITECT:


PROJECT:
LONG COPSE LANE

TITLE:
**BRITISH GEOLOGICAL SURVEY -
BEDROCK**

DRAWN:	CHECKED:	APPROVED:
--------	----------	-----------

QGIS FILE: 2250-BGS-001.qgz	SCALE @A3: 1:5,000	DATE: 28/05/21
--------------------------------	------------------------------	--------------------------

PROJECT No: 70052250	DRAWING No: 2250-BGS-001	REV: A
--------------------------------	------------------------------------	------------------

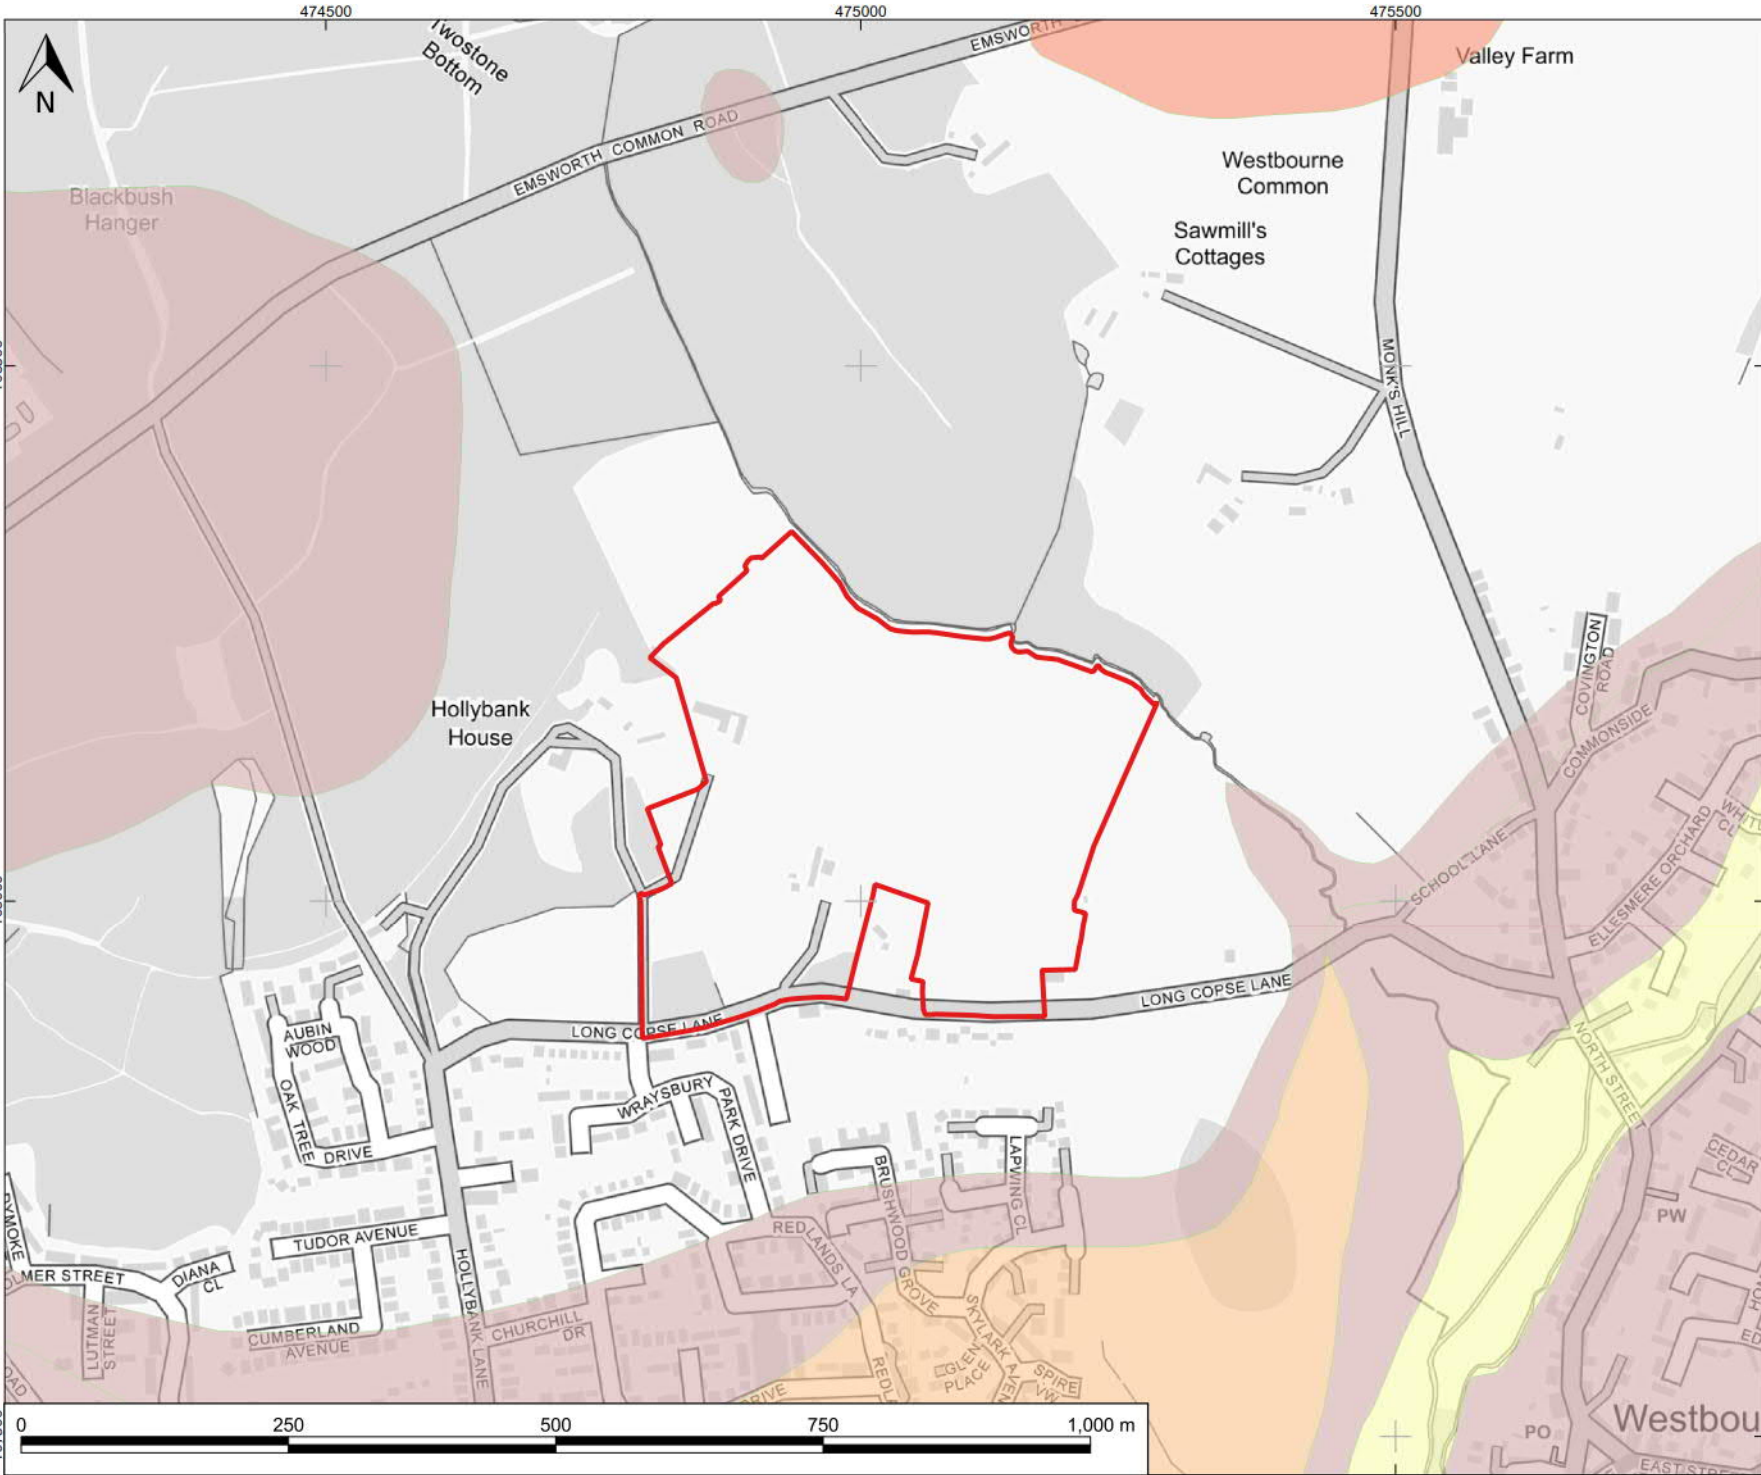

KEY:

- Site Boundary
- BGS Superficial
 - Head
 - Gravel, Sand, Silt And Clay
 - River Terrace Deposits
 - Sand, Silt And Gravel
 - Alluvium
 - Clay, Silt, Sand And Gravel
 - Raised Storm Beach Deposits 2
 - Gravel

A	28/05/21	JD	FIRST ISSUE	JG	EI
REV	DATE	DRW	DESCRIPTION	CHK	APP

STATUS: FOR INFORMATION ONLY

wsp

Mountbatten House, Basing View,
Basingstoke, HANTS, RG21 4HJ
Tel: +44 (0) 1256 318 800
Fax: +44 (0) 1256 318 70
www.wsp.com

CLIENT: LAND & PARTNERS LTD

ARCHITECT:

PROJECT: LONG COPSE LANE

TITLE: BRITISH GEOLOGICAL SURVEY - SUPERFICIAL DEPOSITS

DRAWN:	CHECKED:	APPROVED:
--------	----------	-----------

QGIS FILE: 2250-BGS-002.qgz	SCALE @A3: 1:5,000	DATE: 28/05/21
--------------------------------	-----------------------	-------------------

PROJECT No: 70052250	DRAWING No: 2250-BGS-002	REV: A
-------------------------	-----------------------------	-----------