


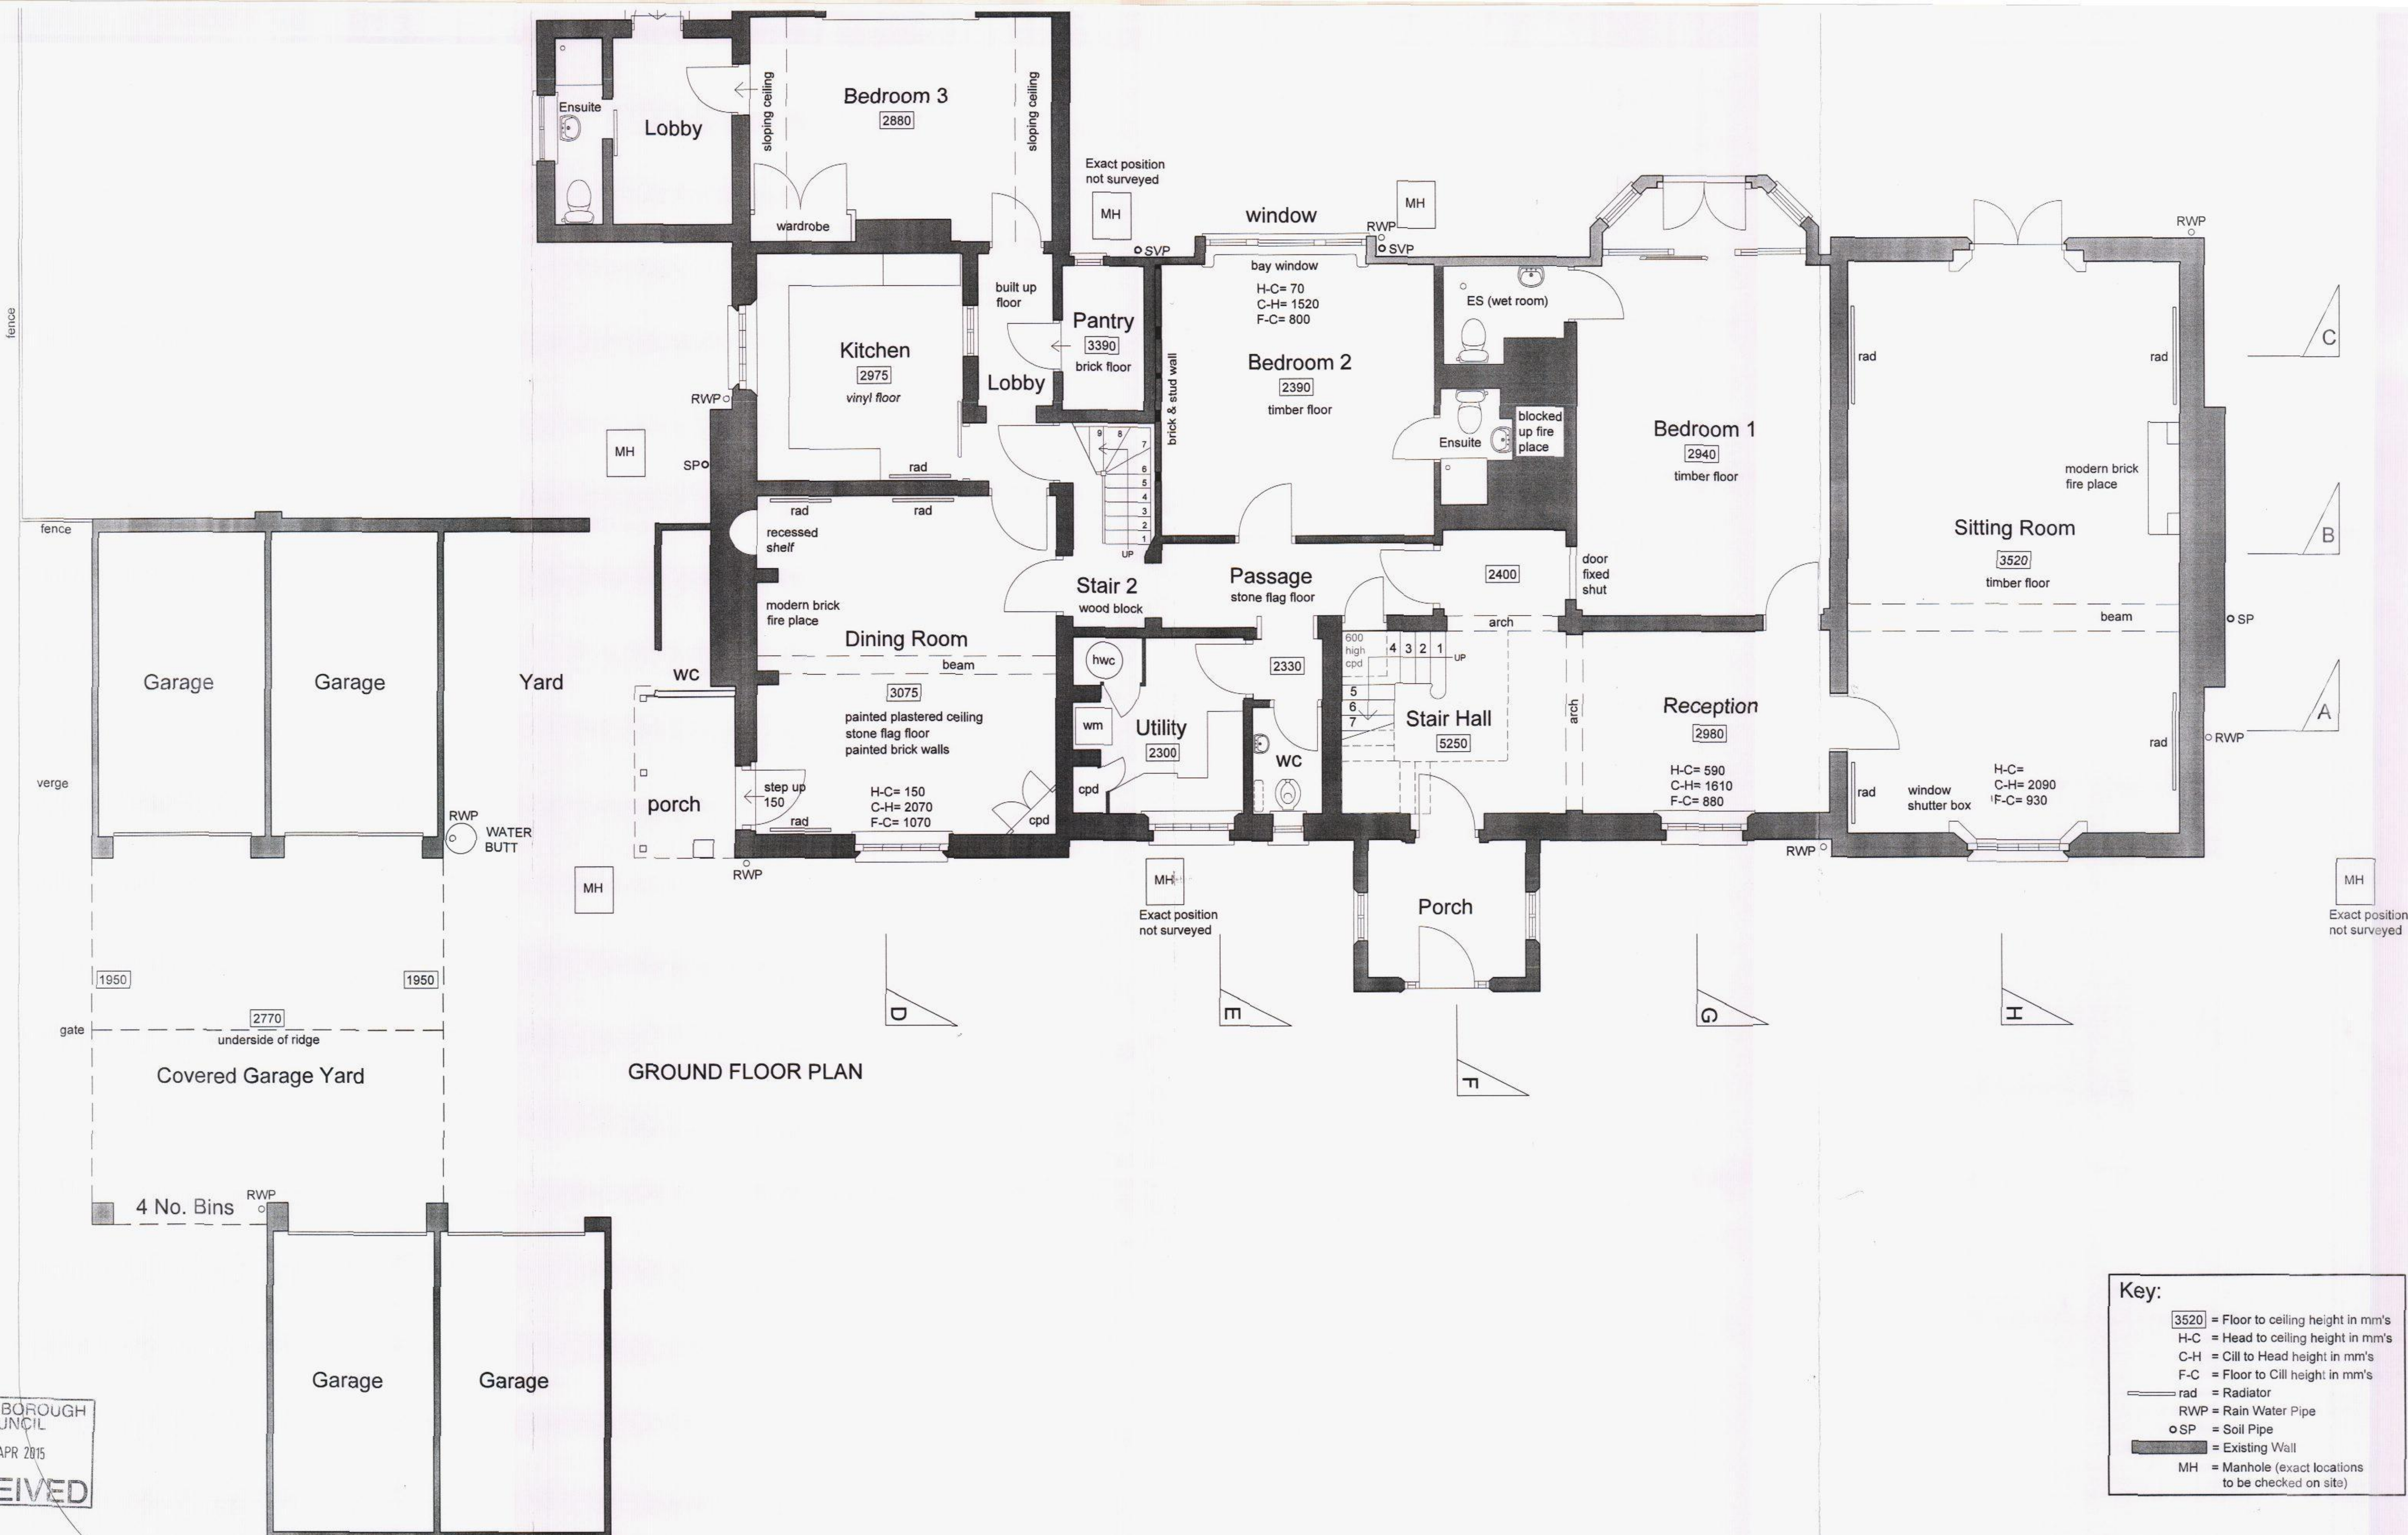

**Key:**

- 3520 = Floor to ceiling height in mm's
- H-C = Head to ceiling height in mm's
- C-H = Cill to Head height in mm's
- F-C = Floor to Cill height in mm's
- rad = Radiator
- RWP = Rain Water Pipe
- SP = Soil Pipe
- Existing Wall
- MH = Manhole (exact locations to be checked on site)

HAVANT BOROUGH COUNCIL  
24 APR 2015  
**RECEIVED**