


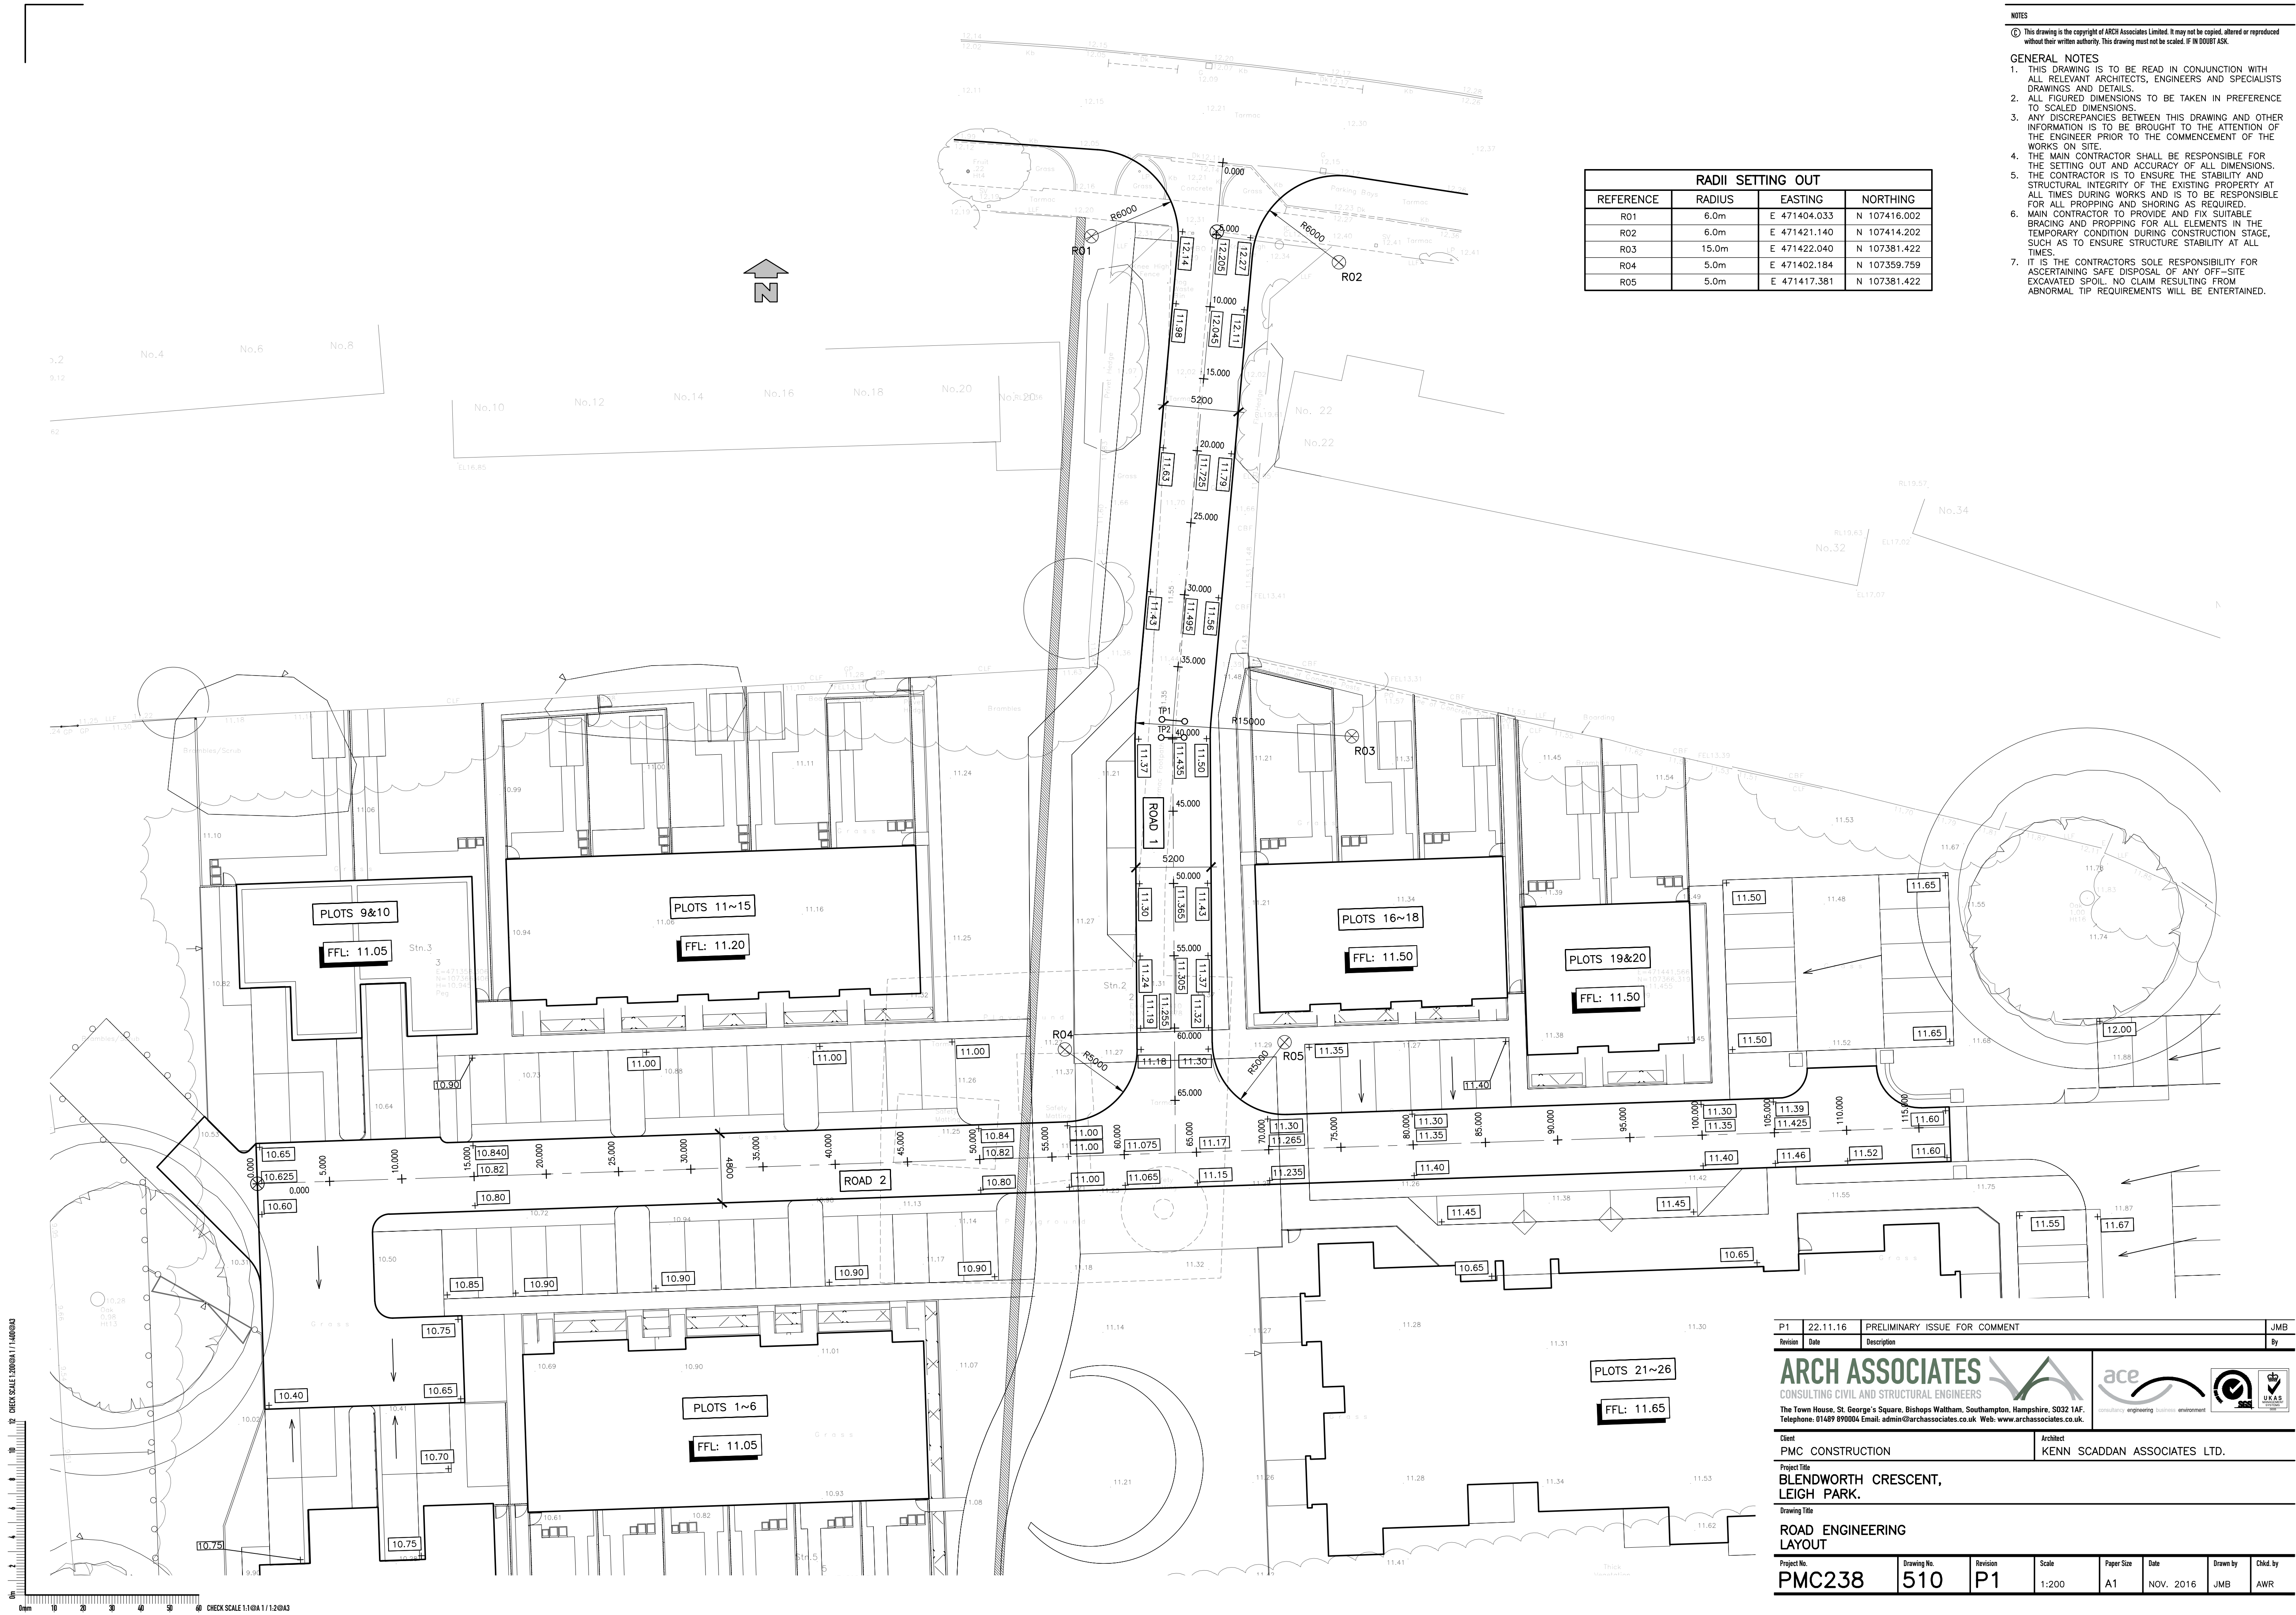

RADII SETTING OUT			
REFERENCE	RADIUS	EASTING	NORTHING
R01	6.0m	E 471404.033	N 107416.002
R02	6.0m	E 471421.140	N 107414.202
R03	15.0m	E 471422.040	N 107381.422
R04	5.0m	E 471402.184	N 107359.759
R05	5.0m	E 471417.381	N 107381.422

- NOTES
- © This drawing is the copyright of ARCH Associates Limited. It may not be copied, altered or reproduced without their written authority. This drawing must not be scaled. IF IN DOUBT ASK.
- GENERAL NOTES
- THIS DRAWING IS TO BE READ IN CONJUNCTION WITH ALL RELEVANT ARCHITECTS, ENGINEERS AND SPECIALISTS DRAWINGS AND DETAILS.
 - ALL FIGURED DIMENSIONS TO BE TAKEN IN PREFERENCE TO SCALED DIMENSIONS.
 - ANY DISCREPANCIES BETWEEN THIS DRAWING AND OTHER INFORMATION IS TO BE BROUGHT TO THE ATTENTION OF THE ENGINEER PRIOR TO THE COMMENCEMENT OF THE WORKS ON SITE.
 - THE MAIN CONTRACTOR SHALL BE RESPONSIBLE FOR THE SETTING OUT AND ACCURACY OF ALL DIMENSIONS.
 - THE CONTRACTOR IS TO ENSURE THE STABILITY AND STRUCTURAL INTEGRITY OF THE EXISTING PROPERTY AT ALL TIMES DURING WORKS AND IS TO BE RESPONSIBLE FOR ALL PROPPING AND SHORING AS REQUIRED.
 - MAIN CONTRACTOR TO PROVIDE AND FIX SUITABLE BRACING AND PROPPING FOR ALL ELEMENTS IN THE TEMPORARY CONDITION DURING CONSTRUCTION STAGE, SUCH AS TO ENSURE STRUCTURE STABILITY AT ALL TIMES.
 - IT IS THE CONTRACTORS SOLE RESPONSIBILITY FOR ASCERTAINING SAFE DISPOSAL OF ANY OFF-SITE EXCAVATED SPOIL. NO CLAIM RESULTING FROM ABNORMAL TIP REQUIREMENTS WILL BE ENTERTAINED.

P1	22.11.16	PRELIMINARY ISSUE FOR COMMENT	JMB
Revision	Date	Description	By

ARCH ASSOCIATES
CONSULTING CIVIL AND STRUCTURAL ENGINEERS
The Town House, St George's Square, Bishops Waltham, Southampton, Hampshire, SO32 1AF.
Telephone: 01489 890904 Email: admin@archassociates.co.uk Web: www.archassociates.co.uk

ace
creativity engineering business environment



Client	Architect
PMC CONSTRUCTION	KENN SCADDAN ASSOCIATES LTD.

Project Title
**BLENDWORTH CRESCENT,
LEIGH PARK.**

Drawing Title
**ROAD ENGINEERING
LAYOUT**

Project No.	Drawing No.	Revision	Scale	Paper Size	Date	Drawn by	Chd. by
PMC238	510	P1	1:200	A1	NOV. 2016	JMB	AWR