


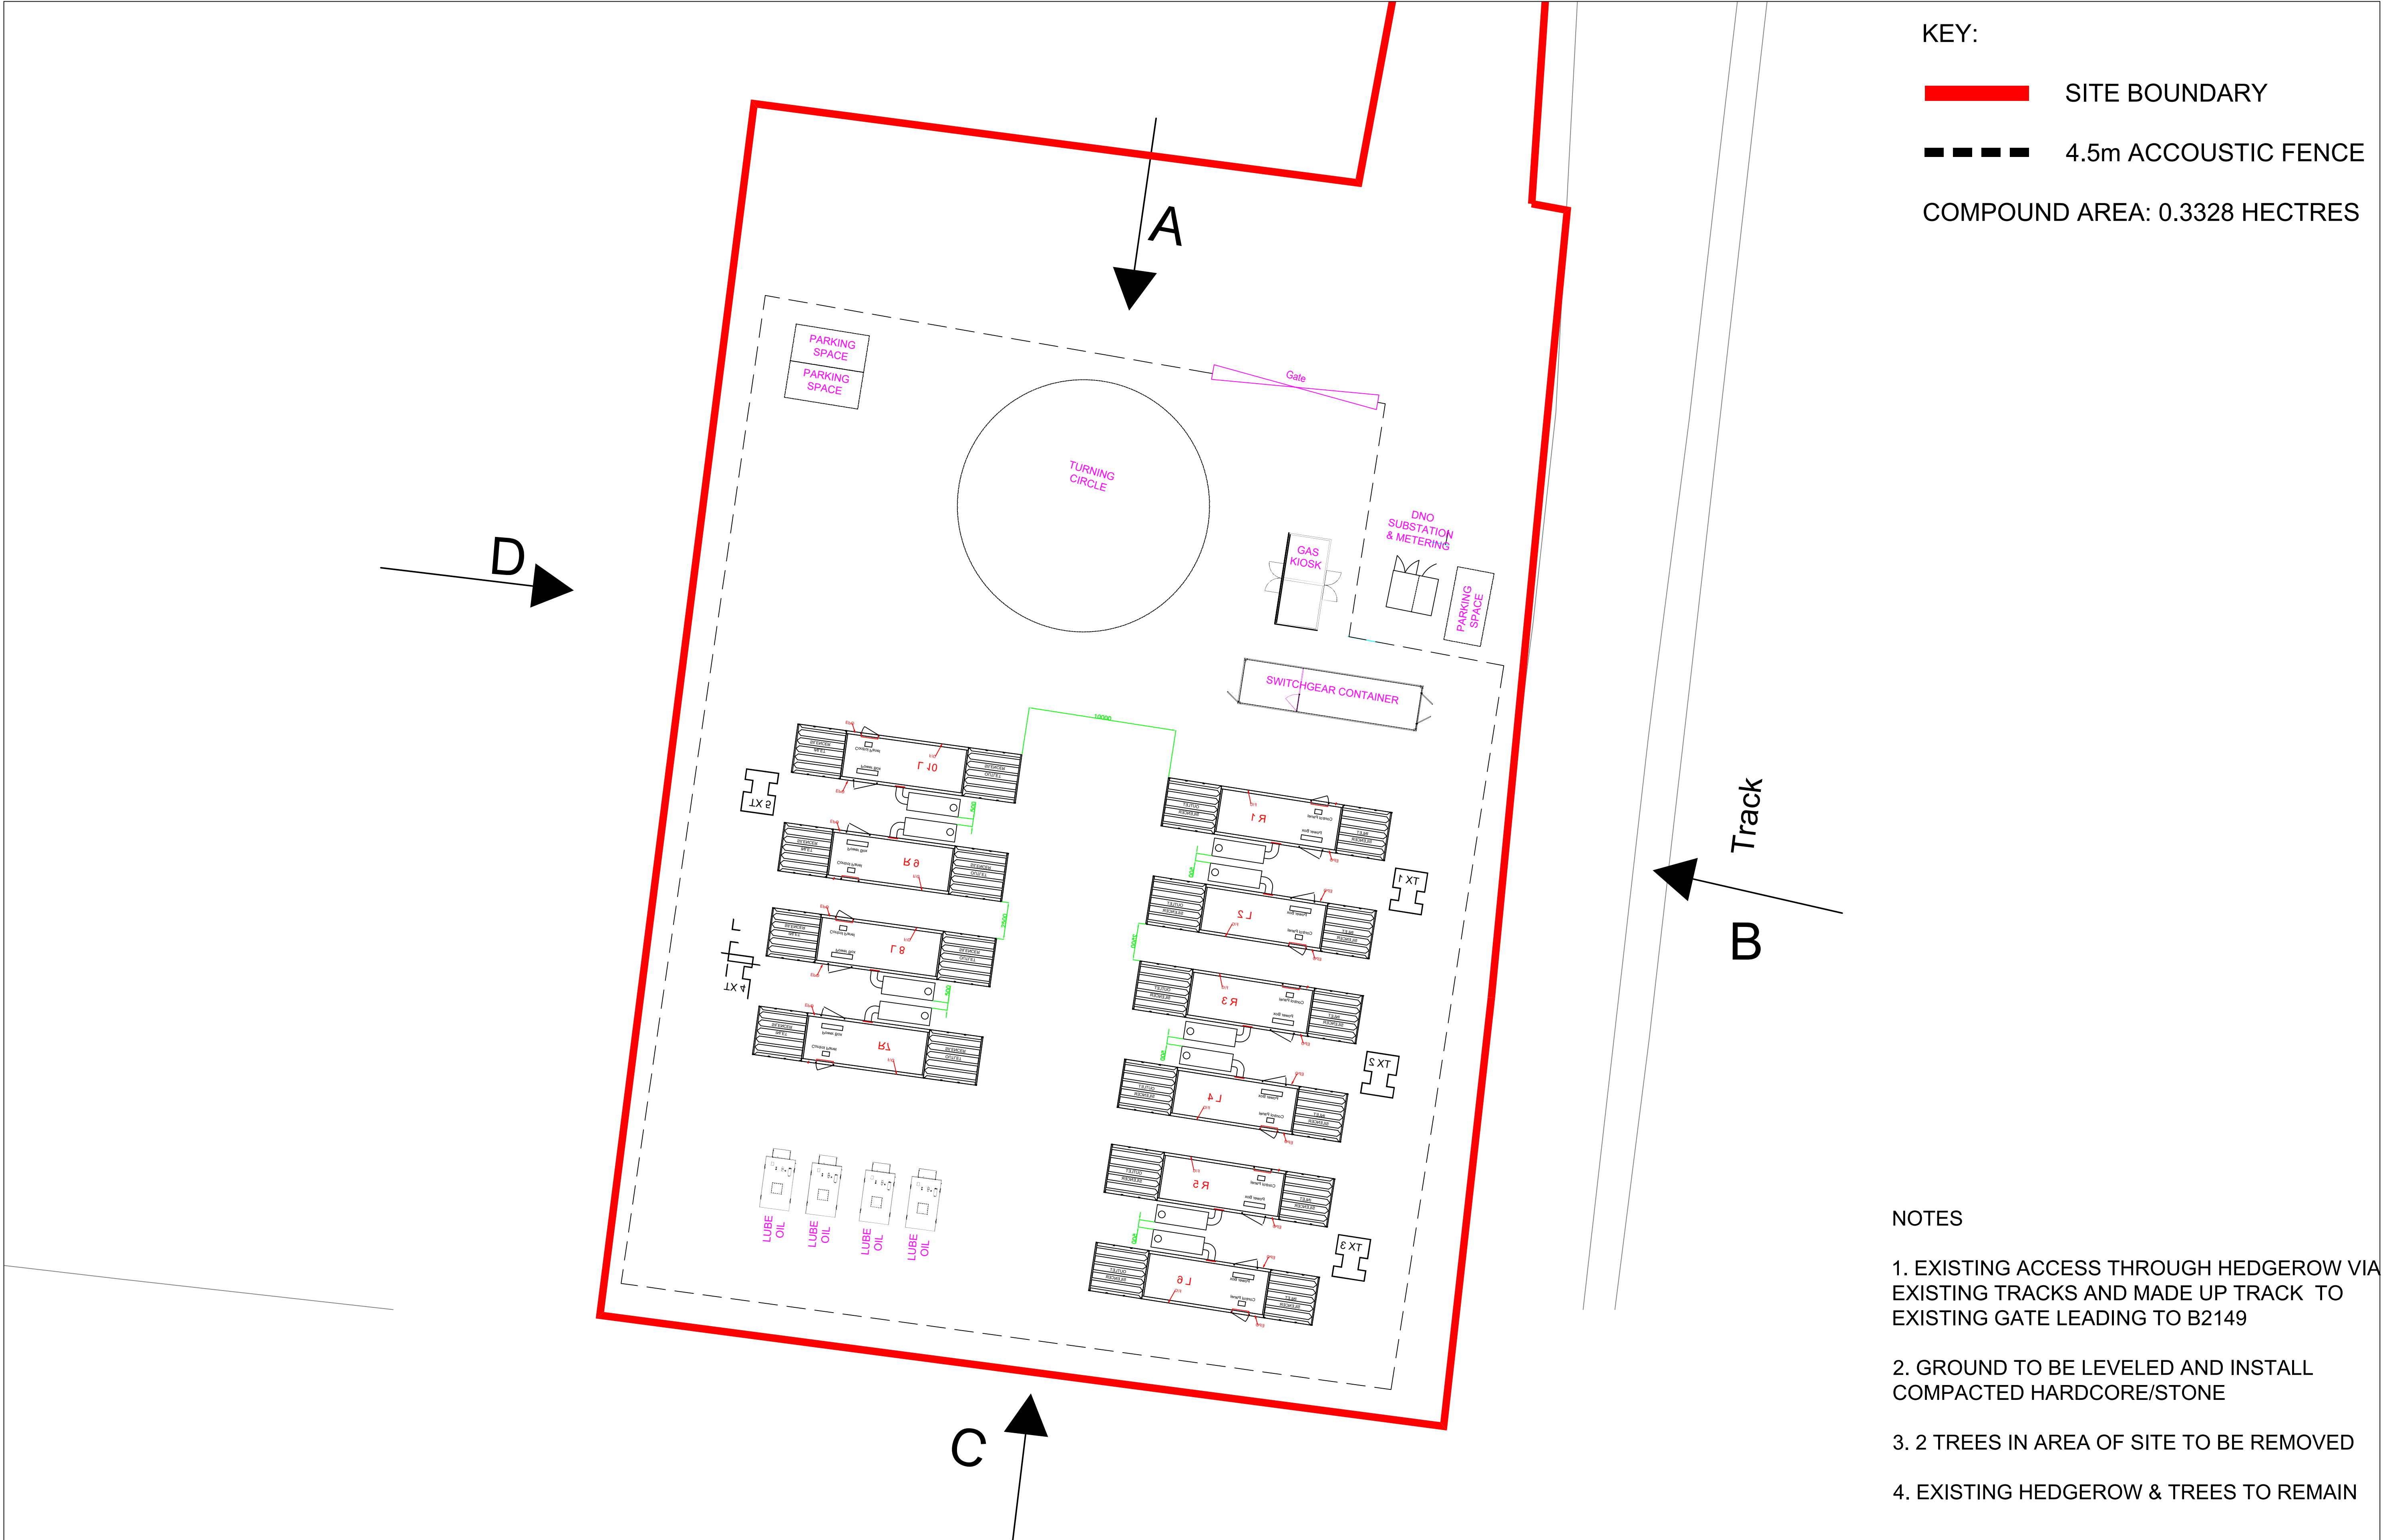


KEY:

SITE BOUNDARY

4.5m ACCOUSTIC FENCE

COMPOUND AREA: 0.3328 HECTRES

- NOTES
1. EXISTING ACCESS THROUGH HEDGEROW VIA EXISTING TRACKS AND MADE UP TRACK TO EXISTING GATE LEADING TO B2149
 2. GROUND TO BE LEVELED AND INSTALL COMPACTED HARDCORE/STONE
 3. 2 TREES IN AREA OF SITE TO BE REMOVED
 4. EXISTING HEDGEROW & TREES TO REMAIN

 SCALE		1:500 @A1	BLENDWORTH SITE LAYOUT	PLANNING APPLICATION NO:		ISSUE	DATE	ISSUE	DATE	ISSUE	DATE	ISSUE	DATE	ISSUE	DATE	ISSUE	DATE	CLIENT RYDBERG DRG. No. ENQ 6540-05-1003-D-E	
DATE		22/07/16								E	05/09/16	D	01/09/16	C	18/08/16	B	02/08/16		
DRAWN		KC/MM								SITE LAYOUT UPDATED		SITE LAYOUT UPDATED		Gate, fence, turning circle and parking space moved JJ		Site layout arrangement amended. SE/CE			
CHECKED		SJ																	
APPROVED		GJ																	