

NOTES


Reproduced from the Ordnance Survey map with the permission of the Controller of Her Majesty's Stationary Office, (C) Crown Copyright
C A Cornish Architects
Licence No. AR161859

Do not scale. Work only to figured dimensions.

Subject to Statutory Approvals.

Subject to design development

Where applicable this drawing is to be read in conjunction with other consultants drawings and with the specification.

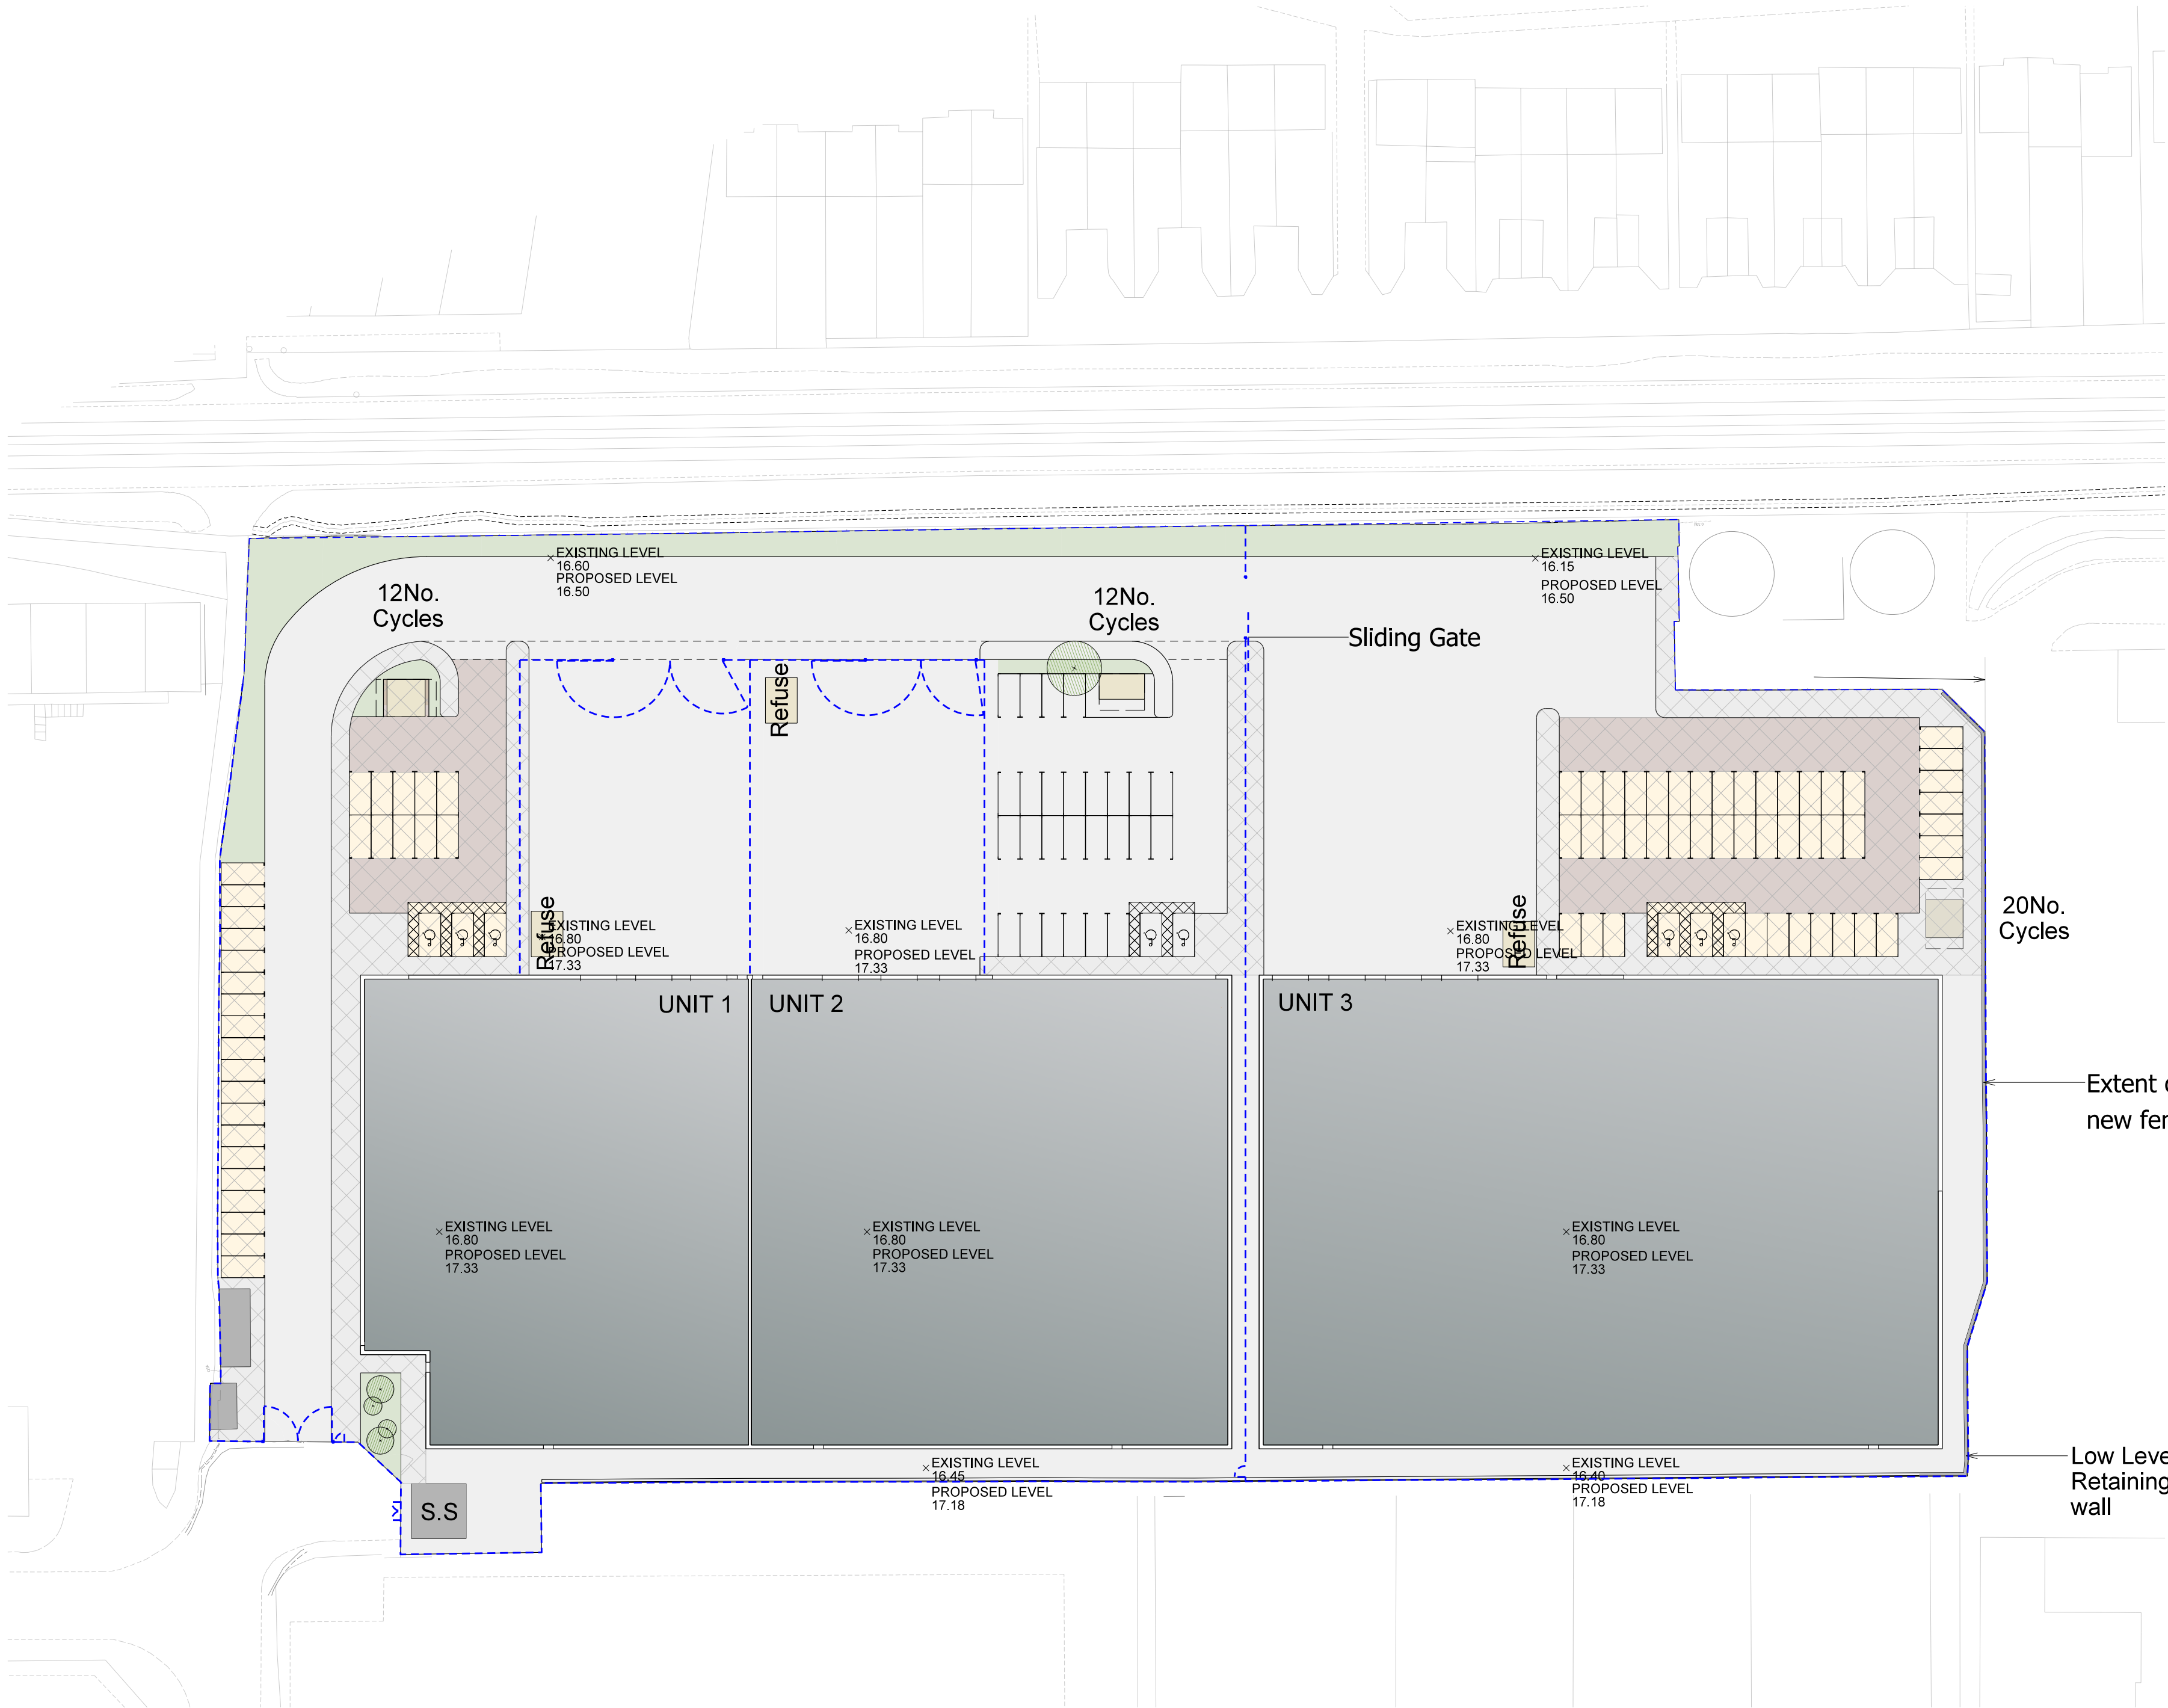

KEY

MARIGOLD KEYBLOCK
PENCIL EDGED BLOCK
PAVIORS - MARSHALLS
TO CAR PARK ROAD

BRACKEN KEYBLOCK
PENCIL EDGED BLOCK
PAVIORS - MARSHALLS
TO PARKING BAYS

CHARCOAL KEYBLOCK
PENCIL EDGED BLOCK
PAVIORS - MARSHALLS
TO PATHS

CONCRETE PAVED
BRUSHED FINISH

SOFT LANDSCAPING
Refer to drawing:
14021 / TP / 044

2.4m high weld mesh fence
and swing gates.
Powder coated Black
Finished to specialist sub
contractor

For acoustic treatment to the
Eastern boundary refer to the
Noise Impact Assessment document.

IN ADDITION TO A NEW GATED ENTRANCE(S) ALL SITE
BOUNDARIES ARE TO RECEIVE NEW COLOUR COATED
WELDMESH FENCING (WITH EXCEPTION OF THE SOUTH
EAST CORNER AROUND THE SPRINKLER TANKS)
REFER TO DRAWING 14021 / TP / 041 FOR SAMPLES.

C	Colours and notes updated	SM	25.07.16
B	Levels & extent of acoustic fence updated	SM	18.07.16
A	Fence lines updated	SM	13.07.16
Rev	Description	Chkd	Date

Peer House
8 -14 Verulam Street
London WC1X 8LZ

tel +44(0)20 7400 2120

enquiries@cornisharchitects.com
www.cornisharchitects.com

cornisharchitects

Project	VELOCITY STANBRIDGE ROAD HAVANT		
Drg Title	Fence and External Works		
Status	P L A N N I N G		
			
Scale	1:500 @ A1	Date	
Drg No	14021 / TP / 040	Rev	C

Copyright of Cornish Architects (C)