


Rev:	Date:	Amendment:
1		

Stainless steel handrail (marine standard) to match existing
Obscure glazed side screen set in polished stainless steel frame
Glazing to be Pilkington Optifloat 'Opal'

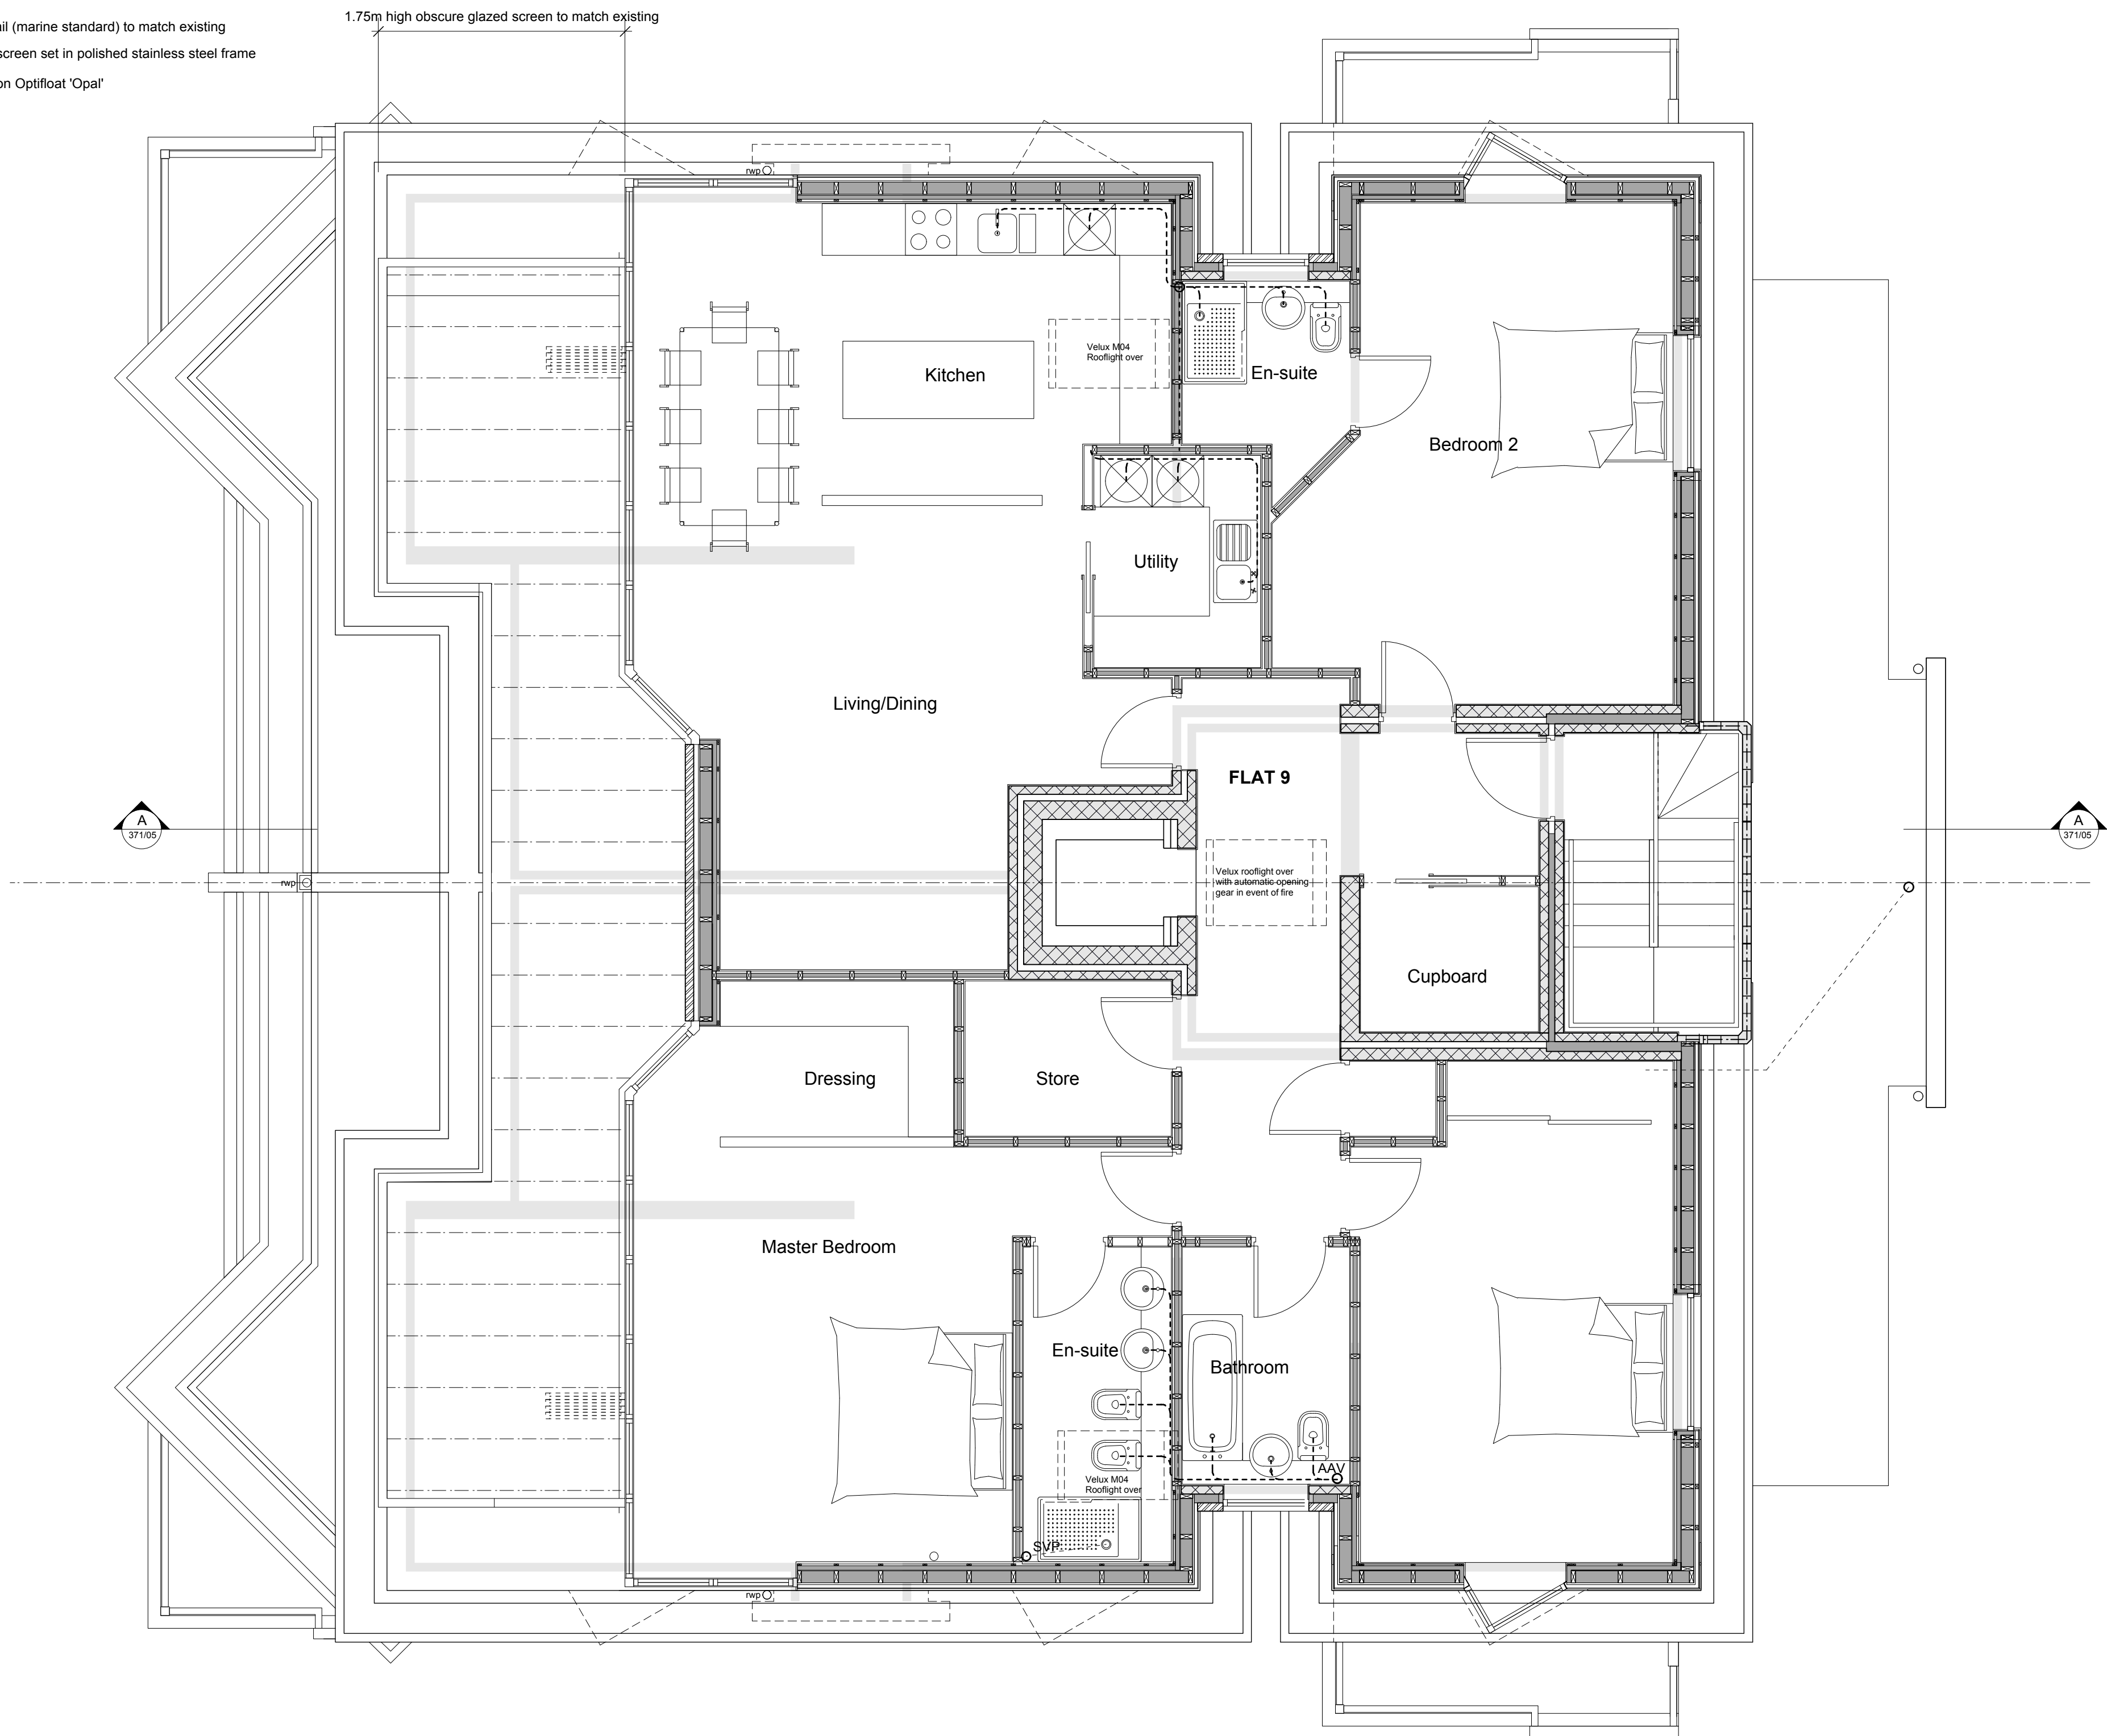

THIRD FLOOR (Penthouse) GENERAL ARRANGEMENT PLAN
1:50