
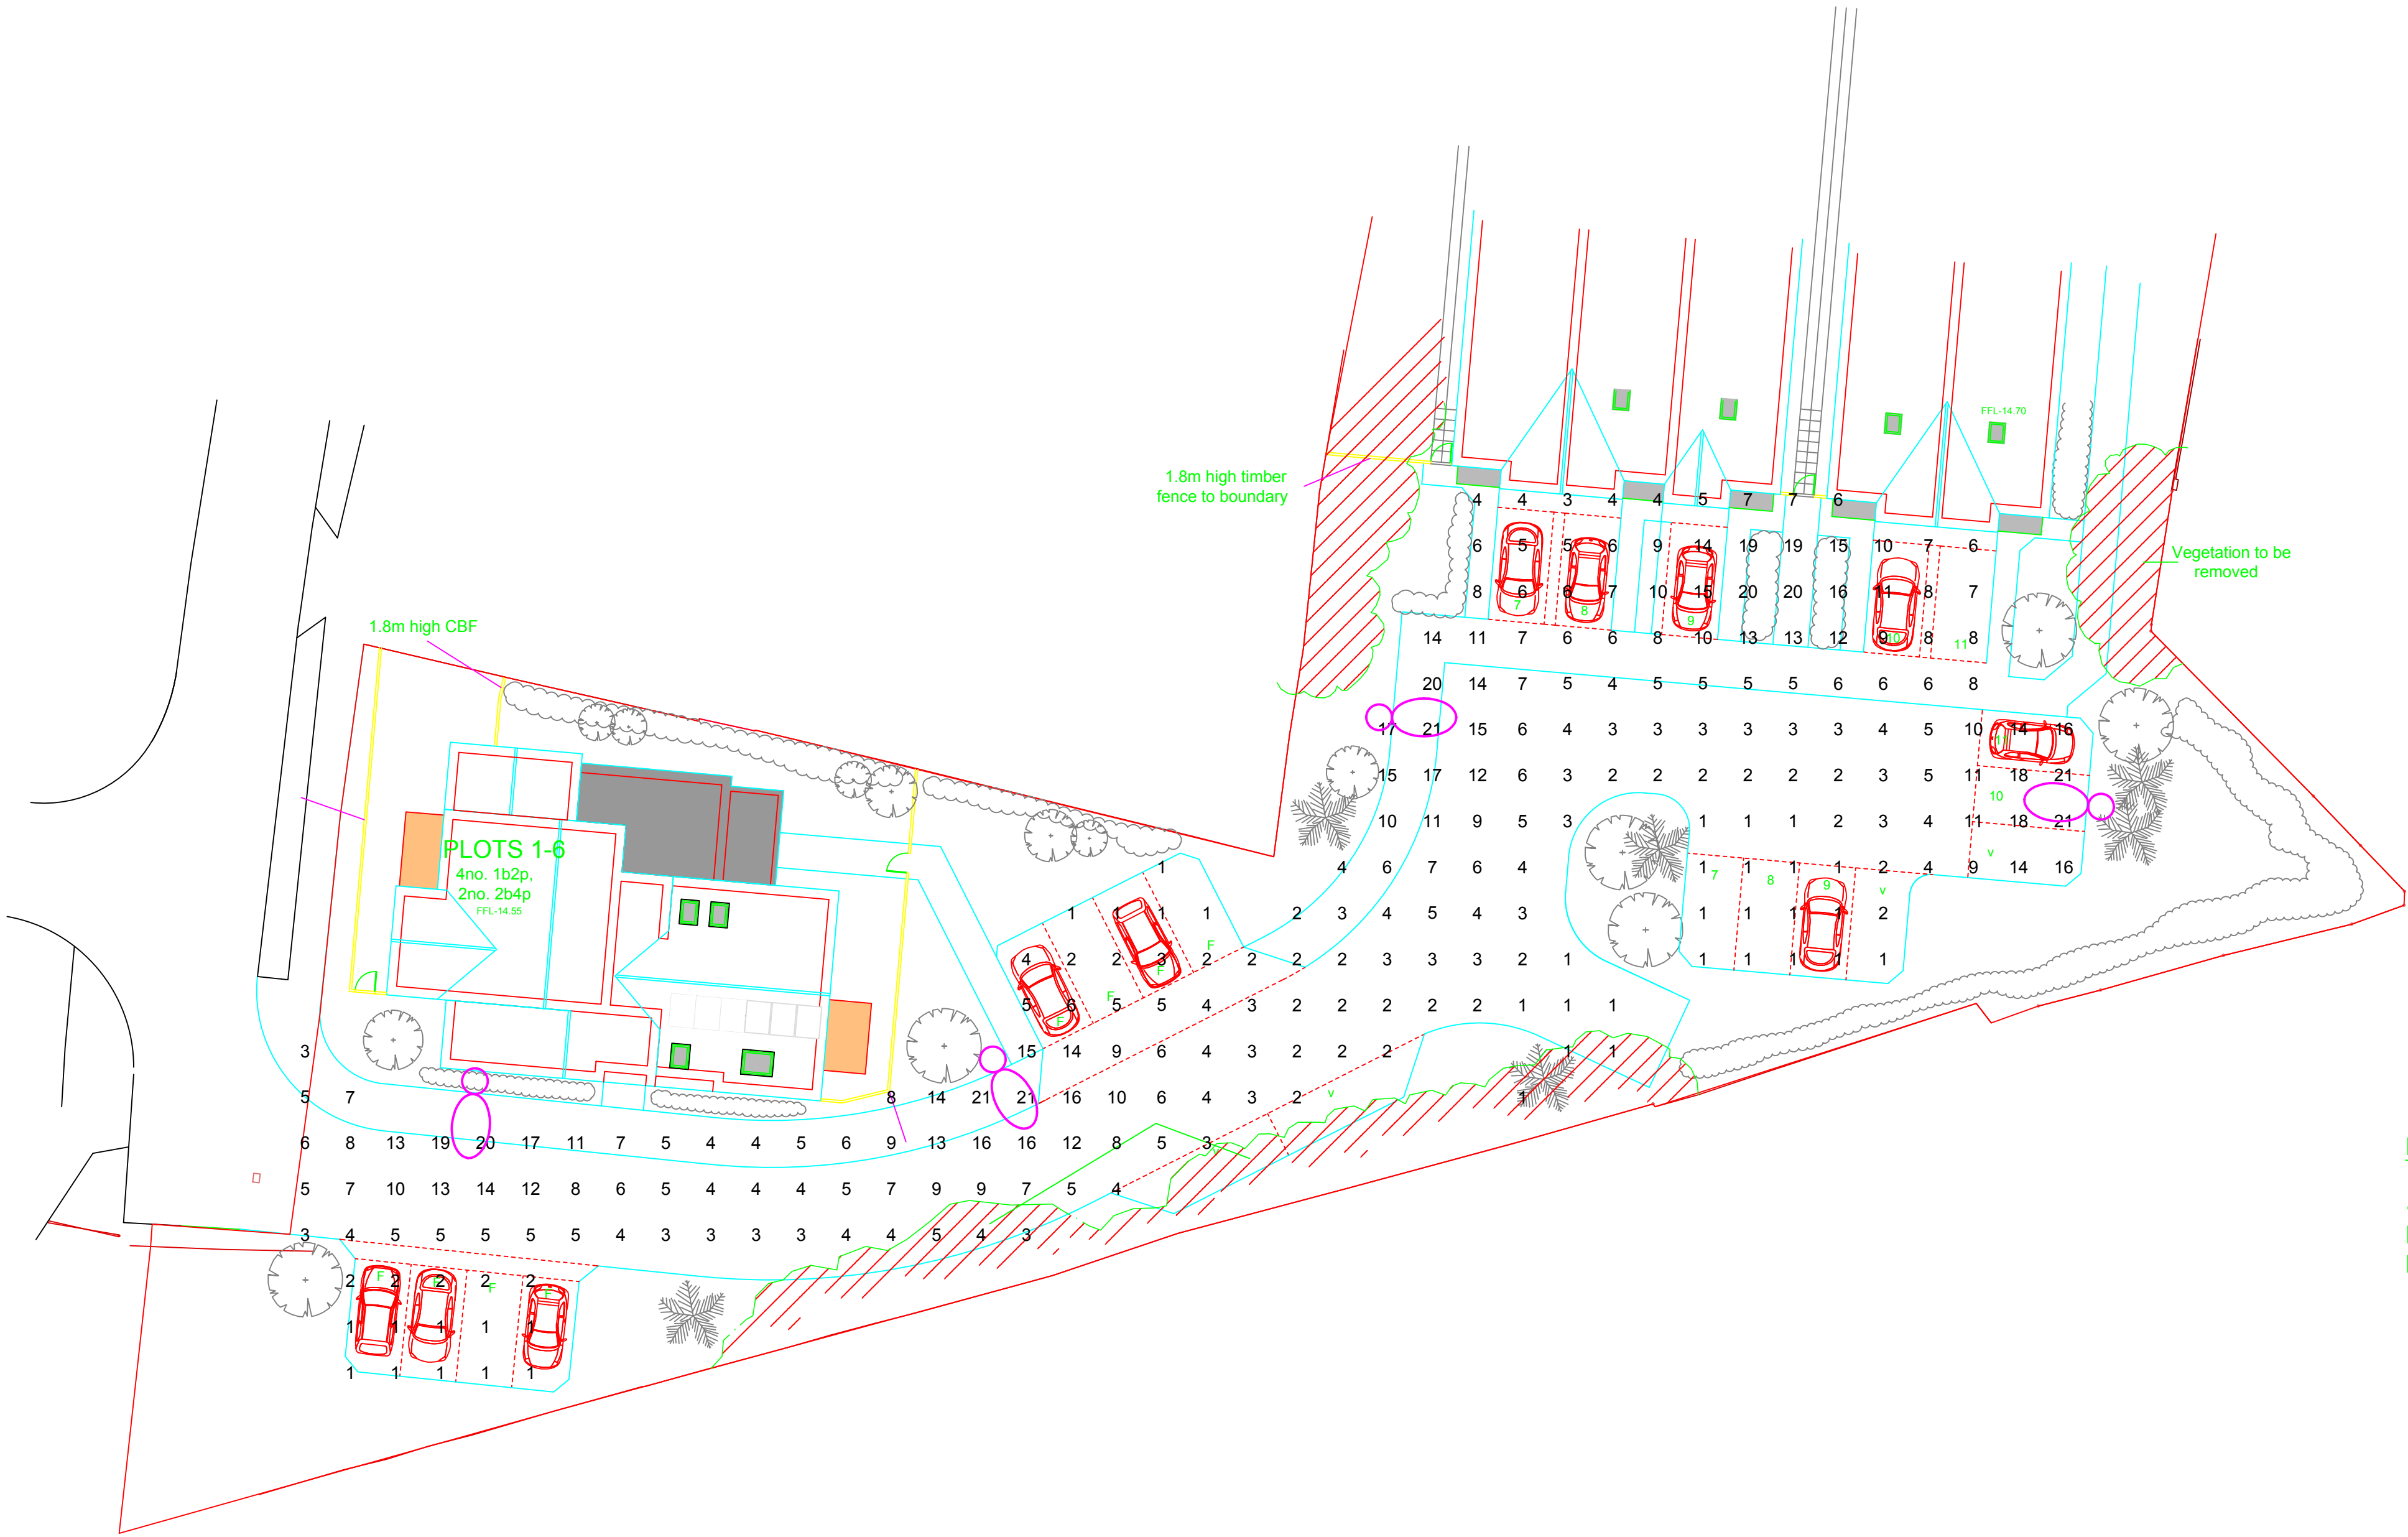
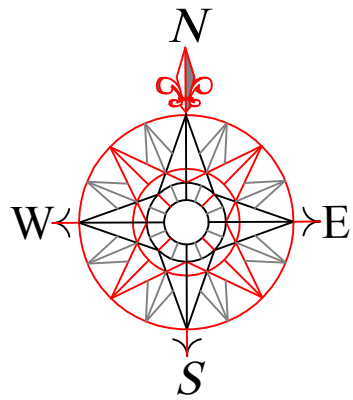


SEE DRAWING No J4450/EXX
FOR LEGEND, NOTES AND DETAILS

FOR INFORMATION

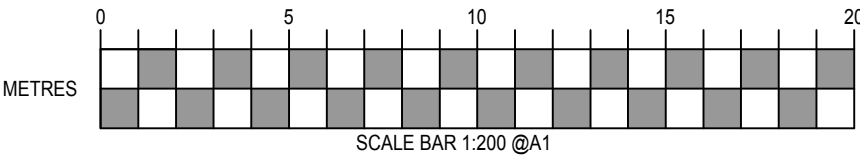

Luminaire Key

4 No. Disano "3280 Rolle T1" 19w 2970 Lumen 4000K LED
Mounted on 5 Mtr Root Mounted Lighting Column.
Ref: 330400-350/5MCOL (x5 Qty)

REV	DRN	DATE	DESCRIPTION
SCHEME			
PORTSMOUTH CITY COUNCIL HOLYBOURNE ROAD ELEVEN DWELLINGS. FIVE HOUSES, SIX FLATS			
TITLE			
EXTERNAL ELECTRICAL SERVICES LAYOUT			
 ISO 9001 REGISTERED FIRM MR Electrical Services Ltd 1/2 CENTRAL POINT, KIRKAL ROAD PORTSMOUTH, PO3 6FH Tel: (023) 9291 6666 Fax: (023) 9291 6666 E-mail: enquiry@mrseletrical.co.uk HAS CONSTRUCTION & TRADING LIMITED Approved Contractor Member of the construct online www.constructonline.co.uk			
© This design is the property of MR Electrical Services Limited and shall not be reproduced or copied in any way or conveyed to a third party without the owners written permission.			
SCALE	1:200 @ A1	DATE	APRIL 2016
DRAWN	DAVE GRANT	CHECKED	GRAHAM WIGGINS
DRG. NO.	J4450/EX02	REVISION	ORG