


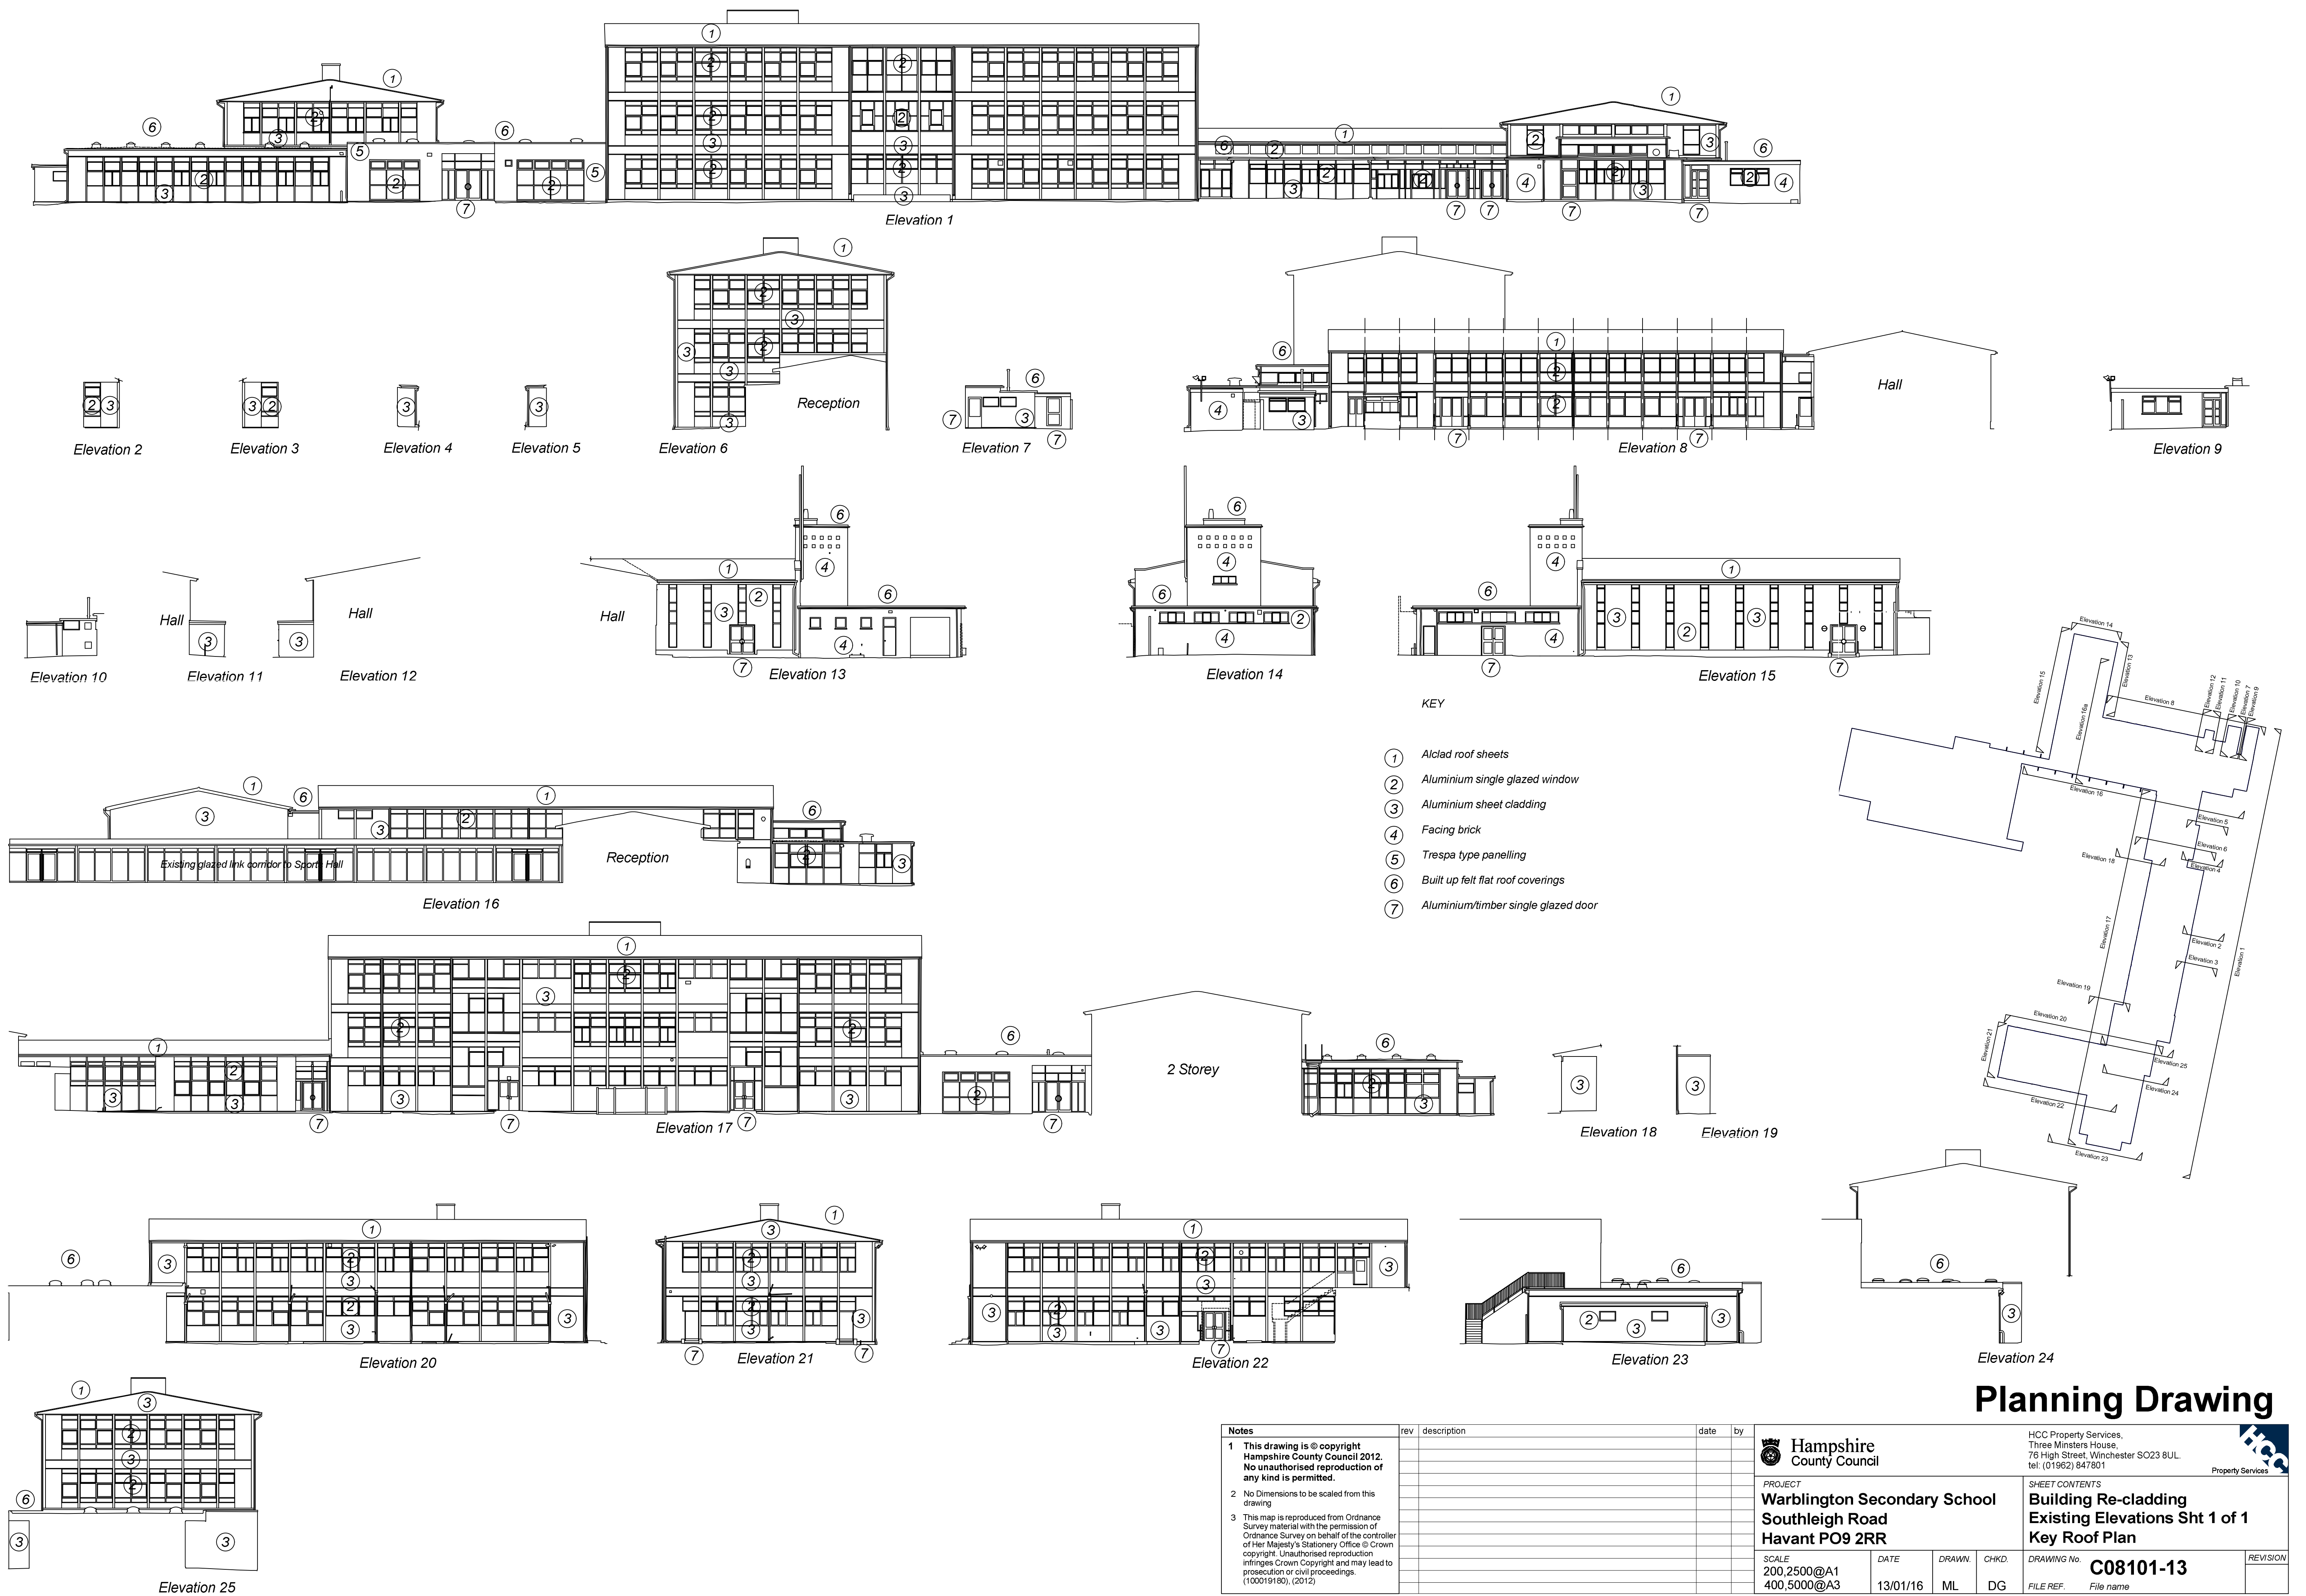

Planning Drawing