


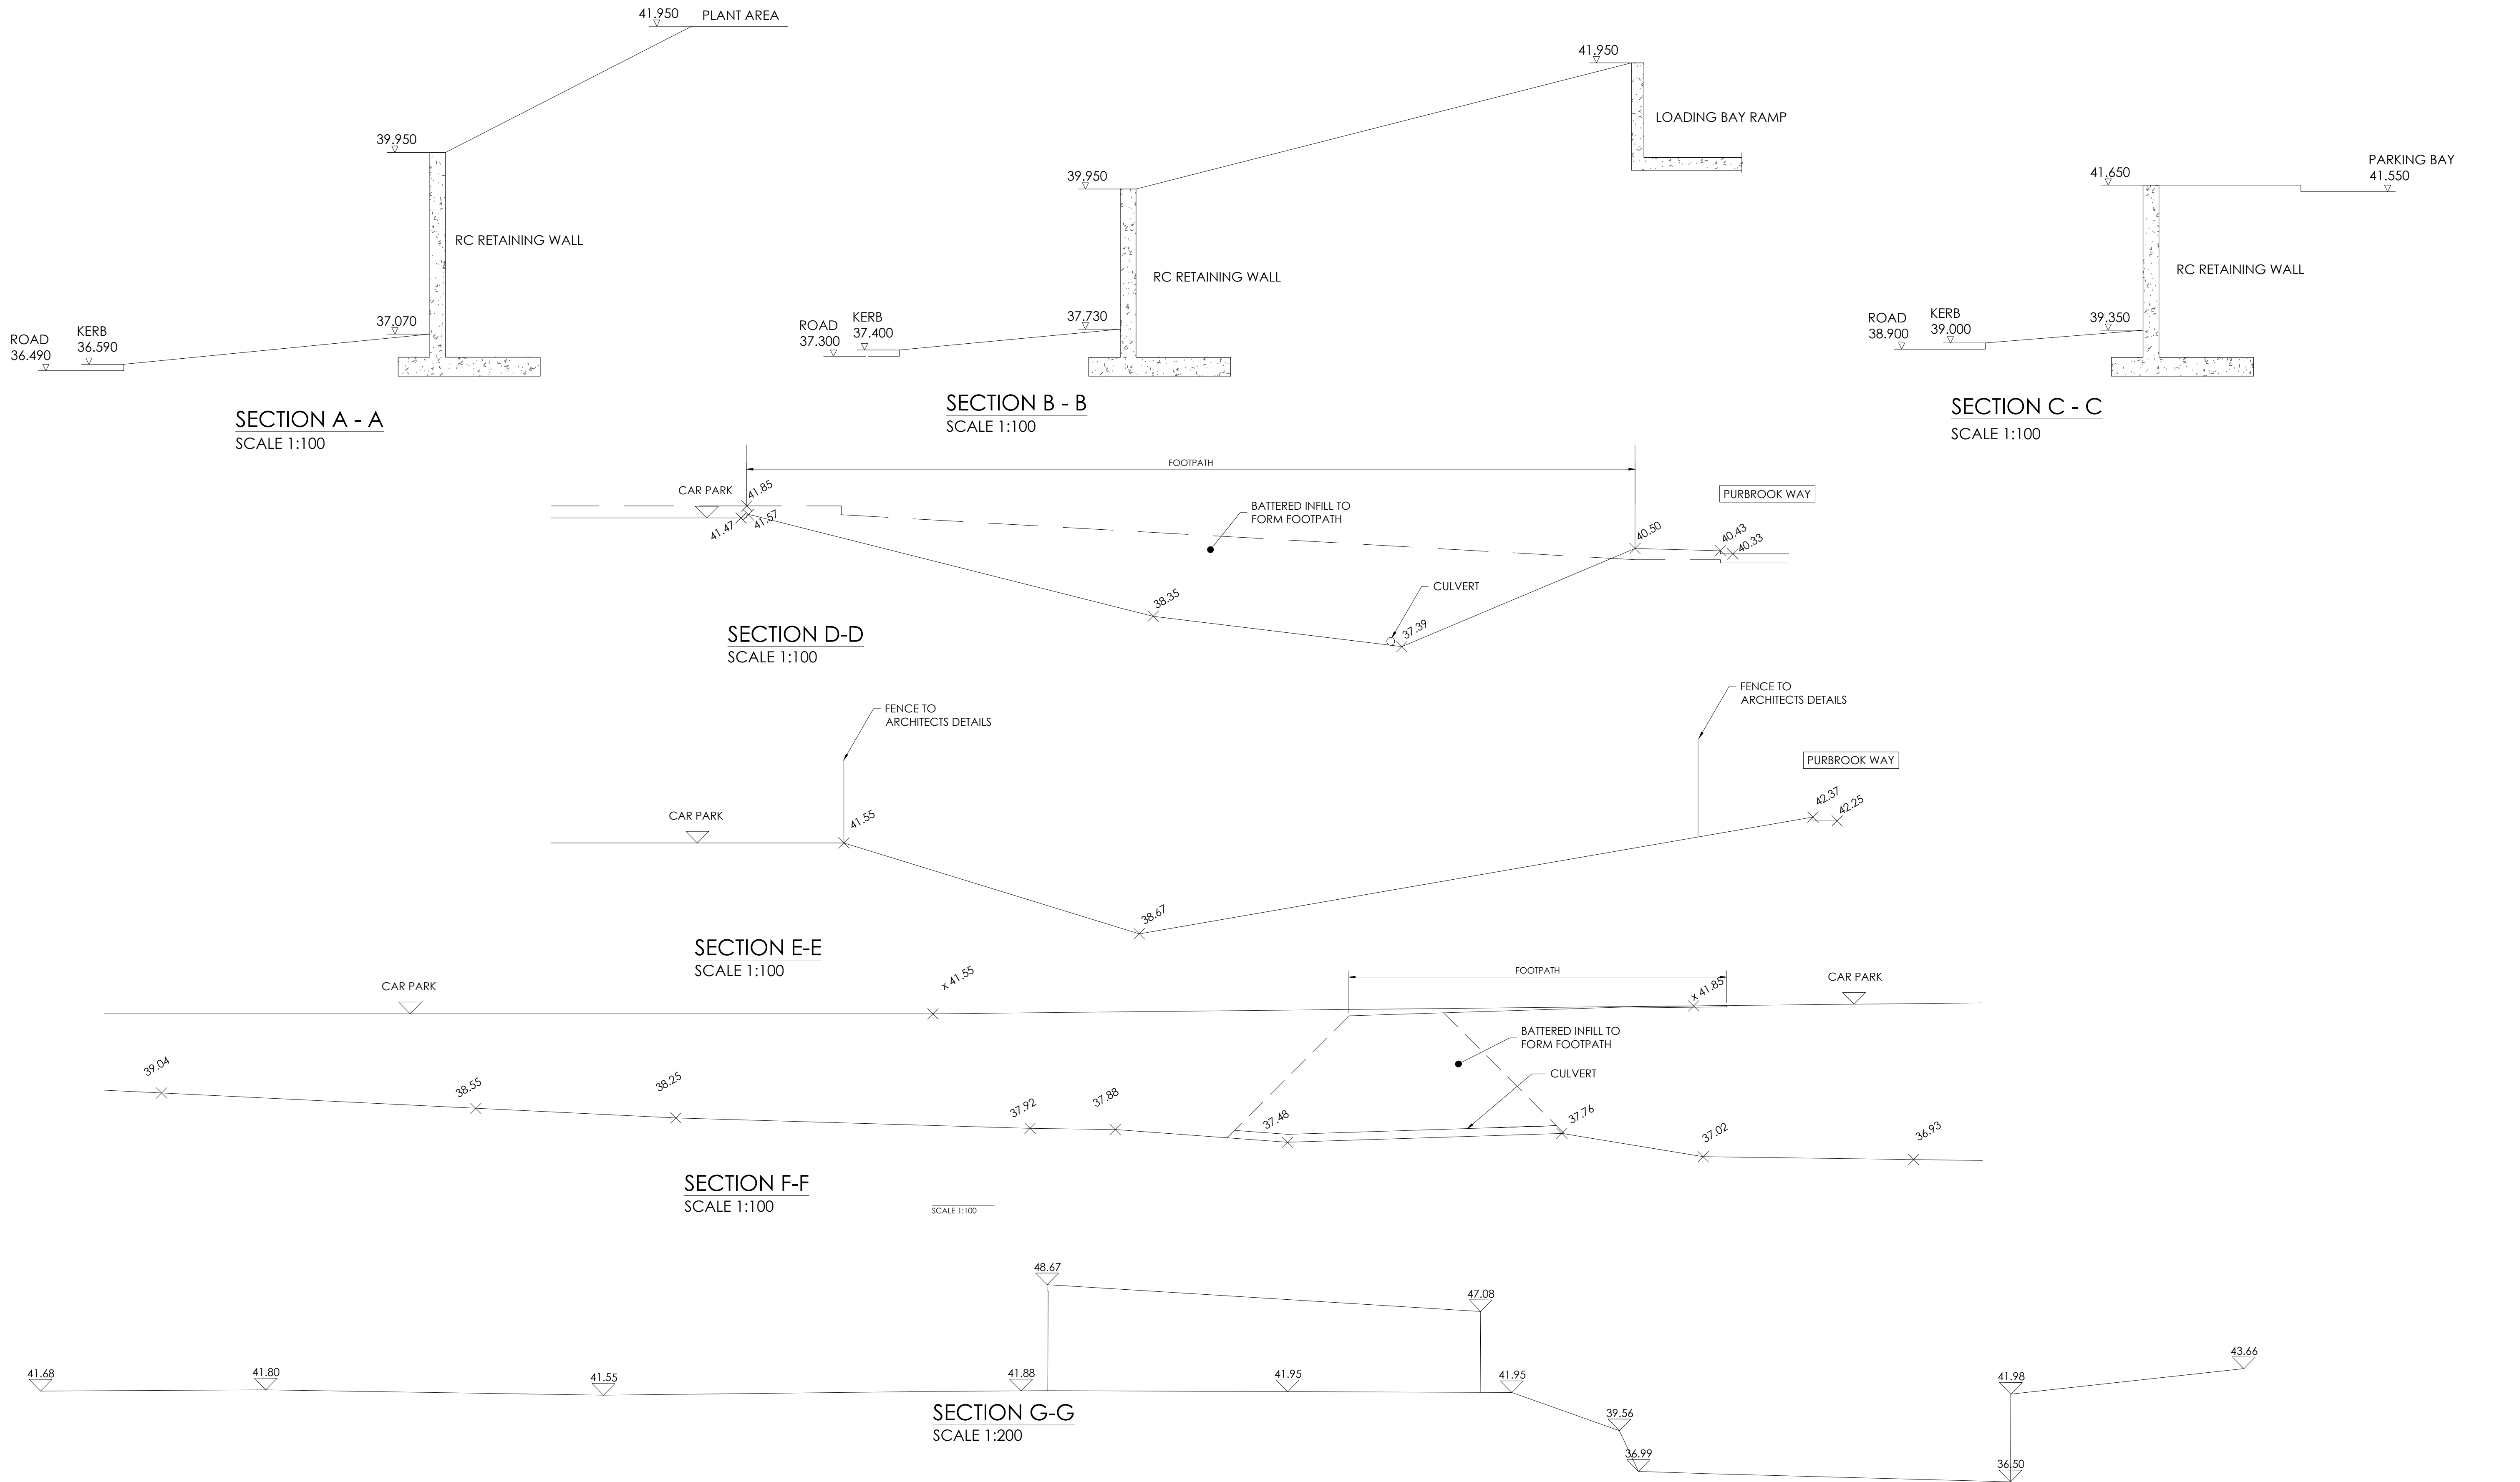

B	SECTION GG ADDED	18/05/21	LMC
A	RAMP PATH SECTION D-D & F-F ADJUSTED TO NEW POSITION OF PATH	26/03/21	KW
Rev	Description	Date	Rev by Chk by

Client
LIDL GREAT BRITAIN LTD,
FOXES PARK, BROWN HILL WAY,
SOUTHAMPTON, SO16 0AW
Project
HAVANT

Drawing
SITE SECTIONS

Project No:
19139

Drawing No:
AD_118

Purpose of Issue
PLANNING

Scale @ A1
1:100

Drawn
FT

Checked
RL

Revision
B

Date
NOV 2020



One Design Architects Ltd, Unit 1 Merchants Quay, Phase II, Ashley Lane,
Shipley, West Yorkshire, BD17 7DB
Tel: 01274 591188
www.onedesignarchs.com mail@onedesignarchs.com
Registered in England & Wales No: 08355643

Structural and Civil Engineering