


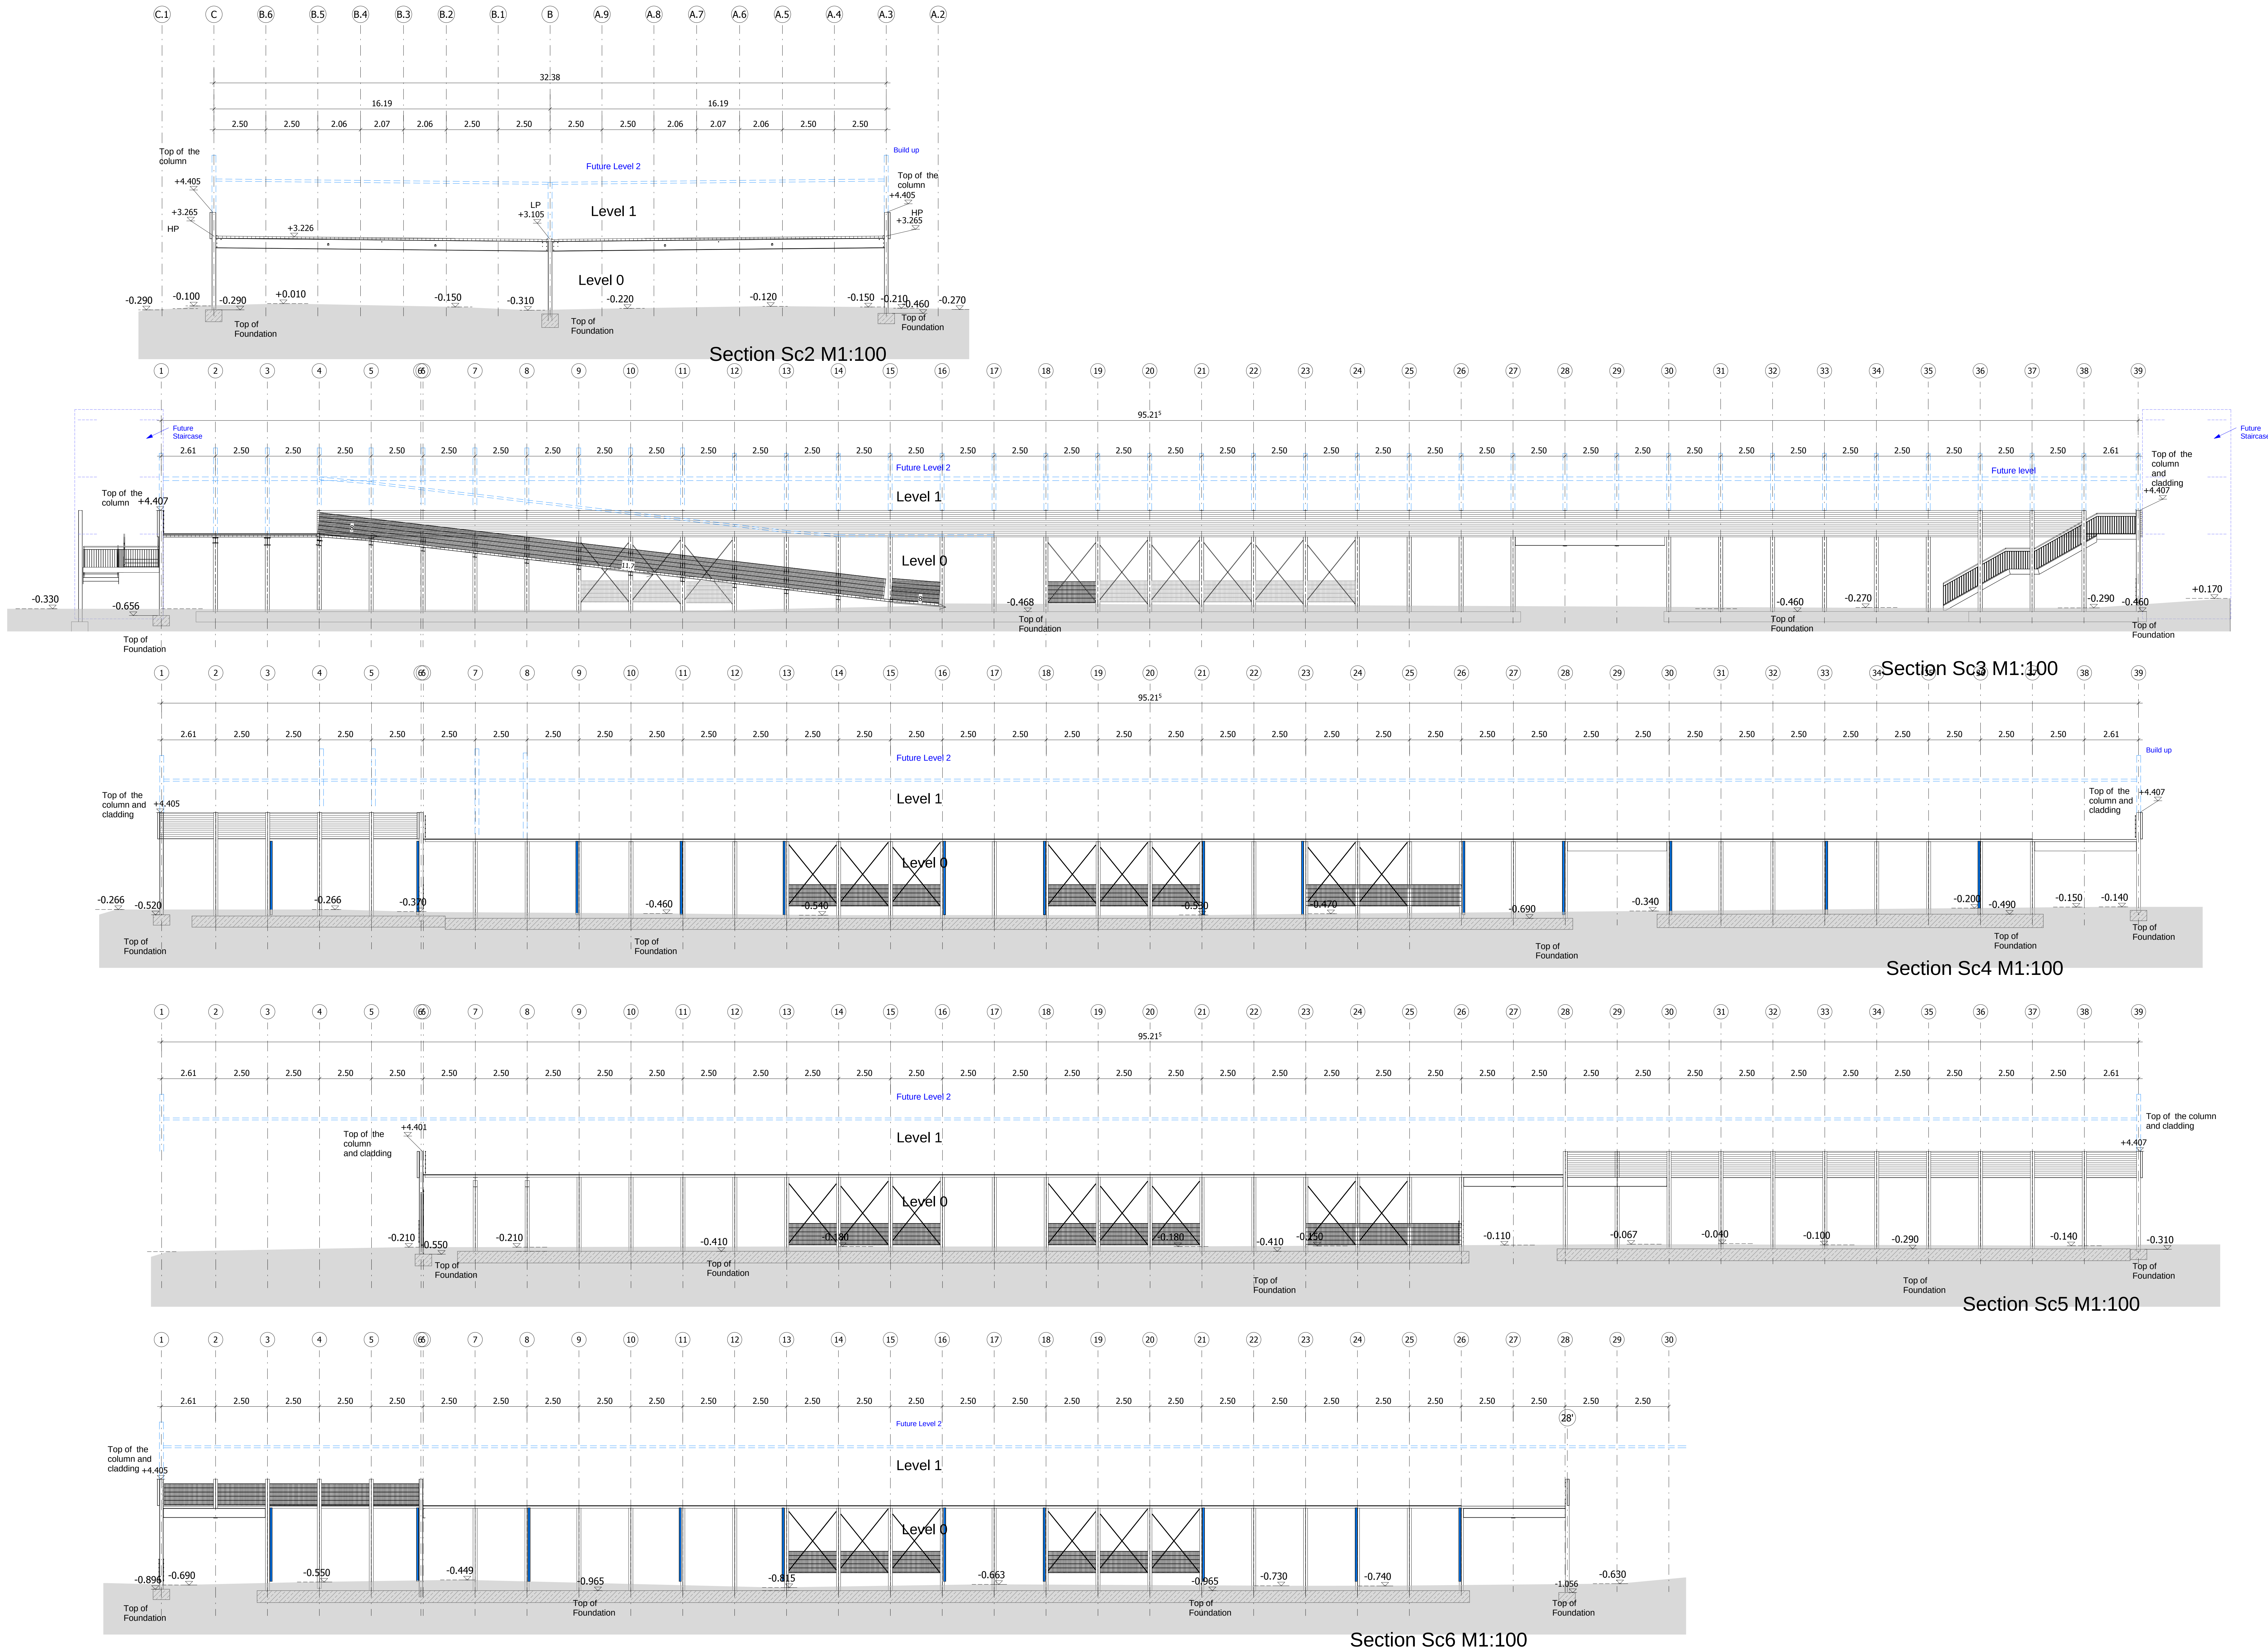

CONTENTS

Sections 2-6

PHASE

PLANNER

TYPE

4

OP

SC

LEVEL

RUNNING NO.

INDEX

XX

200

0

CLIENT

STAGECOACH SOUTH WEST

TRAIN Ltd, Frasers Bridge Court 41-45 Blackfriars Road London SE 18 2Z

BUILDING SITE

Havant Station

Leight Road Hampshire PO9 1UK

MAIN CONSTRUCTOR

GOLDBECK INTERNATIONAL

Ummehar Str. 4-6

33649 Bielefeld

SPECIAL ENGINEER

+/- 0.0 = 10.60 m.a.s.l.

CONTRACT DESIGN

INDEX	DATE	NAME	CHANGE
DRAWN	19.01.16	I.Pinkau	
CHECKED		Prüfer	
SCALE	1:100		
PROJECT	SWT Havant Station MSCP		PROJECT NO. BH0170

CONTENTS

Sections 2-6

PHASE

PLANNER

TYPE

4

OP

SC

LEVEL

RUNNING NO.

INDEX

XX

200

0

Copyright © 2016 by GOLDBECK International AG. All rights reserved. No part of this publication may be reproduced, stored in a retrieval system, or transmitted, in any form or by any means, electronic, mechanical, photocopying, recording, or by any information storage and retrieval system, without prior written permission from GOLDBECK International AG.