


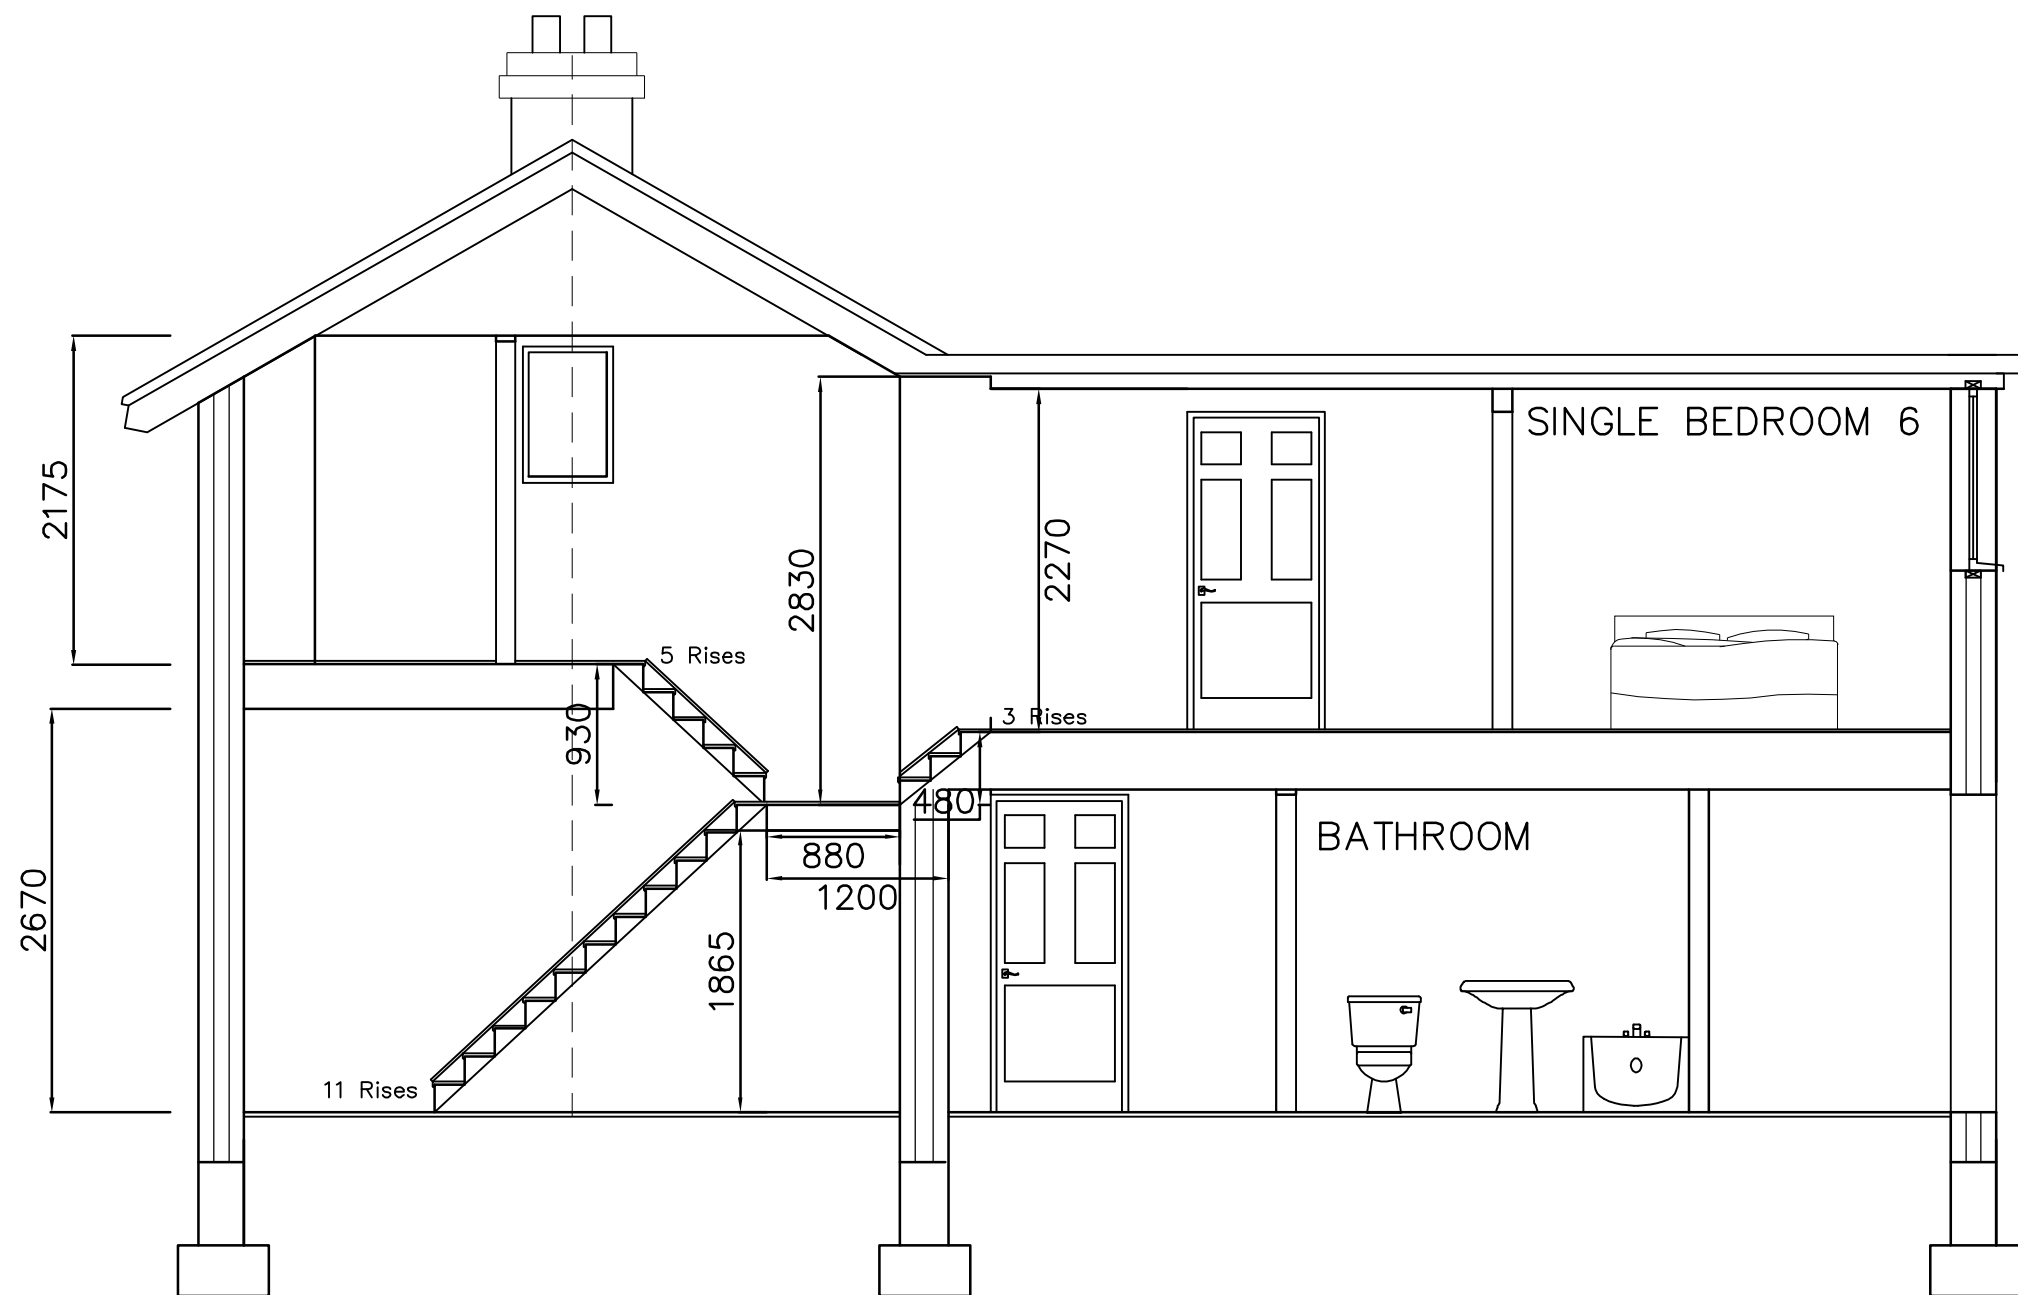


BLOSSOM HOUSE
BEECH GROVE, HAYLING ISLAND
PO11 9DP
metres

EXISTING
SECTION

Revisions
A.

10

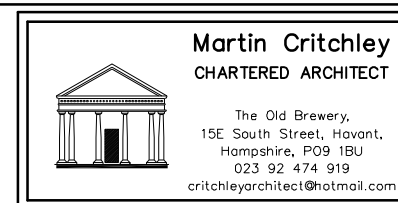

Scale A3 = 1:50
Drawn BLB/MHC
Date 02/04/16

1618-603⁰