


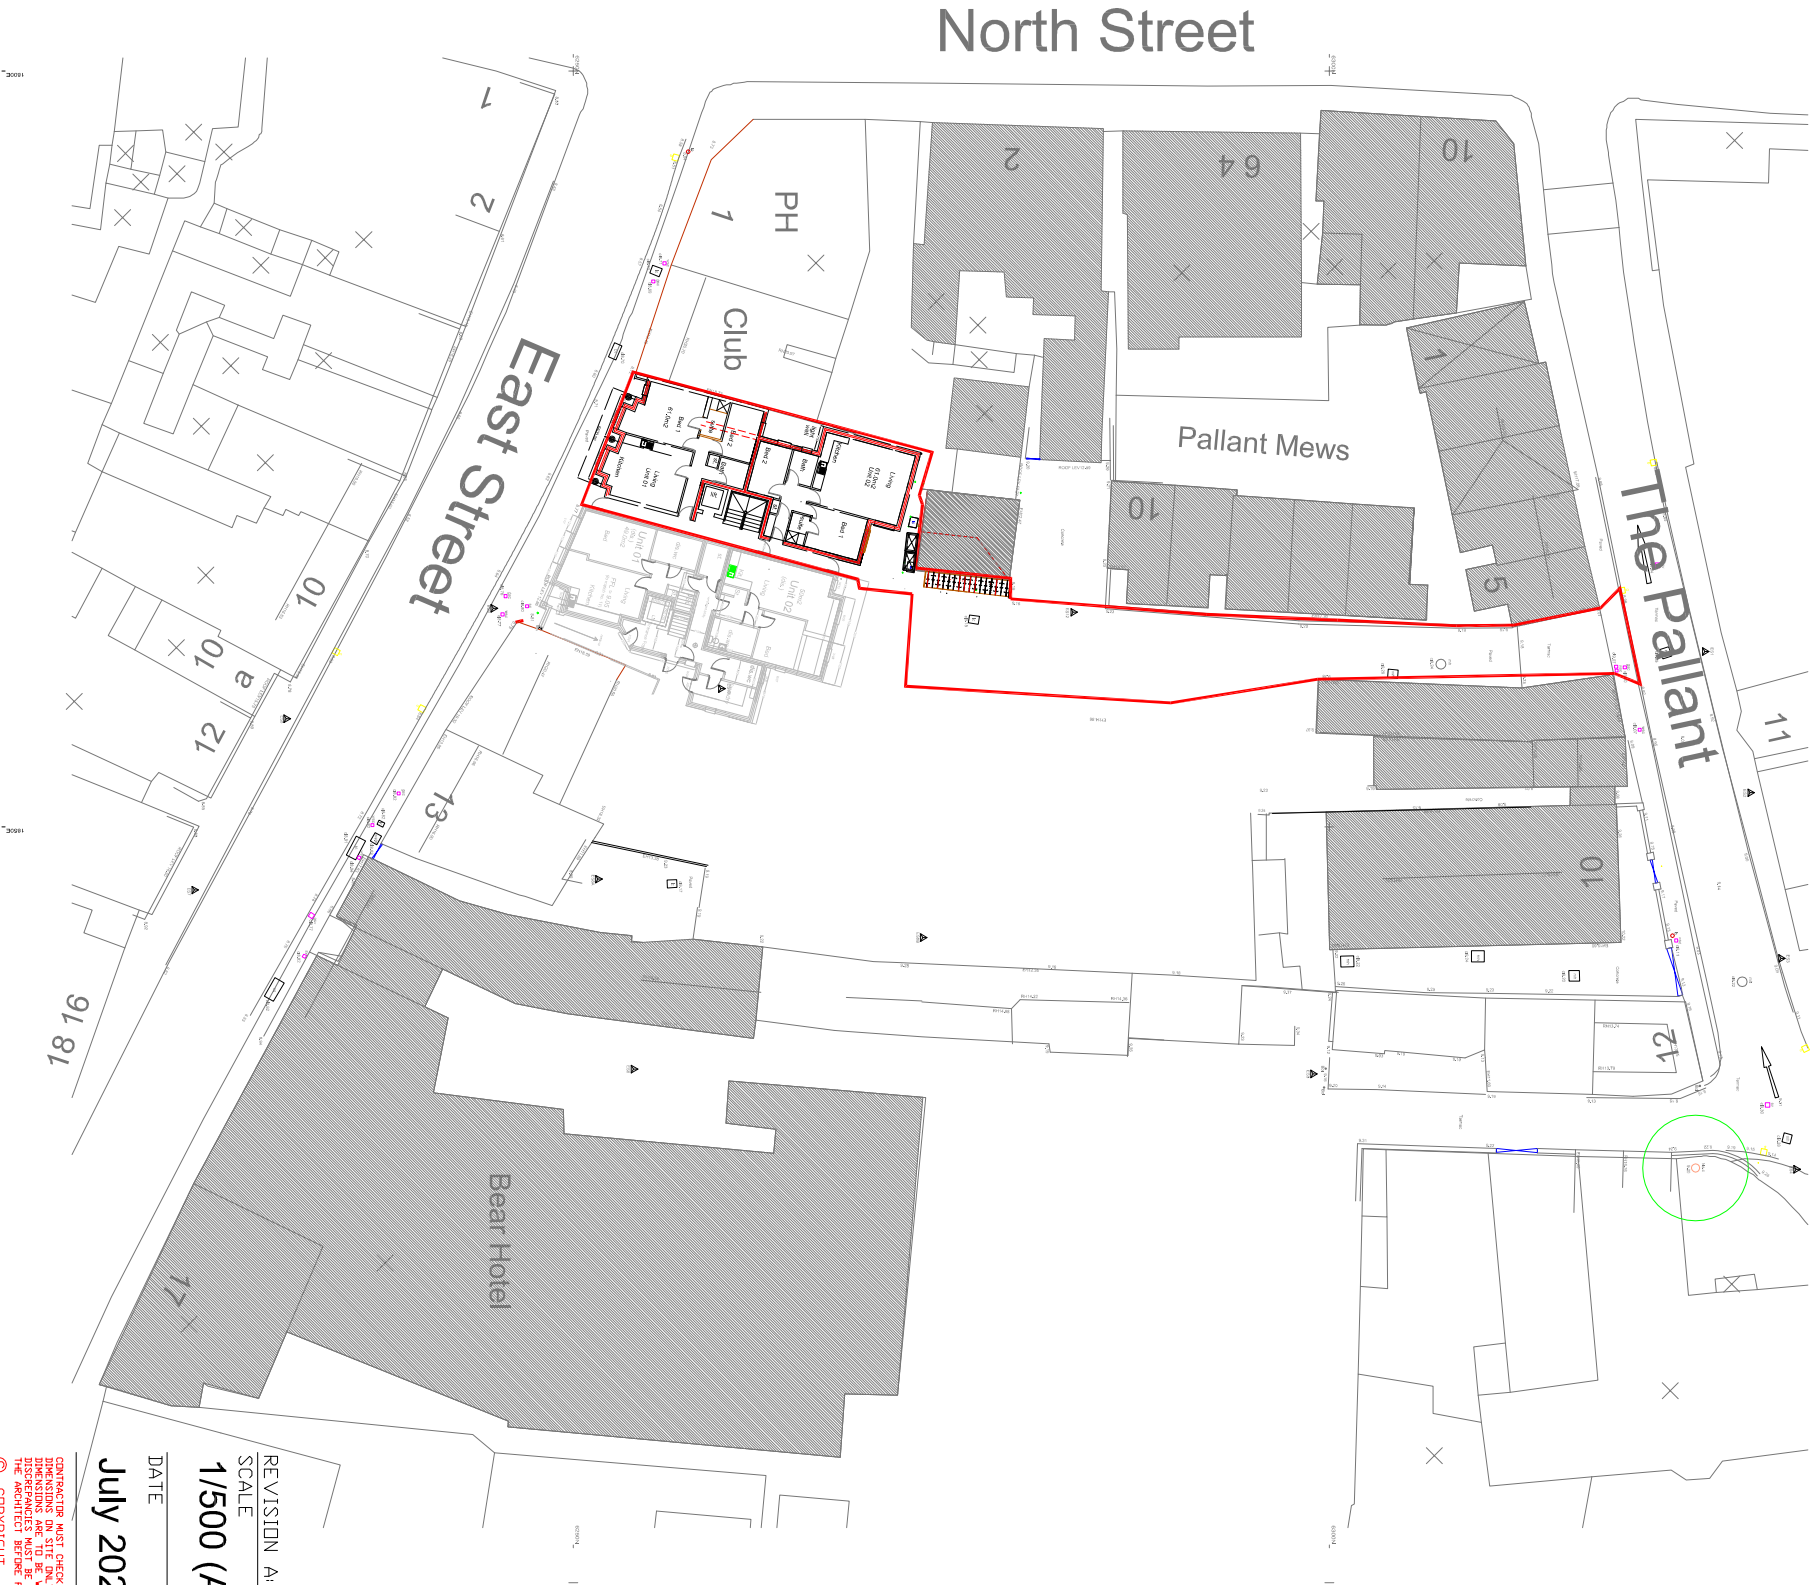

REVISION A: RED LINE ADJUSTED - 06/08/21 - PG	TITLE
SCALE	8 no. 2 Bed Apartments
1/500 (A3)	
DATE	
July 2021	5/7, East Street - Havant
AUTHOR	DETAIL
PG	Block Plan PO9 1AA