


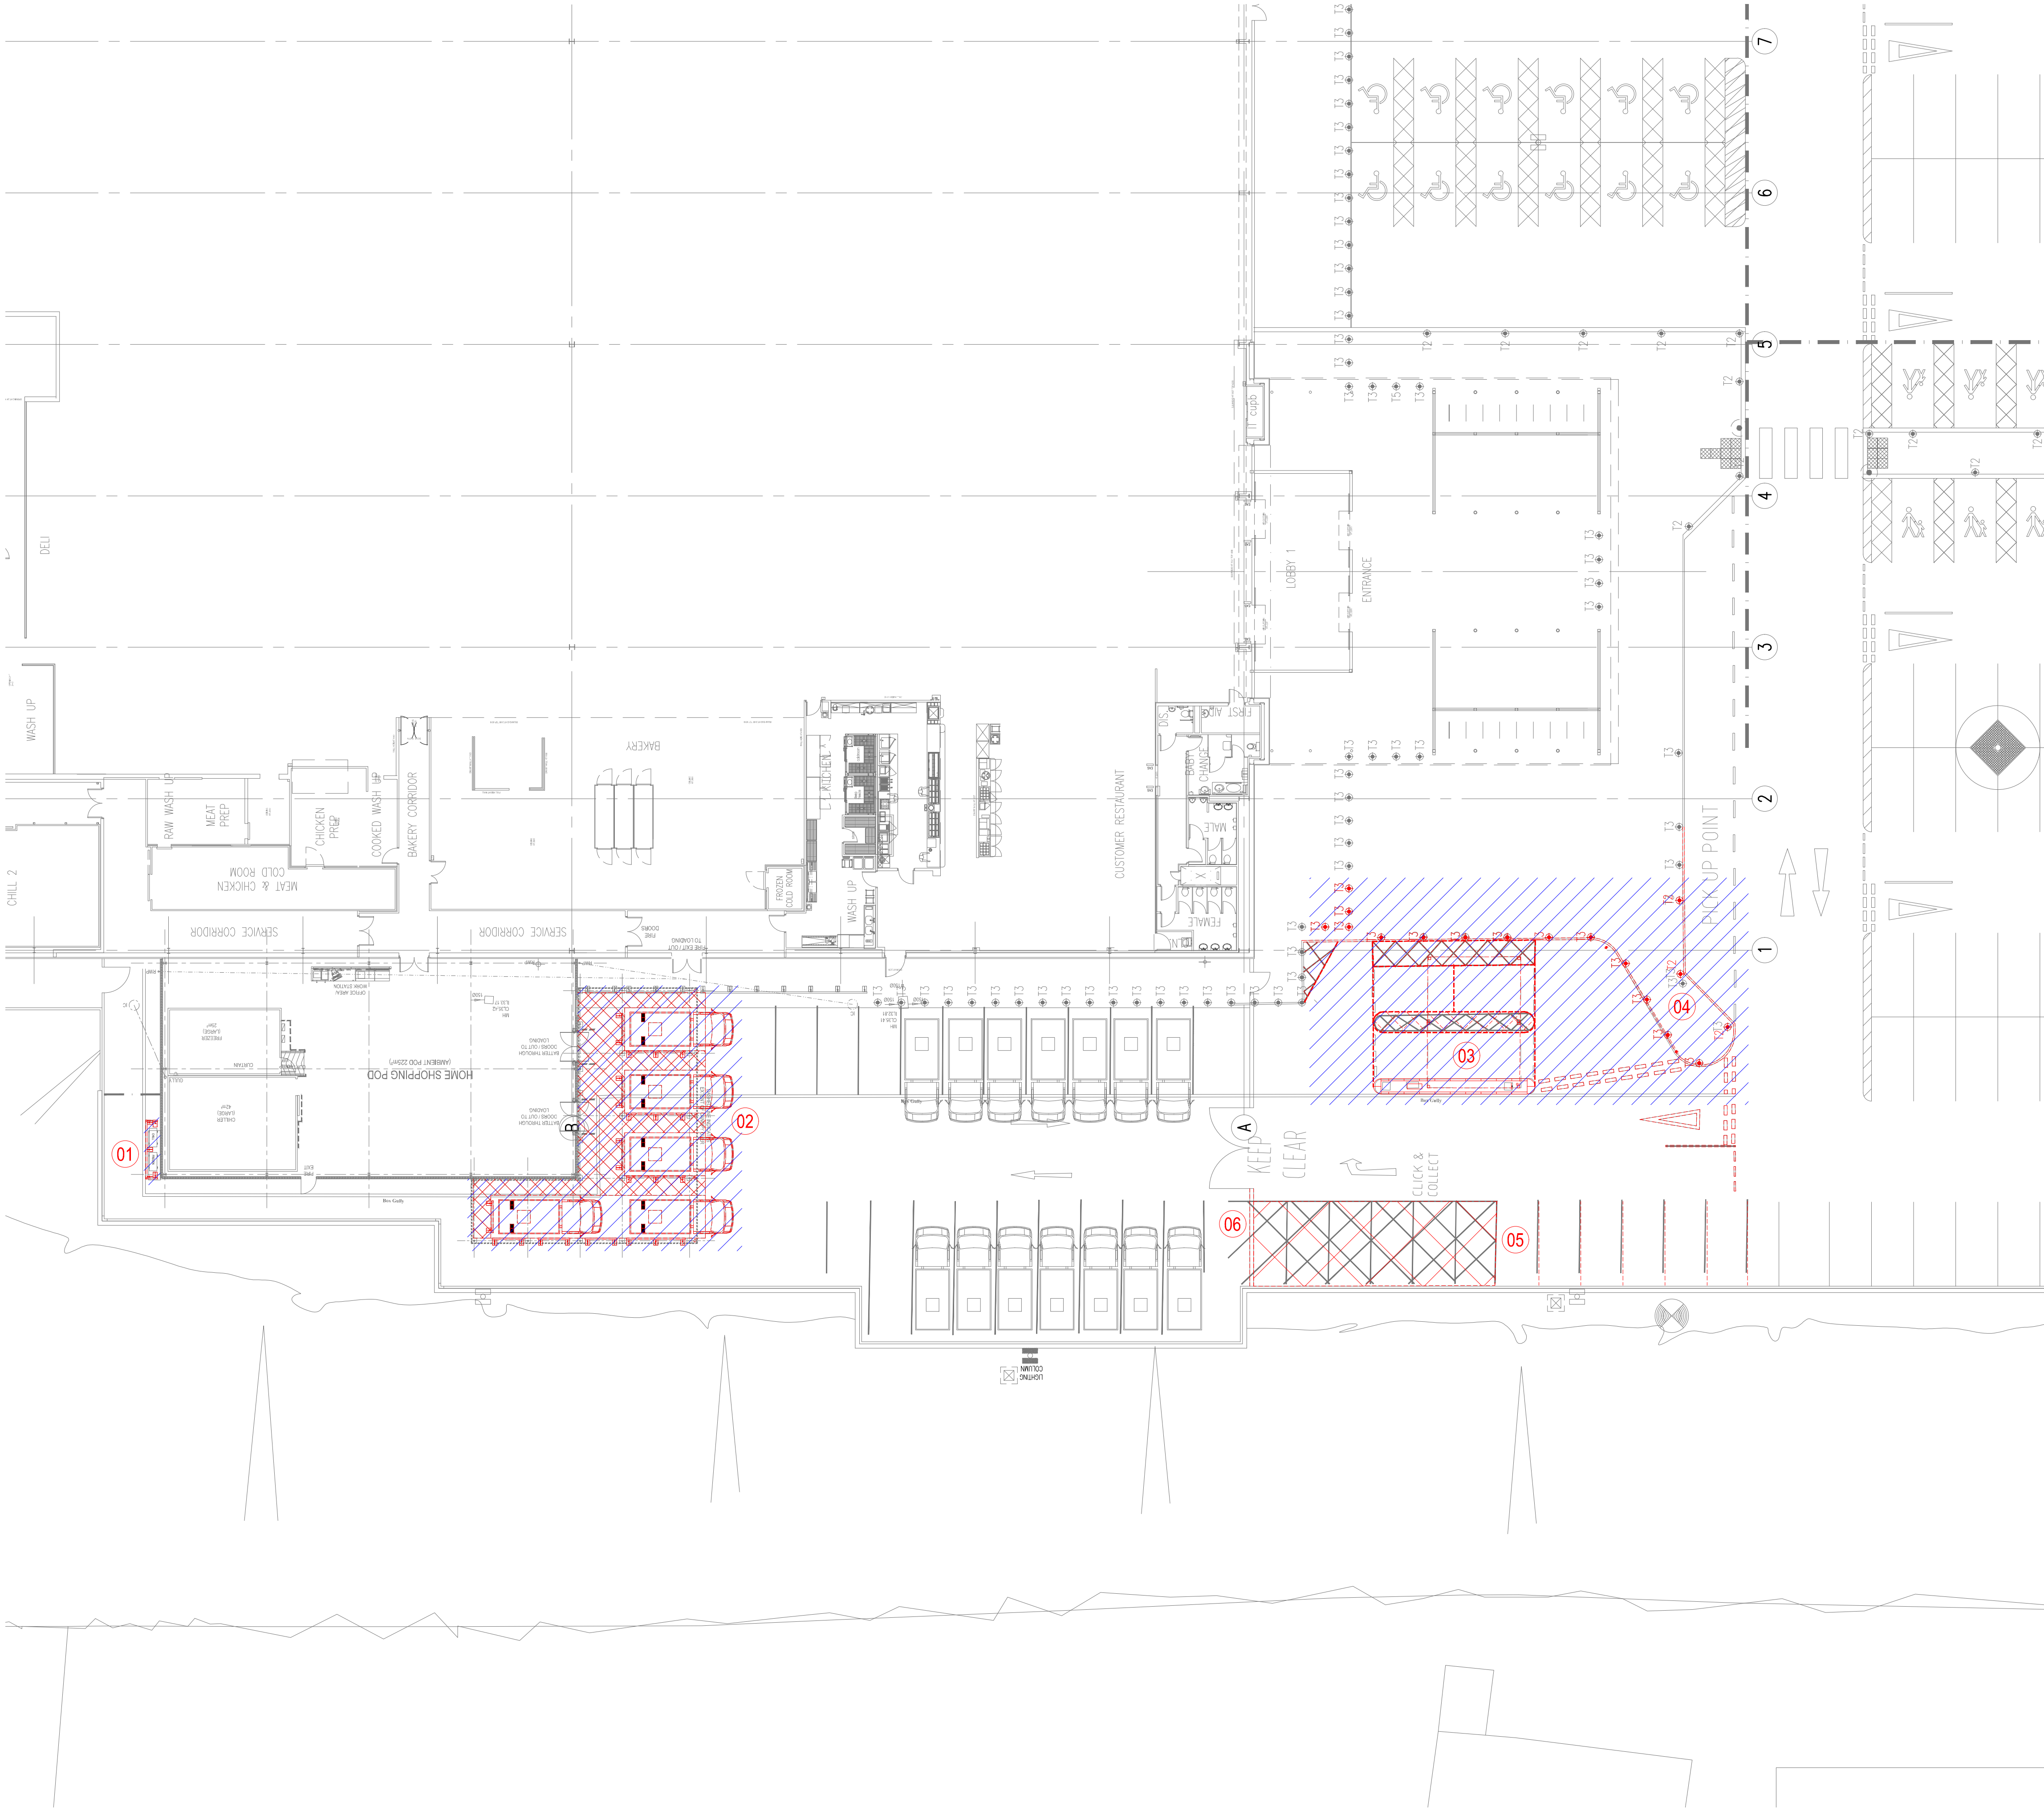

1 GROUND FLOOR DEMOLITIONS PLAN
PL-13 Scale 1:200 @ A1

DEMOLITION LEGEND :

- Dashed lines indicate extent of walls / doors, etc. to be demolished
- Hatch indicates extent of floor finishes to be removed to allow for new finishes
- Hatch indicates extent of terrazzo to be removed in areas
- Hatch indicates extent of ceiling finishes to be removed to allow for new finishes

01 Indicates demolition reference label and location

NOTES :

M&E Engineers to confirm extent of existing services to be removed / re-used

SCOPE OF WORKS :
DEMOLITIONS :

GROUND FLOOR LEVEL :

- 01) Removal of existing Armco and plant to existing coldroom's as internal coldroom's to be removed. Allow for plant to be relocated to new location.
- 02) Removal of van loading components. Removal of Armco, Bump stops, bollards and all other protection to allow for new external coldrooms under existing canopy.
- 03) Existing C&C canopy to be demolished in order for new model spec 3.No lane C&C drive through to be installed.
- 04) Removal of existing surface to allow for new layout and floor markings etc. Allow for removal of existing kerb and bollards.
- 05) Removal of white lining to allow for new layout.
- 06) Relocation of gate to home shopping van loading area.

© Whittam Cox Architects - Disclaimer:

This drawing is copyright of WCEC Group Ltd trading as Whittam Cox Architects, and shall not be reproduced nor used for any other purpose without the written permission of the Architects. This drawing must be read in conjunction with all other related drawings and documentation. It is the contractors responsibility to ensure full compliance with the Building Regulations. Do not scale from this drawing, use figured dimensions only. It is the contractors responsibility to check and verify all dimensions on site. Any discrepancies to be reported immediately. IF IN DOUBT ASK.
Materials not in conformity with relevant British or European Standards/Code of practice or materials known to be deleterious to health & safety must not be used or specified on this project.

NOTES :

This drawing is to be read in conjunction with the following Whittam Cox Architects and ASDA documentation:

- ASDA Standard NBS (2020)
- Project specific Scope Of Works (if relevant)

Any discrepancies between this drawing and the above should be reported to the contract administrator.

C.D.M :

There are **NO SIGNIFICANT** risks associated with the works on this drawing that a competent contractor would not foresee.

15/06/21 First Issue	MS / SJS
PLANNING	
No. / Date	Description
CLIENT	Drawn / Checked By

ASDA

PROJECT
PROPOSED HOME SHOPPING
WORKS
ASDA HAVANT
TITLE
PROPOSED DEMOLITIONS PLAN

DRAWING STATUS	
PLANNING	
DRAWN MS	CHECKED SJS
SCALE 1:200 @ A1	
DATE JUNE 2021	

Whittam Cox
ARCHITECTS
Chesterfield / 01246 260261
London / 020 3388 0019
Leeds / 0113 3566018
whittamcox.com

JOB NO. 200486	DRAWING NO. PL-13	REV -
----------------	-------------------	-------

